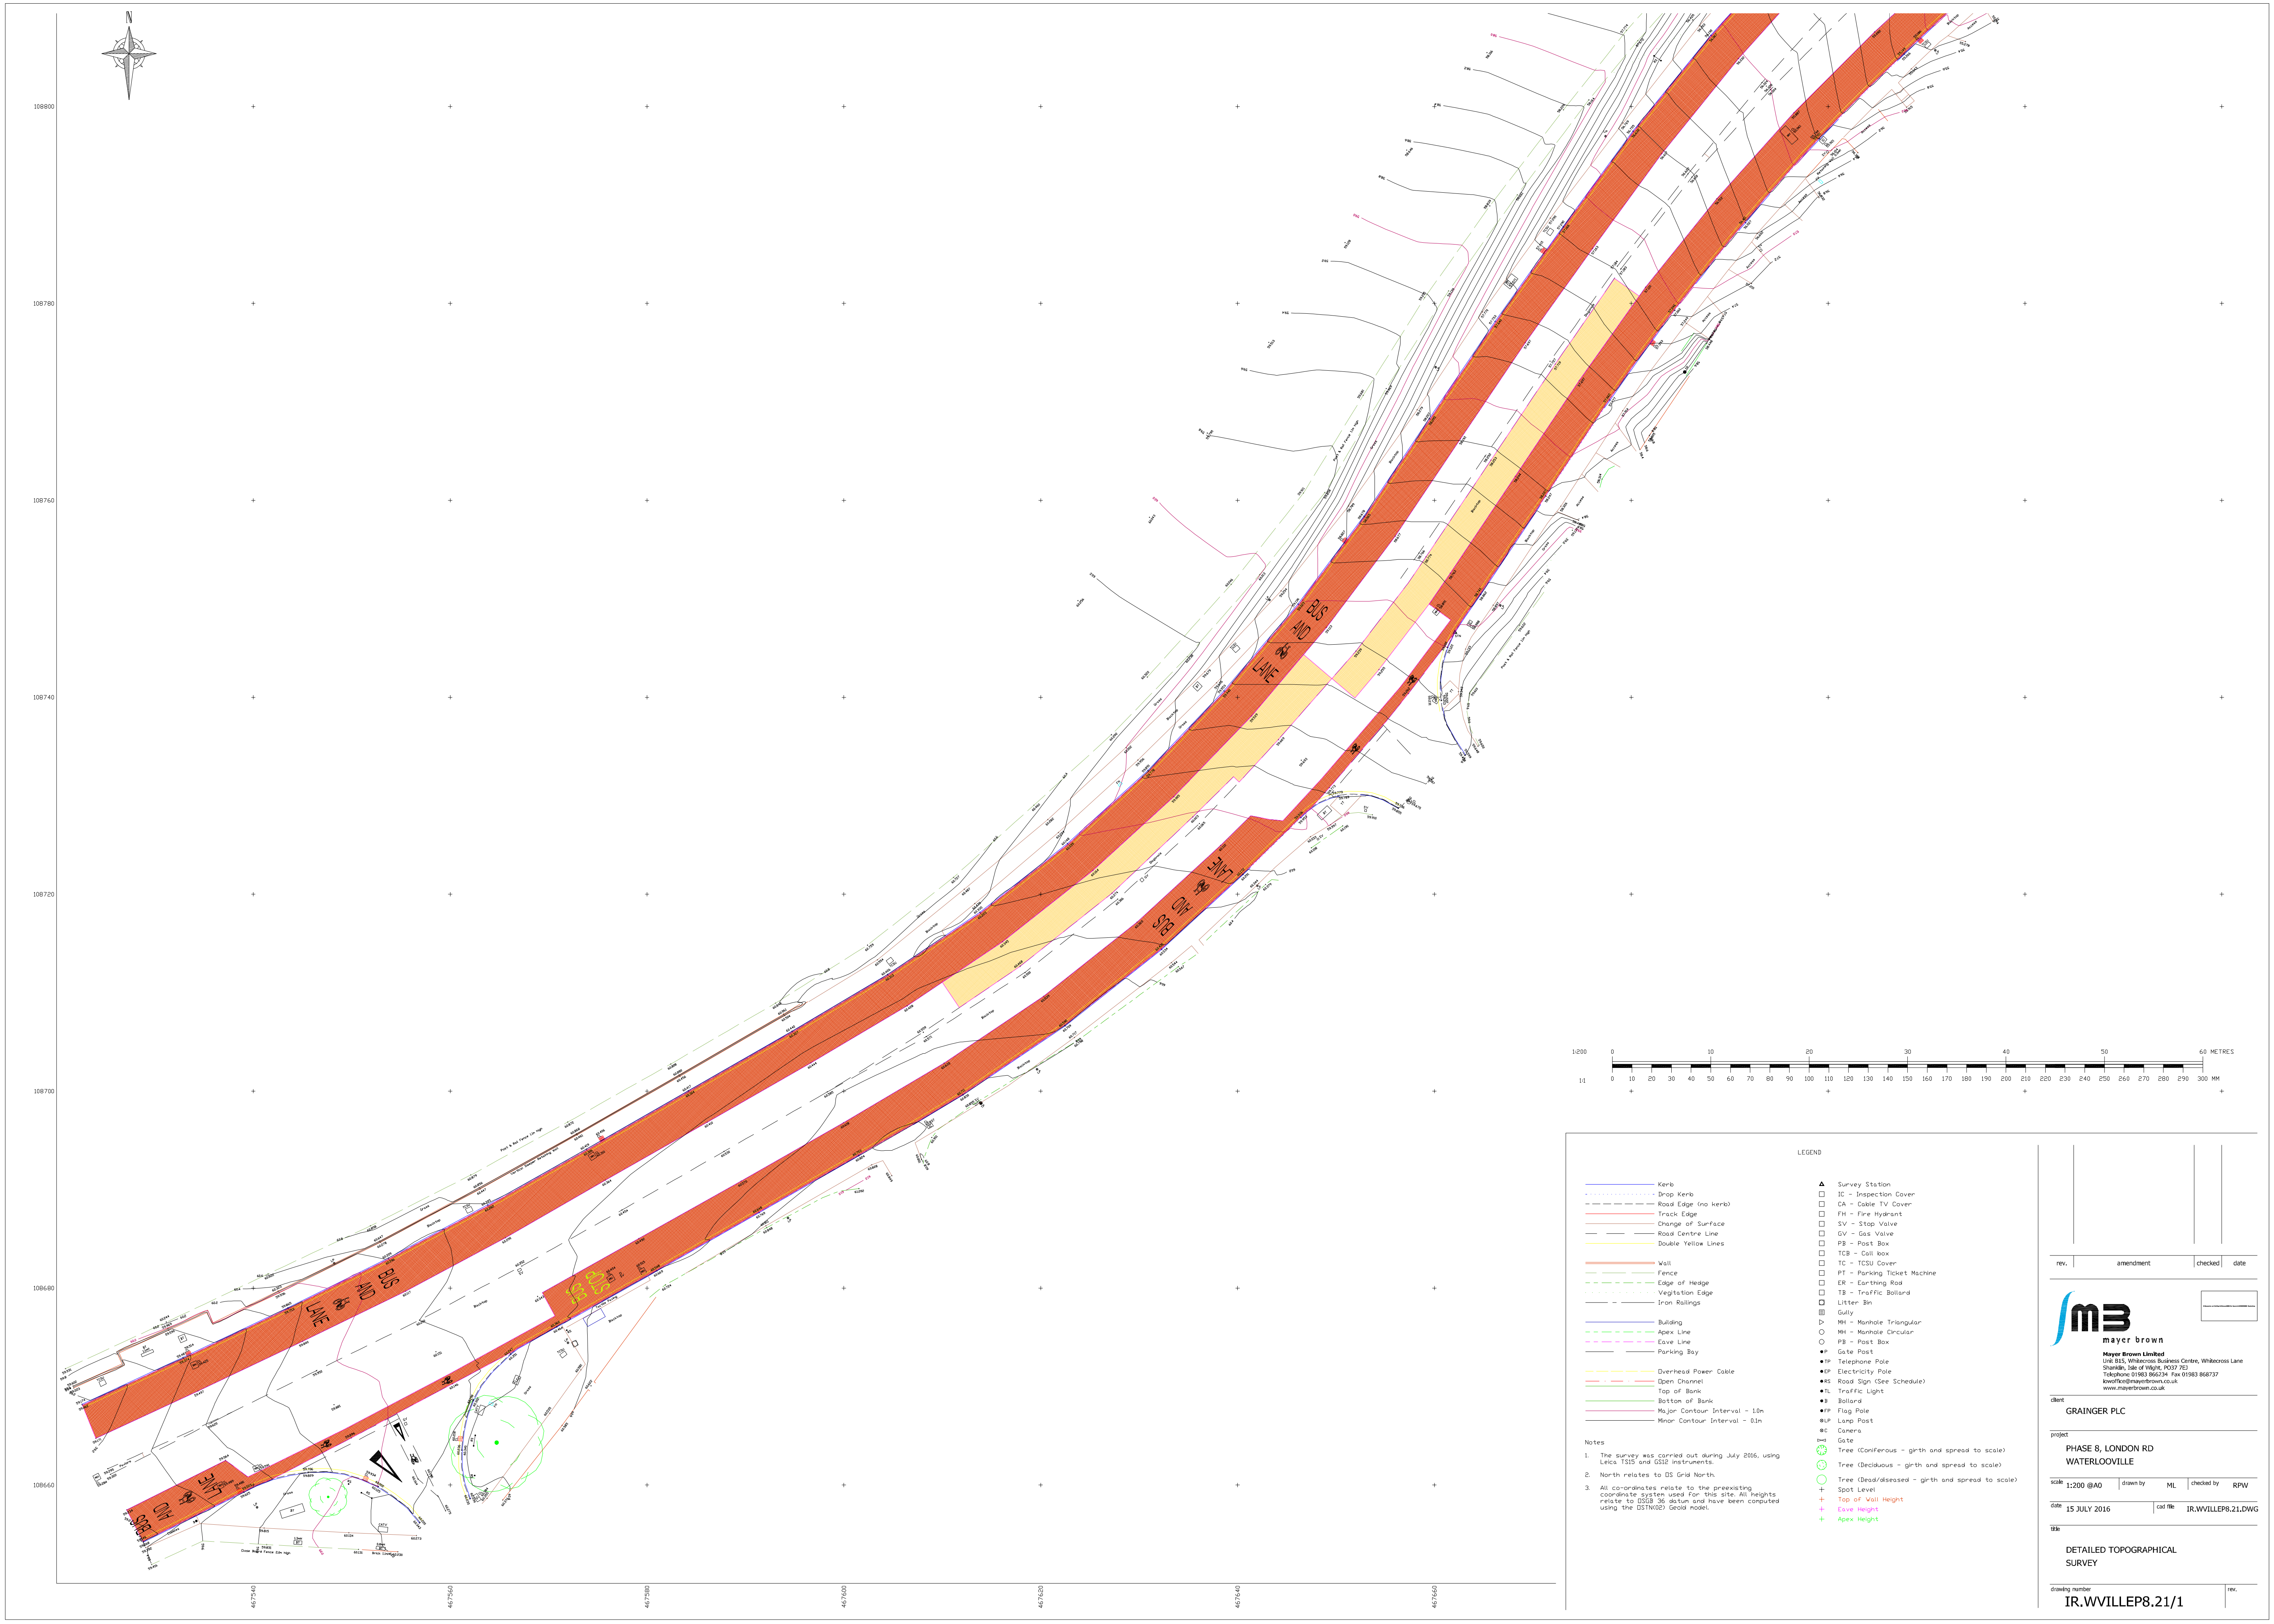

LEGEND

Kerb
Drop Kerb
Road Edge (no kerb)
Track Edge
Change of Surface
Road Centre Line
Double Yellow Lines

Wall
Fence
Edge of Hedge
Vegitation Edge
Iron Railings

Building
Apex Line
Eave Line
Parking Bay

Overhead Power Cable
Open Channel
Top of Bank
Bottom of Bank
Major Contour Interval - 1.0m
Minor Contour Interval - 0.1m

△ Survey Station
☐ IC - Inspection Cover
☐ CA - Cable TV Cover
☐ FH - Fire Hydrant
☐ SV - Stop Valve
☐ GV - Gas Valve
☐ PB - Post Box
☐ TCB - Call box
☐ TC - TCSU Cover
☐ PT - Parking Ticket Machine
☐ ER - Earthing Rod
☐ TB - Traffic Bollard
☐ Litter Bin
▤ Gully
▷ MH - Manhole Triangular
○ MH - Manhole Circular
○ PB - Post Box
●P Gate Post
●TP Telephone Pole
●EP Electricity Pole
●RS Road Sign (See Schedule)
●TL Traffic Light
●B Bollard
●FP Flag Pole
⊗LP Lamp Post
⊗C Camera
⋈ Gate
○ Tree (Coniferous - girth and spread to scale)
○ Tree (Deciduous - girth and spread to scale)
○ Tree (Dead/diseased - girth and spread to scale)
+ Spot Level
+ Top of Wall Height
+ Eave Height
+ Apex Height

Notes

1. The survey was carried out during July 2016, using Leica TS15 and GS12 instruments.
2. North relates to OS Grid North.
3. All co-ordinates relate to the preexisting coordinate system used for this site. All heights relate to OSGB 36 datum and have been computed using the OSTN(02) Geoid model.

rev.	amendment	checked	date

mayer brown

Mayer Brown Limited
Unit B15, Whitecross Business Centre, Whitecross Lane
Shanklin, Isle of Wight, PO37 7EJ
Telephone 01983 866234 Fax 01983 868737
iowoffice@mayerbrown.co.uk
www.mayerbrown.co.uk

client
GRAINGER PLC

project
PHASE 8, LONDON RD
WATERLOOVILLE

scale 1:200 @A0 | drawn by ML | checked by RPW

date 15 JULY 2016 | cad file IR.WVILLEP8.21.DWG

title
DETAILED TOPOGRAPHICAL
SURVEY

drawing number
IR.WVILLEP8.21/1

rev.