



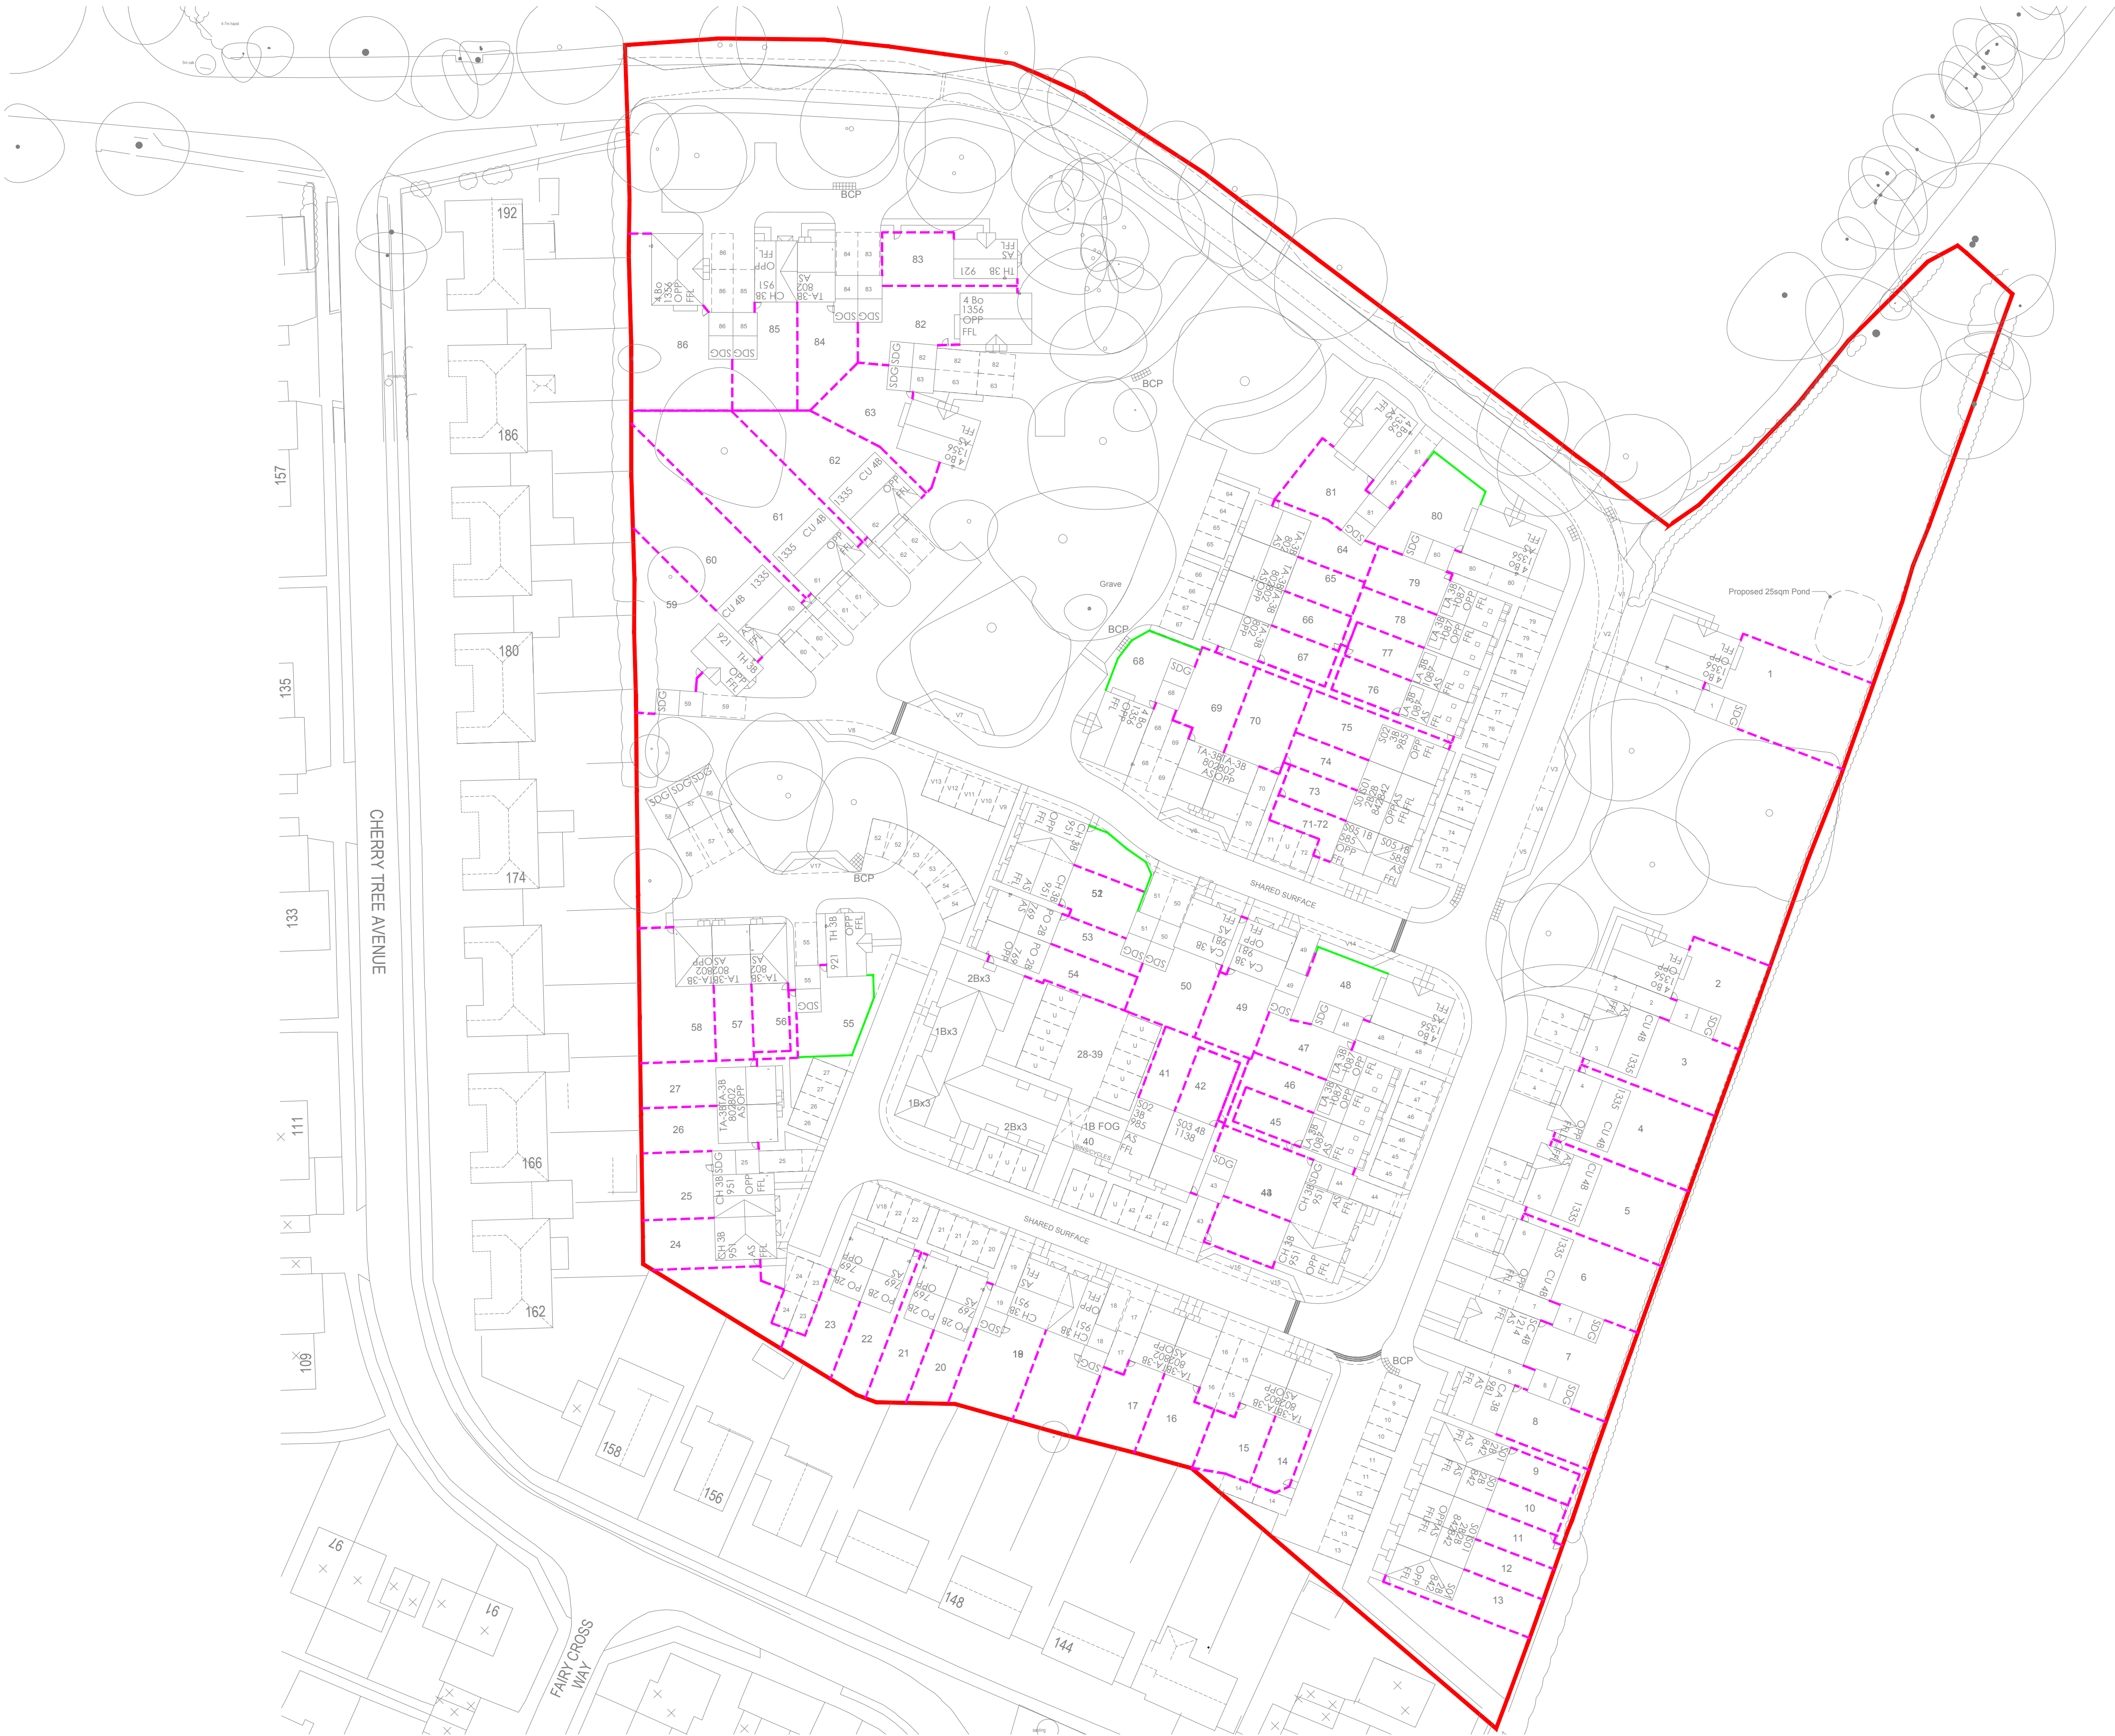

NOTES				
This drawing is the copyright of Thrive Ltd ©. All rights reserved. Ordnance Survey Data © Crown Copyright. All rights reserved. Licence No. 100007359. DO NOT scale from this drawing. Contractors, Sub Contractors and Suppliers are to check all relevant dimensions and levels of the site and building before commencing any shop drawings or building work. Any discrepancies should be recorded to the Architect. Where applicable this drawing is to be read in conjunction with the Consultants' drawings.				
REV	DESCRIPTION	DATE	AUTHOR	CHK'D
A	Issued for planning	29.01.19	MK	

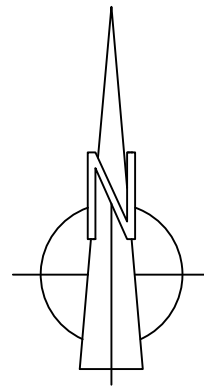

- KEY:
- Boundary Materials:
- 1.8m Close-Boarded Fence
 - 1.8m Brick Wall



PLANNING



Romsey Office
Building 300, The Grange, Romsey Road, Michelmersh, SO51 0AE
t: 01794 367703 f: 01794 367276 www.thrivearchitects.co.uk

PROJECT
Padnell Grange,
Cowplain, Waterlooville
For: Bellway Homes Ltd (Wessex) & The Borrow Foundation Ltd

DRAWING
Boundary Materials Layout

SCALE	DATE	AUTHOR	CHK'D
1:500 @ A1	Jan 2019	SJF	
JOB NO.	DRAWING NO.	REV	
BELL170217	BML01	A	
CLIENT REF.			