
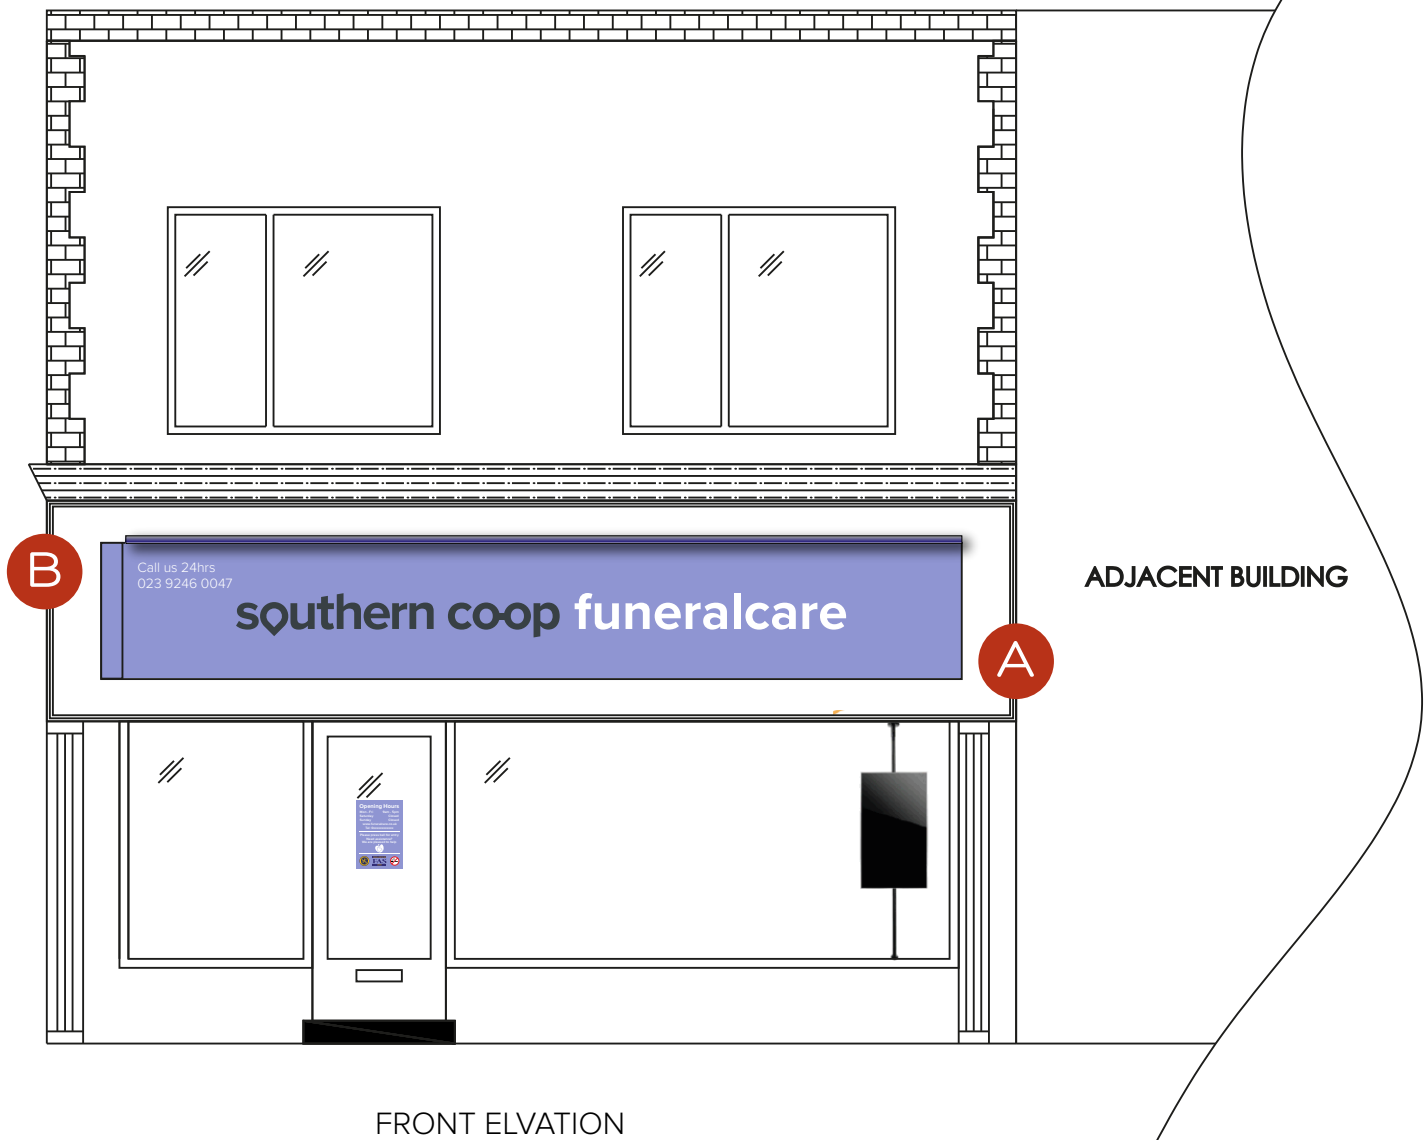


Signage Proposal

WHITE

Pantone™ 271C

Pantone™ 432C

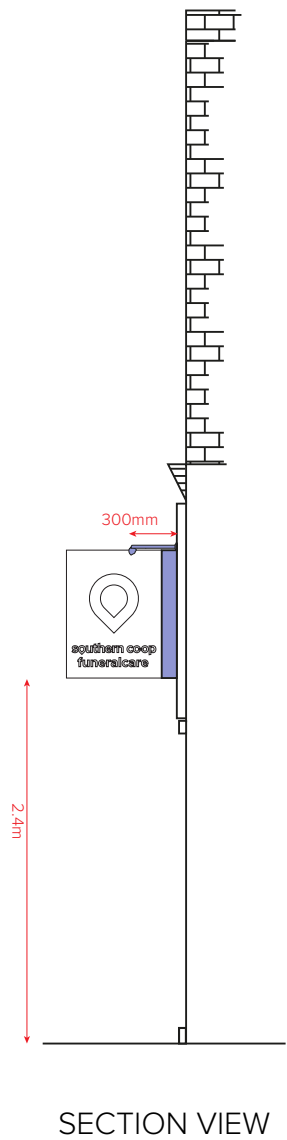

Client

The Co-operative funeralcare

Location

Hayling Island

Drawing

034-004-101

Revision

B

SCALE	SHEET SIZE	DRAWN	CHKD	DATE
1:50	A3	NRM	GT	21/01/19

Key2 Group

Unit C4,

Hazleton Intchnge

Lakesmere Road

Horndean

PO8 9JU

08450 55 44 33

info@key2uk.com

www.key2uk.com

THIS DRAWING IS THE COPYRIGHT OF THE KEY2 GROUP AND MAY NOT BE COPIED, ALTERED OR REPRODUCED IN ANY FORM, OR PASSED TO A THIRD PARTY WITHOUT THE WRITTEN CONSENT OF THE KEY2 GROUP.

DIMENSIONS SHOULD BE CHECKED AND VERIFIED ON SITE AND ANY DISCREPANCIES SHOULD BE REPORTED TO THE DESIGNER.

DO NOT SCALE FROM THIS DRAWING, EXCEPT FOR PLANNING PURPOSES. USE FIGURED DIMENSIONS ONLY.

IF IN DOUBT ASK FOR CONFIRMATION

Fascia Layout and Specification

100mm deep trough illuminated fascia signs - approx 200 cd/m². Aluminium composite pan finished in DARK LILAC. Digitally printed graphics applied to face withcut SAV Text applied.



A Main Fascia 1 - Pantone™ 271C - Face Dimension 5480 x 870mm



B Proj Sign 2 - Pantone™ 271C Face Dimensions 630 x 870mm



100mm deep NON illuminated Projecting sign sign. Aluminium composite pan finished in DARK LILAC. Digitally printed graphics applied to face withcut SAV Text applied.



Client

The Co-operative funeralcare

Location

Hayling Island

Drawing

Revision

034-004-102

B

SCALE	SHEET SIZE	DRAWN	CHKD	DATE
1:20	A3	NRM	GT	21/01/19

✉

Key2 Group

Unit C4,
Hazleton Intchng
Lakesmere Road
Horndean
PO8 9JU

☎


08450 55 44 33

✉

info@key2uk.com

🌐

www.key2uk.com

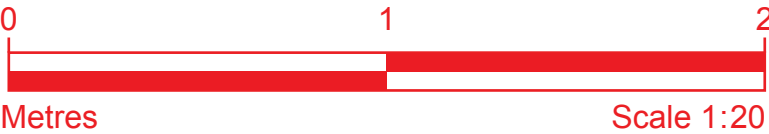

THIS DRAWING IS THE COPYRIGHT OF THE KEY2 GROUP AND MAY NOT BE COPIED, ALTERED OR REPRODUCED IN ANY FORM, OR PASSED TO A THIRD PARTY WITHOUT THE WRITTEN CONSENT OF THE KEY2 GROUP.

DIMENSIONS SHOULD BE CHECKED AND VERIFIED ON SITE AND ANY DISCREPANCIES SHOULD BE REPORTED TO THE DESIGNER.

DO NOT SCALE FROM THIS DRAWING. EXCEPT FOR PLANNING PURPOSES. USE FIGURED DIMENSIONS ONLY.

IF IN DOUBT ASK FOR CONFIRMATION