


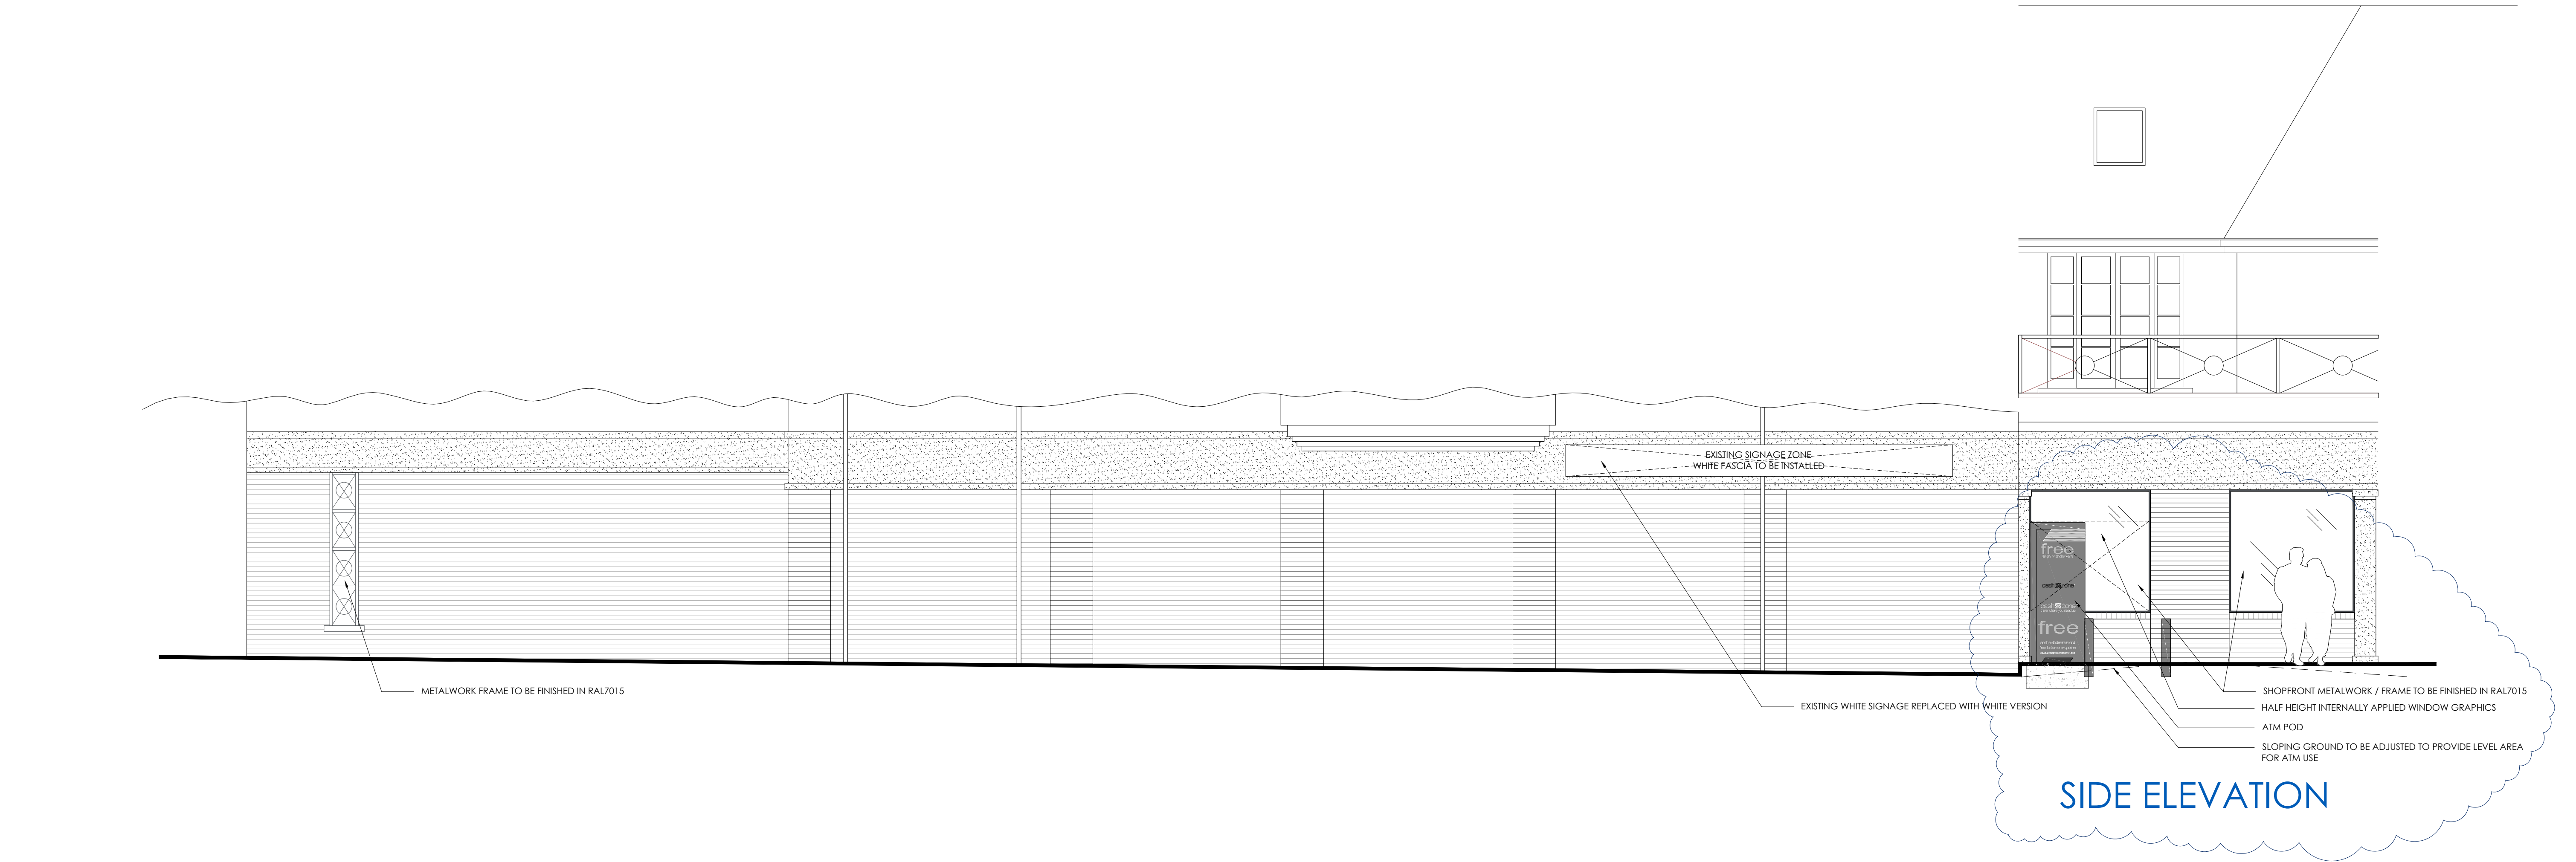

THIS DRAWING IS THE COPYRIGHT OF THE SOUTHERN CO-OPERATIVE AND MAY NOT BE COPIED, ALTERED OR REPRODUCED IN ANY FORM, OR PASSED TO A THIRD PARTY WITHOUT THE WRITTEN CONSENT OF THE SOUTHERN CO-OPERATIVE. DO NOT SCALE FROM THIS DRAWING, EXCEPT FOR PLANNING PURPOSES. USE FIGURED DIMENSIONS ONLY. DIMENSIONS SHOULD BE CHECKED AND VERIFIED ON SITE AND ANY DISCREPANCIES SHOULD BE REPORTED TO THE DESIGNER. IF IN DOUBT ASK FOR CONFIRMATION.			REVISIONS <table><thead><tr><th>REV</th><th>DESCRIPTION</th><th>DRAWN</th><th>CHKD.</th><th>DATE</th></tr></thead><tbody><tr><td>-</td><td>1ST ISSUE</td><td>ML</td><td>**</td><td>13/06/18</td></tr><tr><td>A</td><td>RAL7015 COLOUR ADDED TO SHOPFRONT FRAMES</td><td>ML</td><td>**</td><td>13/07/18</td></tr><tr><td>B</td><td>WINDOW VINYL ADDED TO RHS WINDOW</td><td>SL</td><td>**</td><td>30/07/18</td></tr><tr><td>C</td><td>ATM POD ADDED</td><td>ML</td><td>**</td><td>20/08/18</td></tr><tr><td>D</td><td>ATM DETAILS AND BOLLARDS AMENDED</td><td>ML</td><td>**</td><td>03/10/18</td></tr></tbody></table>					REV	DESCRIPTION	DRAWN	CHKD.	DATE	-	1ST ISSUE	ML	**	13/06/18	A	RAL7015 COLOUR ADDED TO SHOPFRONT FRAMES	ML	**	13/07/18	B	WINDOW VINYL ADDED TO RHS WINDOW	SL	**	30/07/18	C	ATM POD ADDED	ML	**	20/08/18	D	ATM DETAILS AND BOLLARDS AMENDED	ML	**	03/10/18	ISSUED FOR CONSTRUCTION southern coop Property Department 1000 Lakeside, Western Road, Portsmouth, PO6 3FE T: 023 9222 2500 F: 023 9222 2650 PROJECT 2 HIGH STREET EMSWORTH HAMPSHIRE SO14 2EA DRAWING TITLE EXTERNAL ELEVATIONS PROGRESS FORMAT <table><thead><tr><th>DRAWING SCALE</th><th>SHEET SIZE</th><th>SHEET No.</th><th>DRAWN</th><th>CHKD.</th><th>DATE</th></tr></thead><tbody><tr><td>1:50</td><td>A1</td><td>1 of 1</td><td>ML</td><td>ML</td><td>21/05/18</td></tr></tbody></table> DRAWING NUMBER SC-079-V1-GF-DR-K-0004 REVISION D					DRAWING SCALE	SHEET SIZE	SHEET No.	DRAWN	CHKD.	DATE	1:50	A1	1 of 1	ML	ML	21/05/18
REV	DESCRIPTION	DRAWN	CHKD.	DATE	
-	1ST ISSUE	ML	**	13/06/18	
A	RAL7015 COLOUR ADDED TO SHOPFRONT FRAMES	ML	**	13/07/18	
B	WINDOW VINYL ADDED TO RHS WINDOW	SL	**	30/07/18	
C	ATM POD ADDED	ML	**	20/08/18	
D	ATM DETAILS AND BOLLARDS AMENDED	ML	**	03/10/18	
DRAWING SCALE	SHEET SIZE	SHEET No.	DRAWN	CHKD.	DATE	
1:50	A1	1 of 1	ML	ML	21/05/18	
AREAS	M²	FT²	
SALES	278	2992	
BOH	212	2282	
GROSS	500	5382	
FIRST	NA	NA	
SUB-LET	NA	NA	
MOTHBALLED	NA	NA	