



General Arrangement  
1 : 50

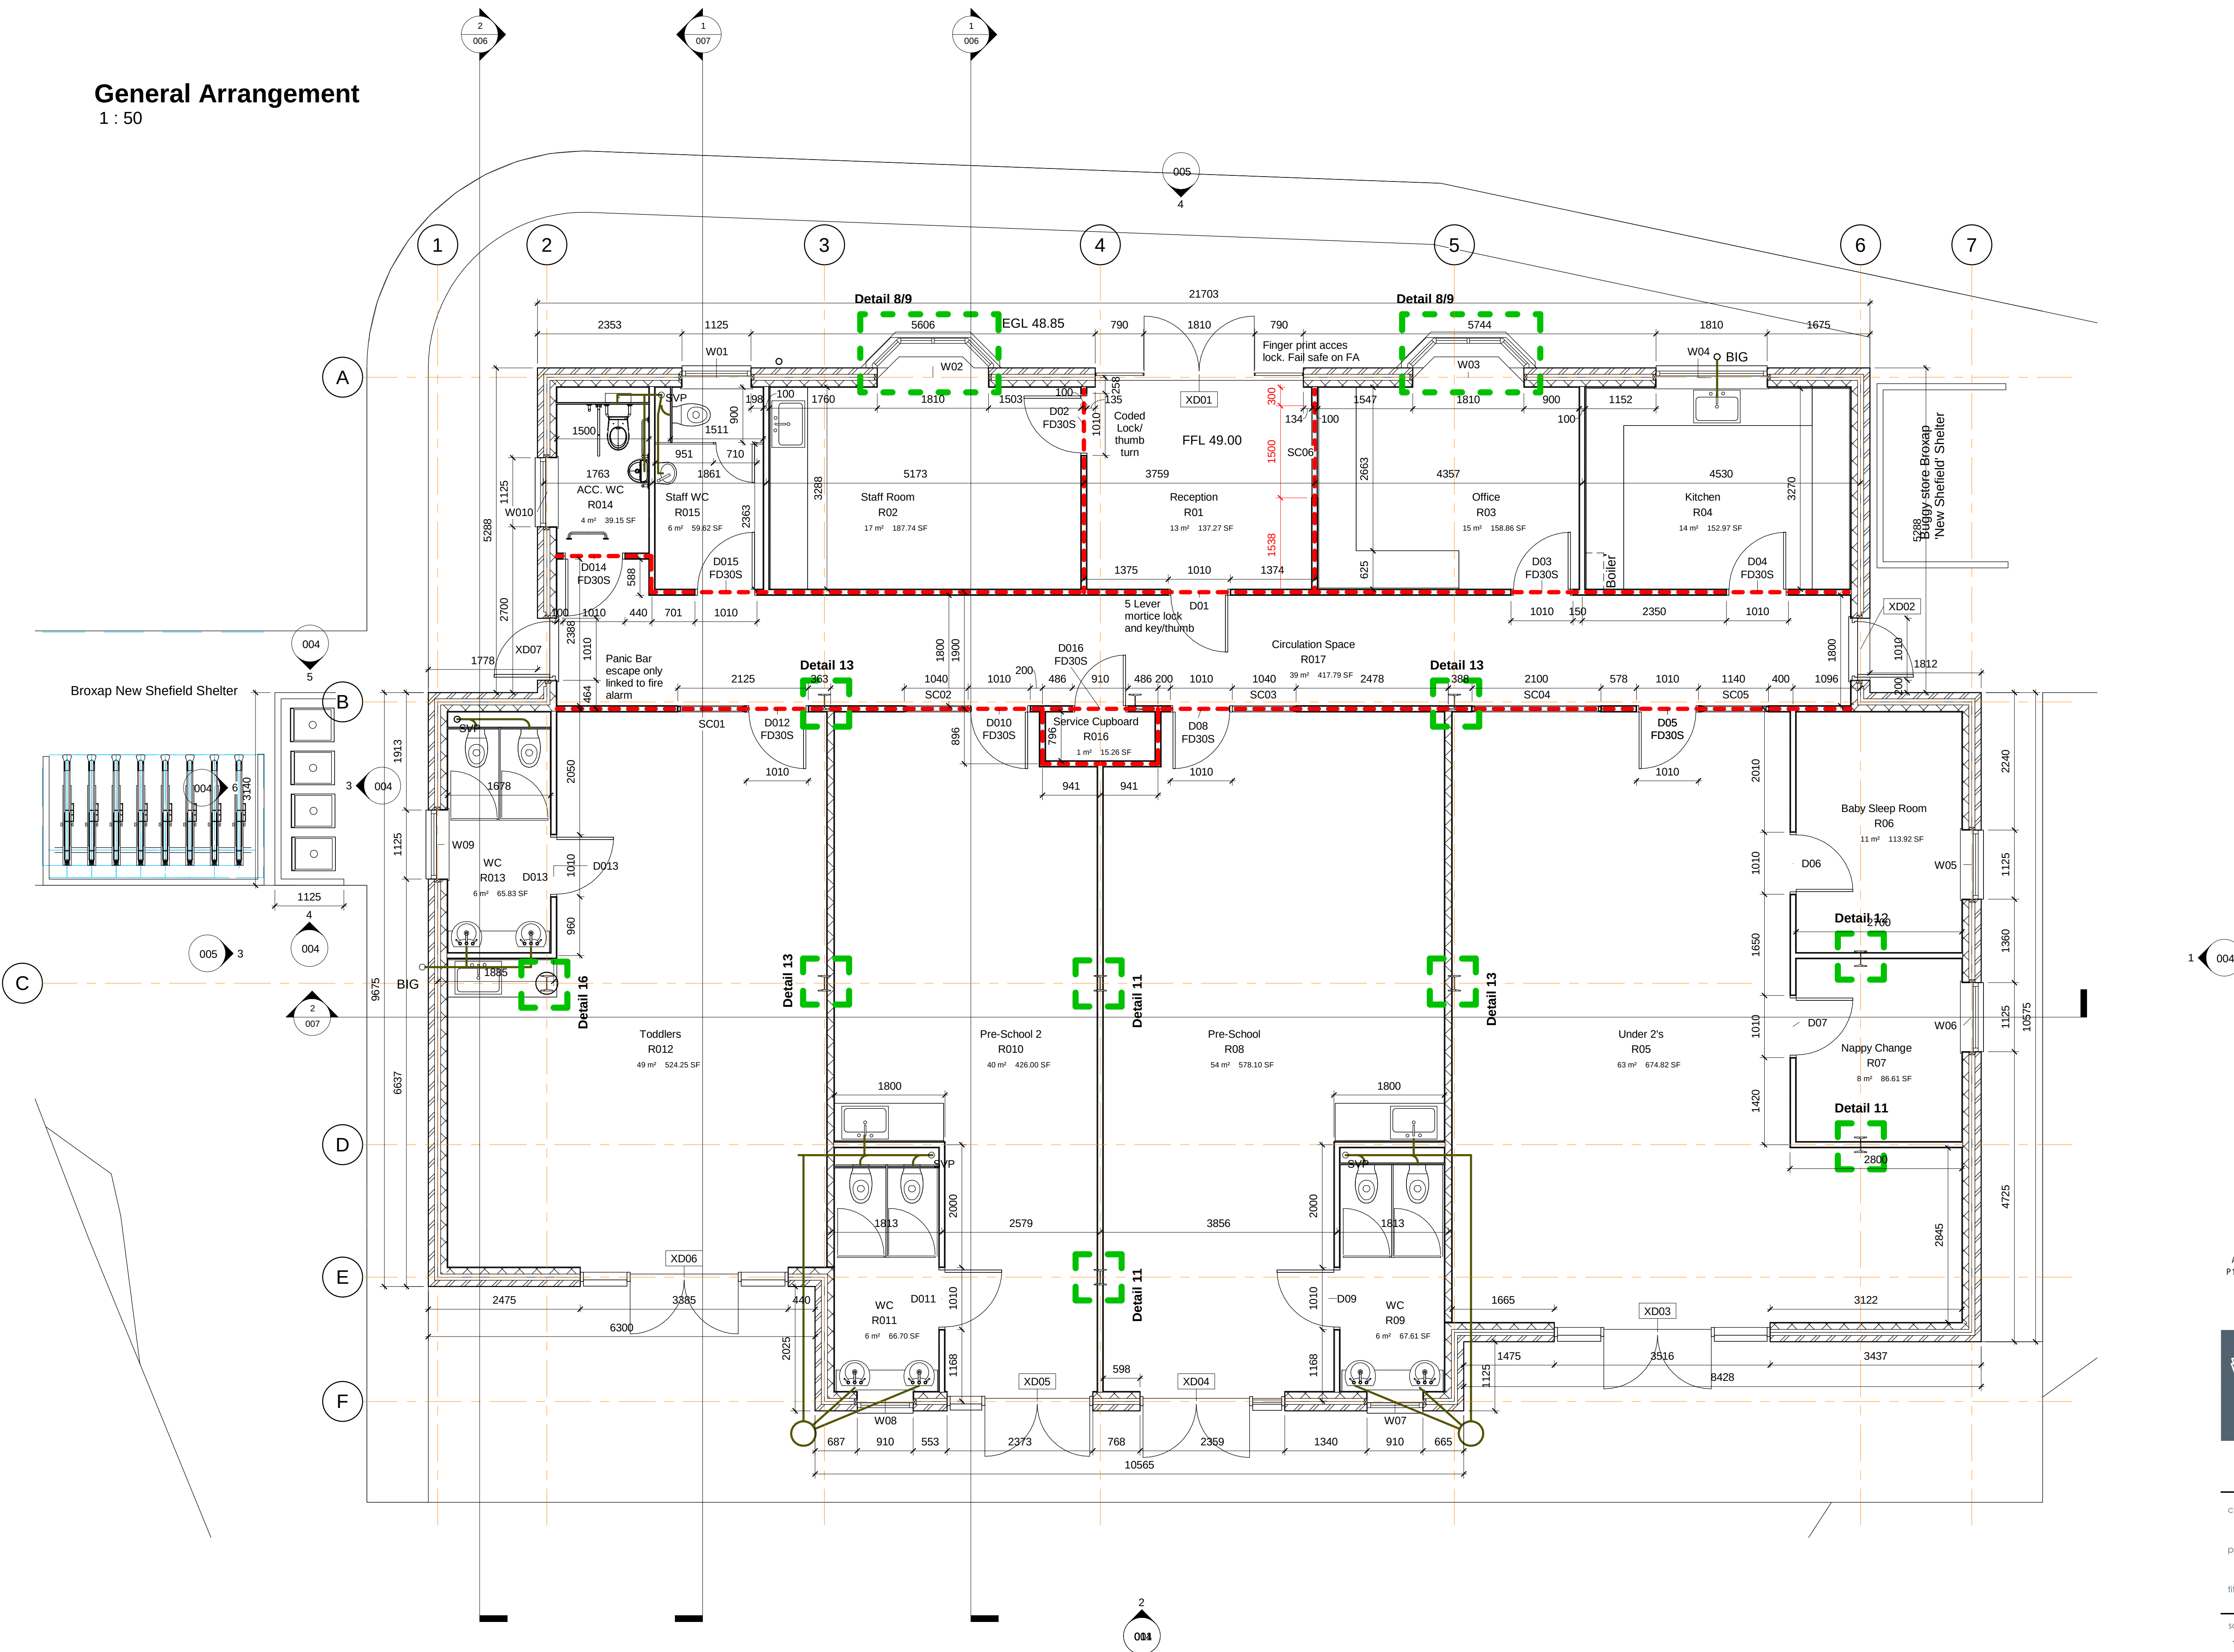

15/10/18  
As title block

BUILDING REGULATIONS

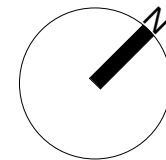

1-3 Lyon Street, Southampton SO14 0LD  
t: 023 8022 8923  
southampton@s4architects.co.uk  
www.studiofourarchitects.com

client Woodberry Day Nurseries

project Day Nursery, 208 London Road, Waterlooville

title General Arrangement Plan

scale 1 : 50 paper A1 drawn AB checked GJ

date 08.10.15 job no. 38074 dwg. no. 003 rev. no. A

File: 230038074 - Day Nursery - 208 London Road, Waterlooville.dwg Building Regs 2004-05 to 01-1 London Road Day Nursery Model.dwg