
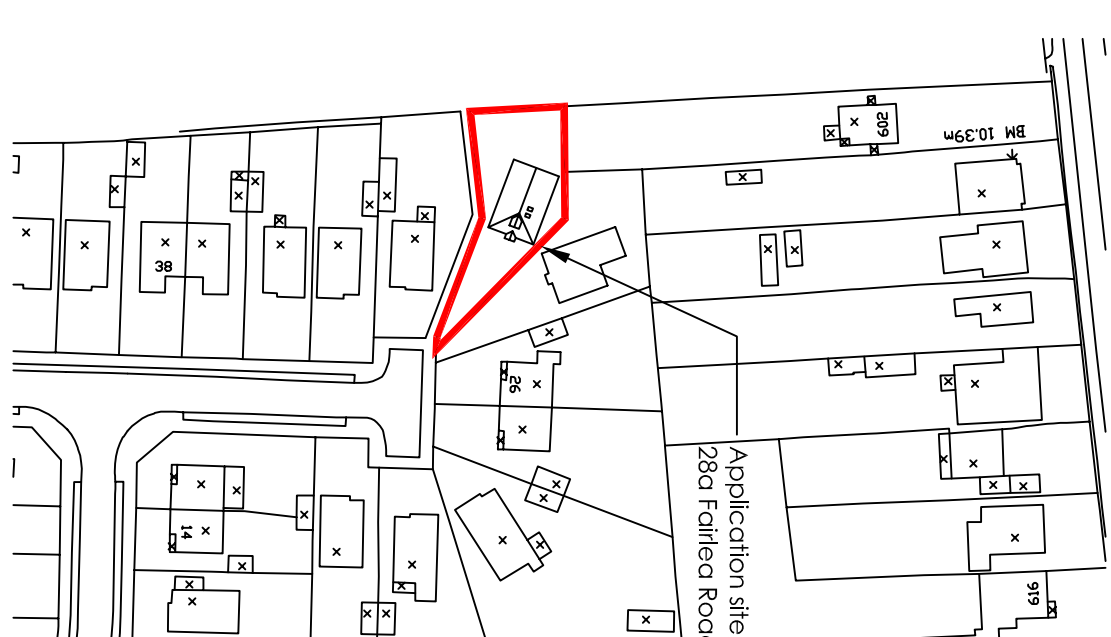
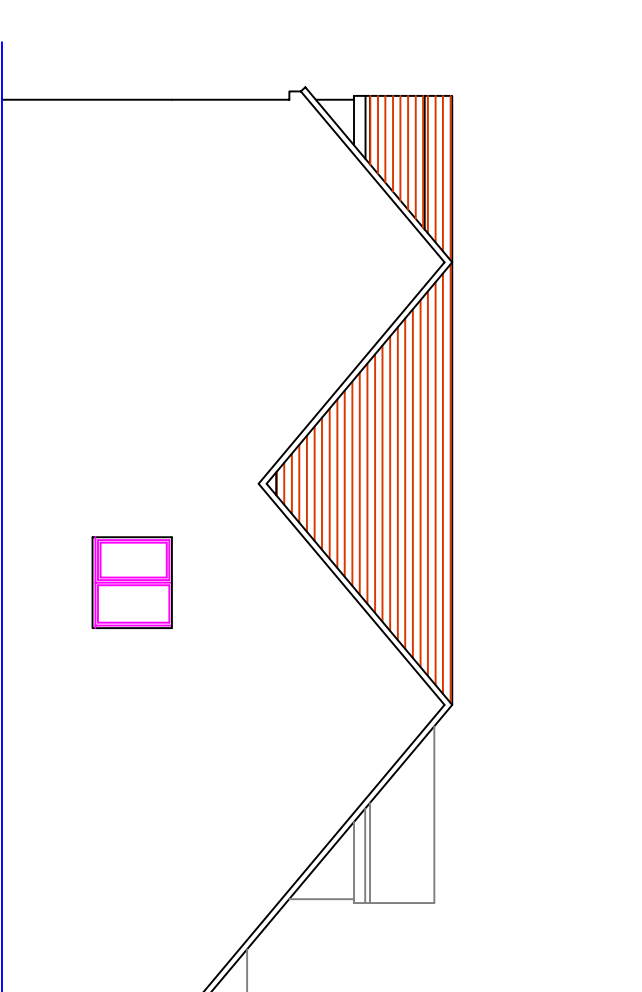
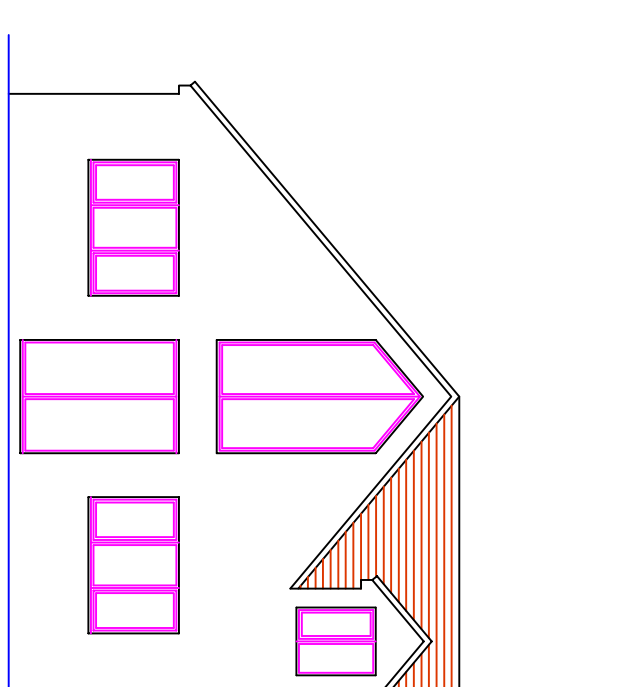
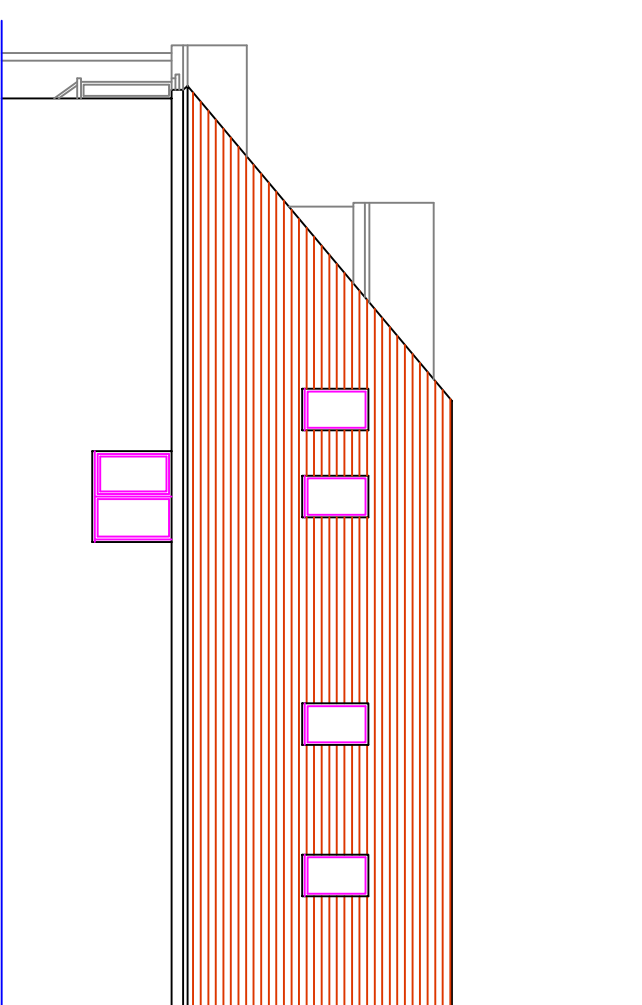
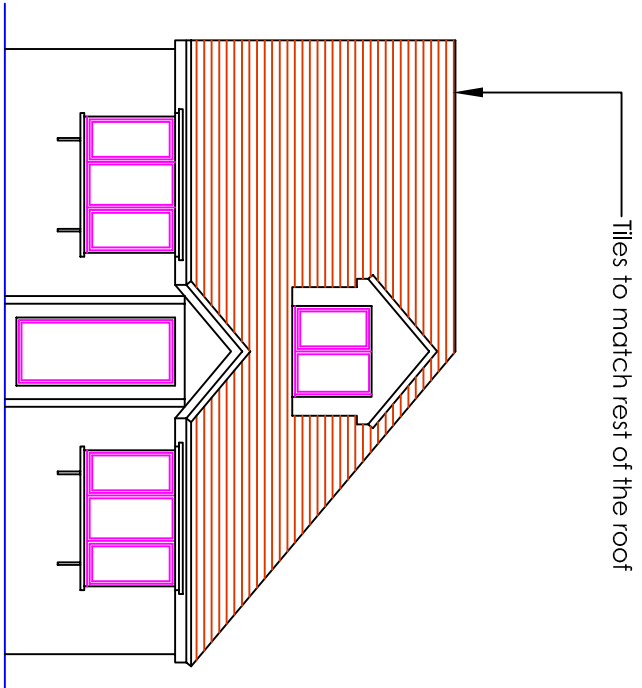
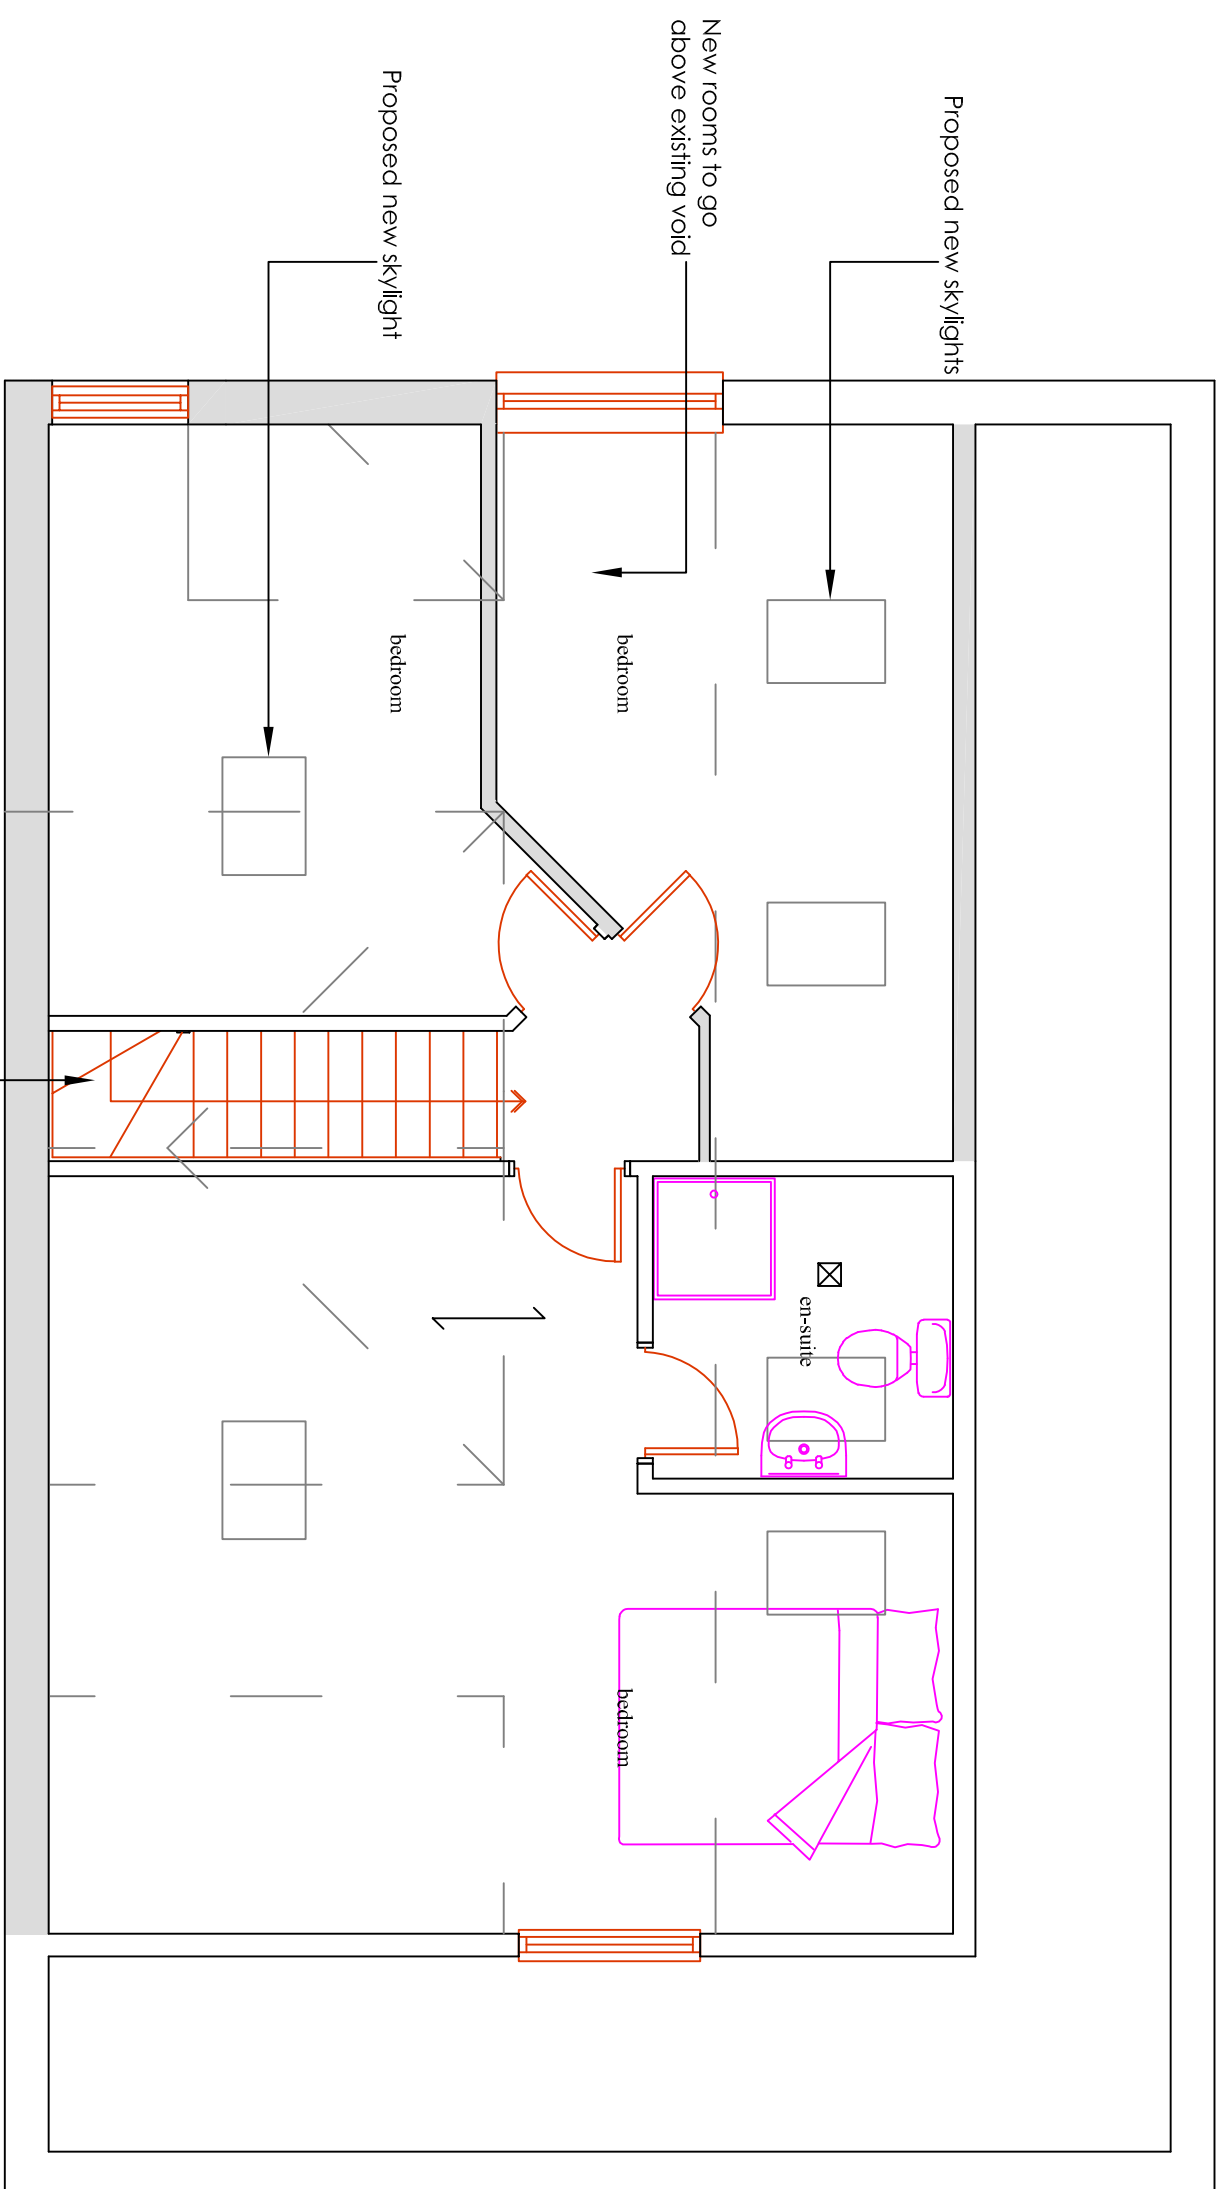
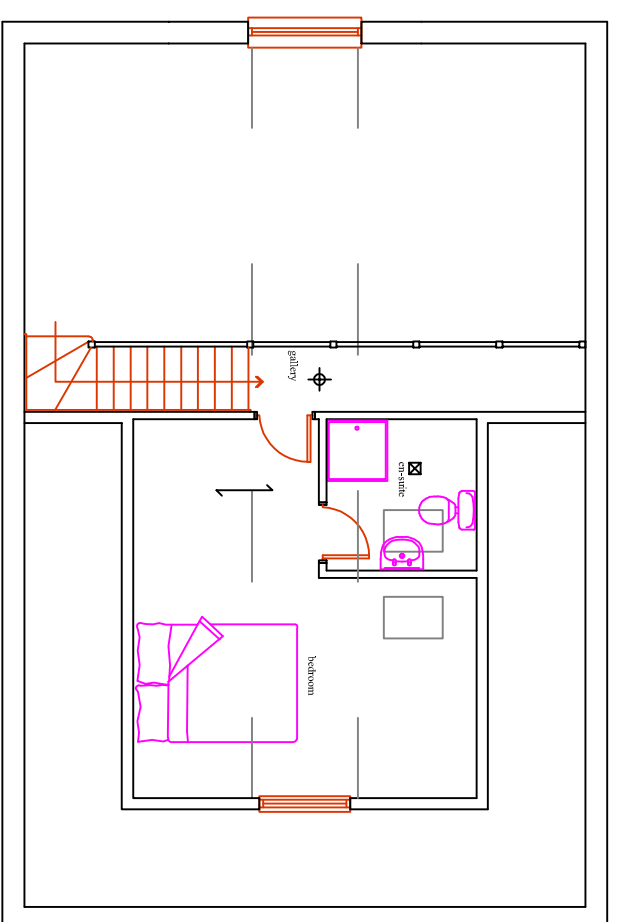
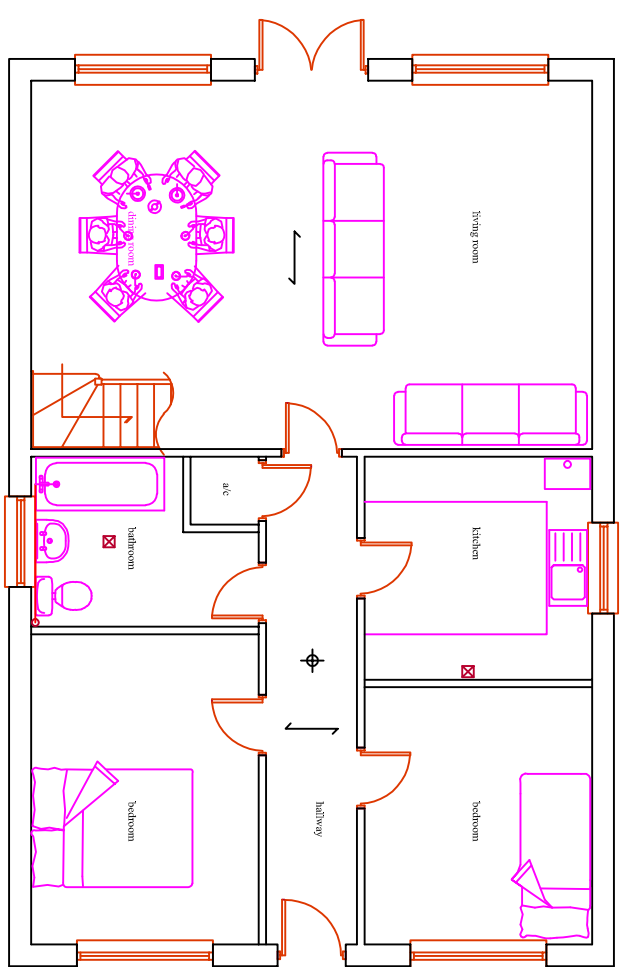
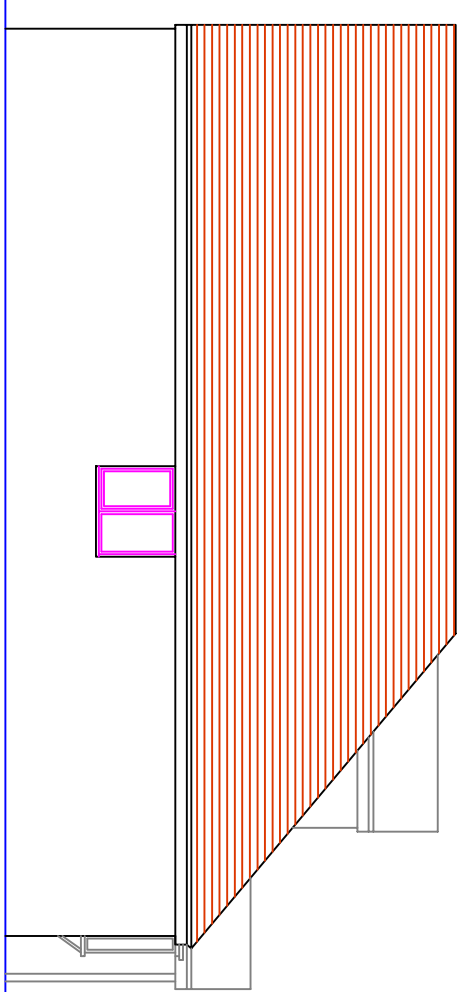
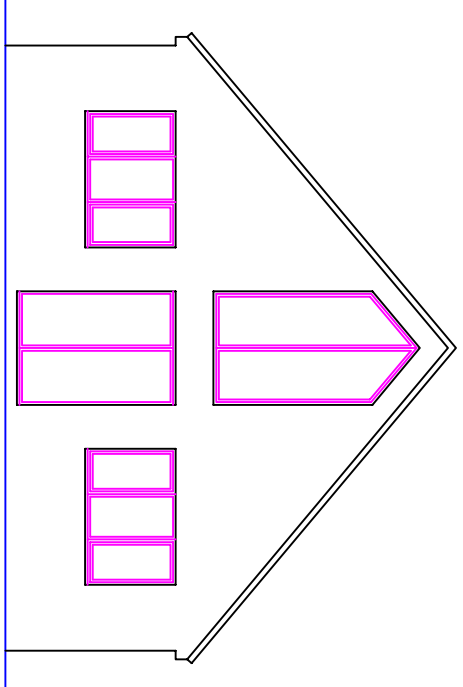
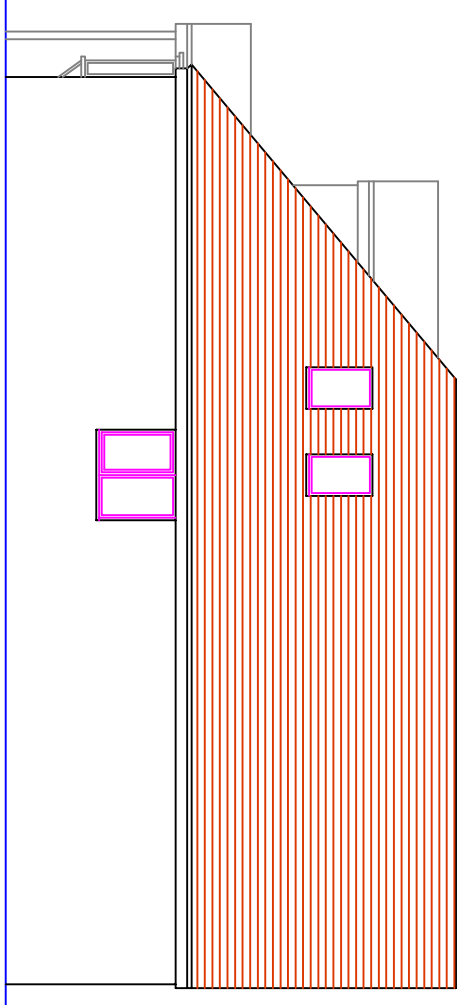


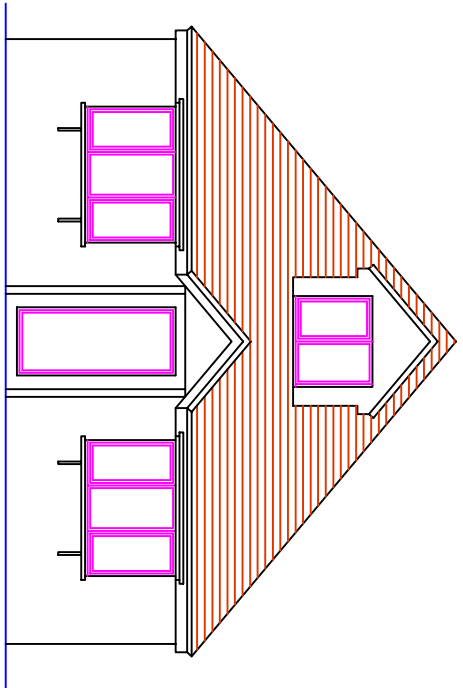

NOTES
Survey accurate at time of site attendance. Do not scale from printed drawings except for planning purposes.

Although this is a digital survey the accuracy and amount of detail shown is only commensurate with the graphical scale of mapping as specified. Care should be exercised when working to larger scales.

Visible features in the vicinity of the boundaries as shown above, may not represent the extent of legally conveyed ownership.

Whilst every effort has been made to achieve accuracy on this plan, CRUCIAL clearance dimensions, levels and invert levels should be checked prior to design and construction.

ORDNANCE OVERLAY
Ordnance Survey. (c) Crown Copyright 2012. All rights reserved. Licence number 100022432

SCALE 1:10

medilams
surveys limited
 www.medilams-surveys.co.uk
 brianlam@medilams-surveys.co.uk
 07771 205 388 / 01243 951462

project: 28a Failand Road, Emsworth
client: Miss H Powell
title: Planning Application
date: January 2019
job ref: 11118
scale: 1:50 & 1:100 @A1
dwg no: P1.01
rev: