


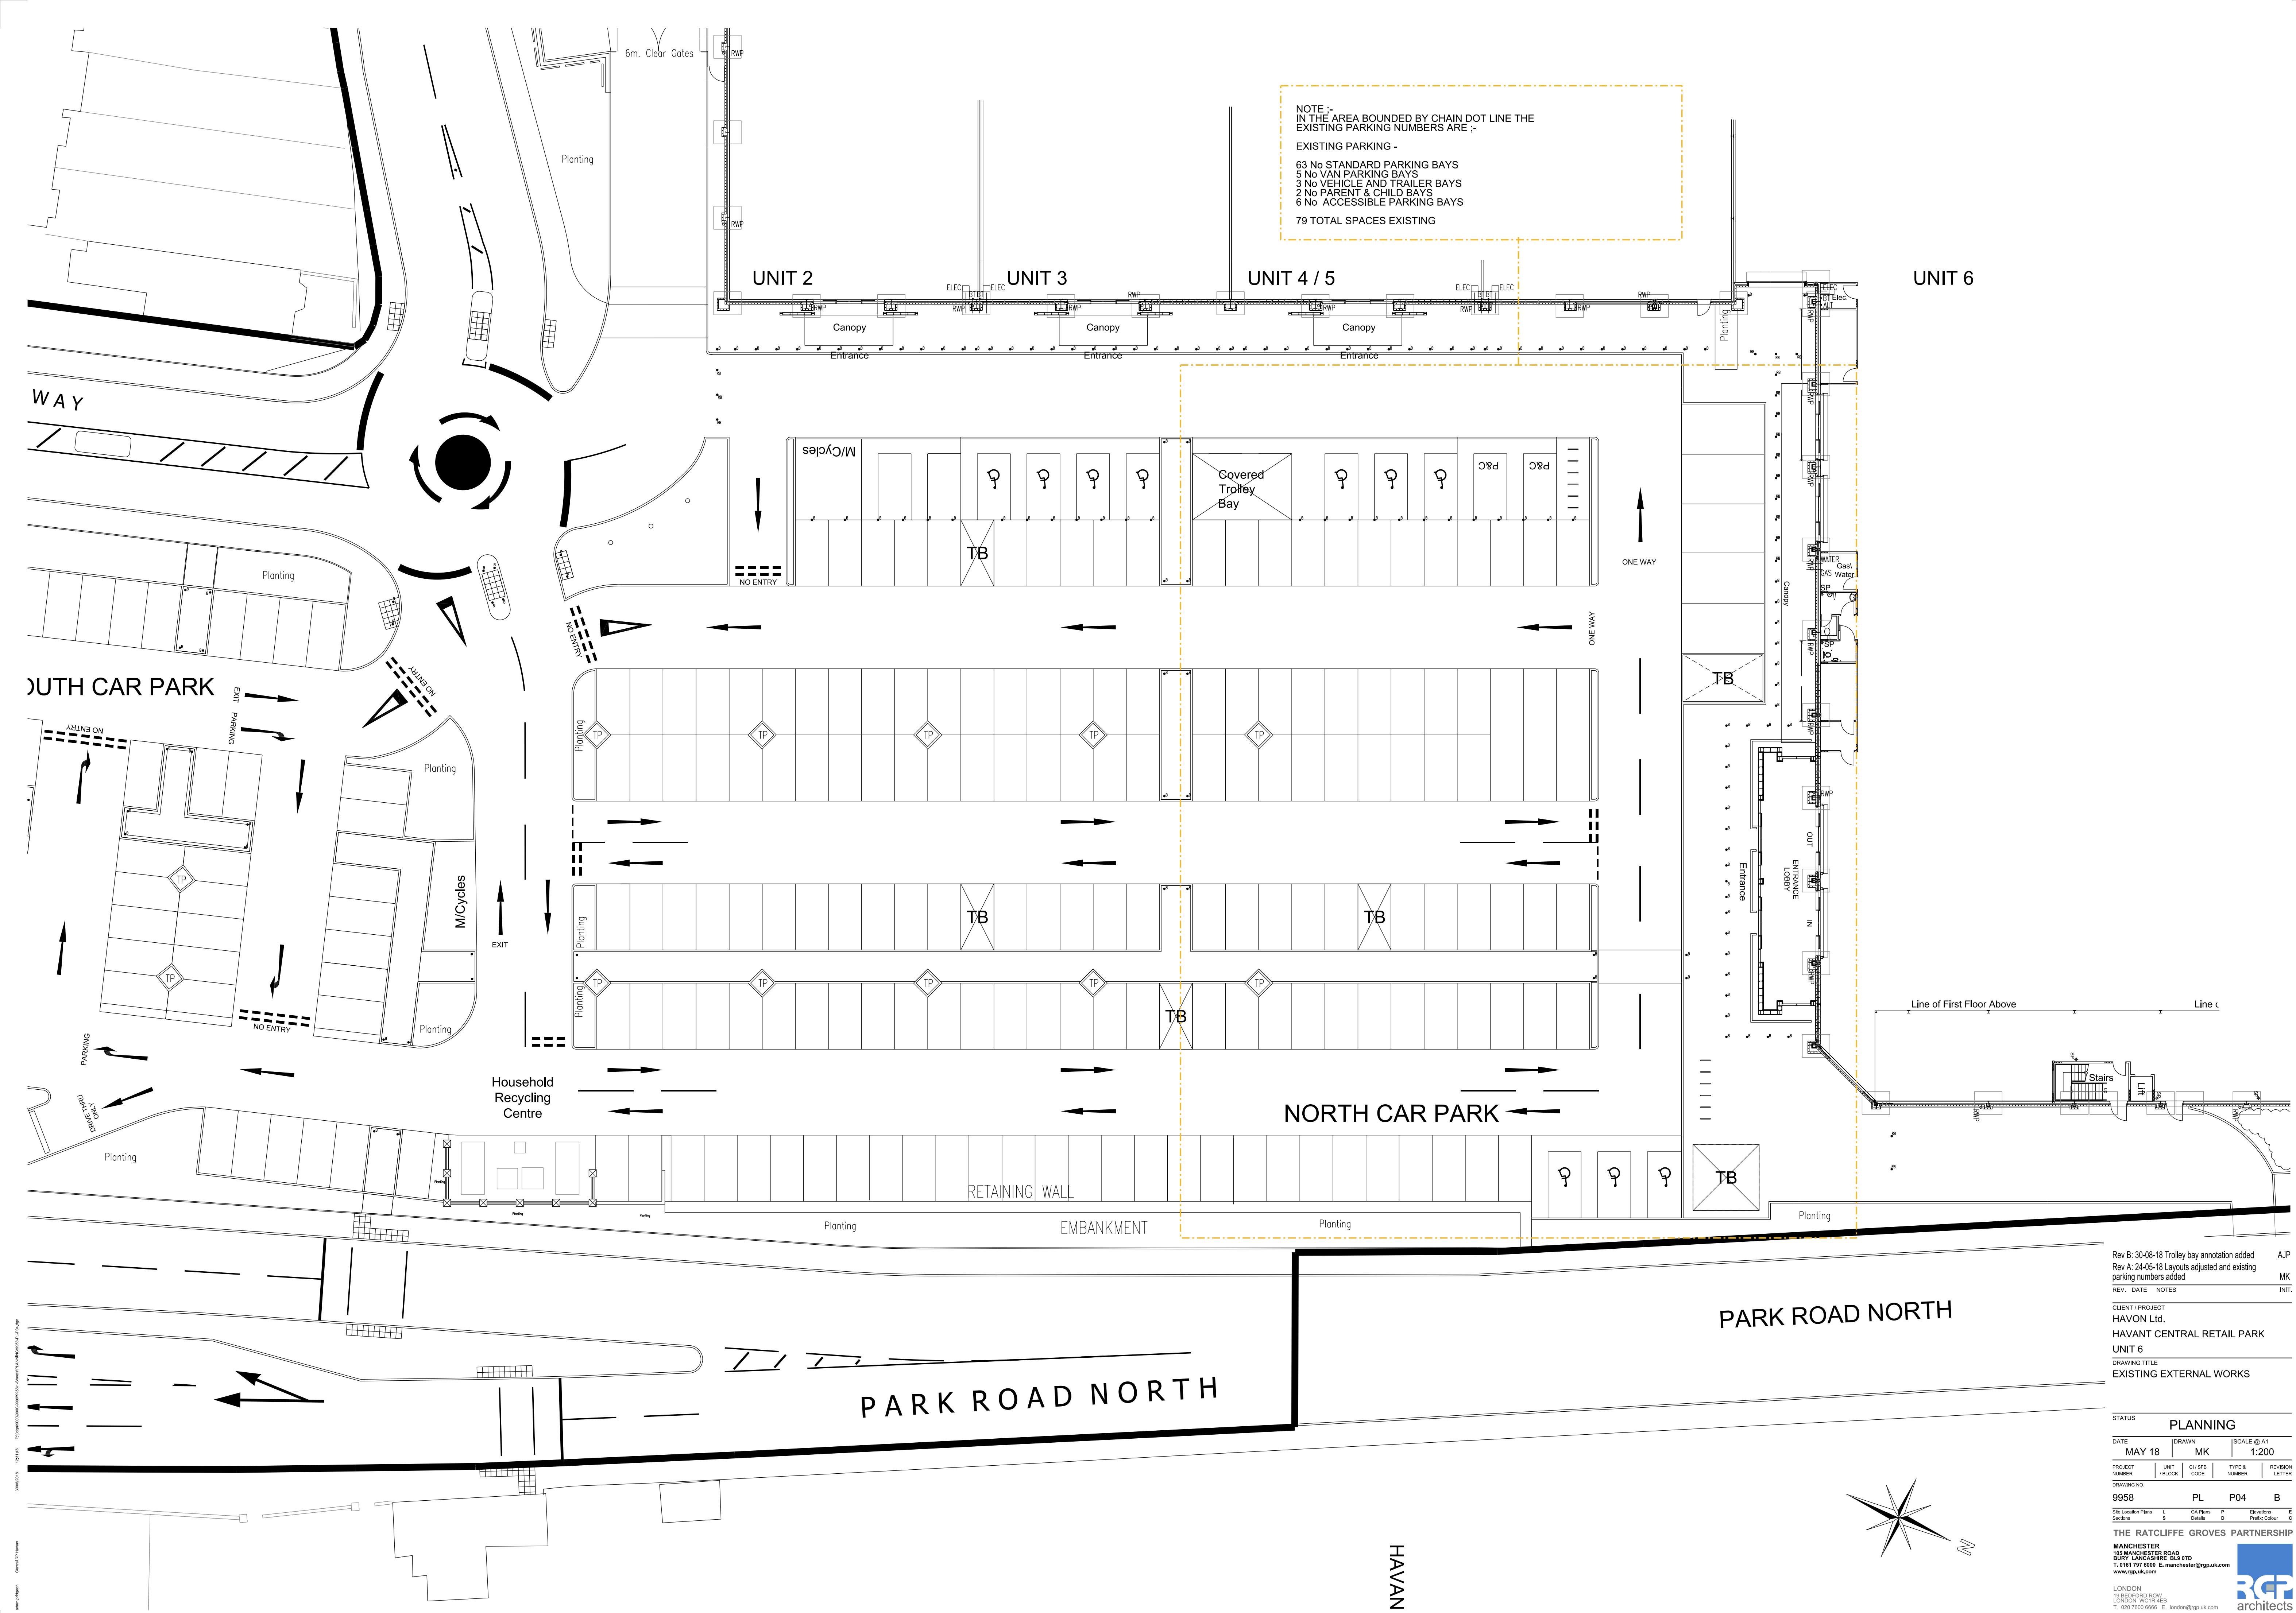

NOTE :-
IN THE AREA BOUNDED BY CHAIN DOT LINE THE
EXISTING PARKING NUMBERS ARE :-
EXISTING PARKING -
63 No STANDARD PARKING BAYS
5 No VAN PARKING BAYS
3 No VEHICLE AND TRAILER BAYS
2 No PARENT & CHILD BAYS
6 No ACCESSIBLE PARKING BAYS
79 TOTAL SPACES EXISTING

Rev B: 30-08-18 Trolley bay annotation added AJP
Rev A: 24-05-18 Layouts adjusted and existing
parking numbers added MK
REV. DATE NOTES WIT.

CLIENT / PROJECT
HAVON Ltd.
HAVANT CENTRAL RETAIL PARK
UNIT 6
DRAWING TITLE
EXISTING EXTERNAL WORKS

STATUS
PLANNING

DATE	DRAWN	SCALE @ A1
MAY 18	MK	1:200

PROJECT NUMBER	UNIT / BLOCK	CI / SPS CODE	TYPE A NUMBER	REVISION LETTER
9958	PL	P04	B	

Site Location Plans L GA Plans P Elevations E
Sections S Details D Profs Colour C

THE RATCLIFFE GROVES PARTNERSHIP
MANCHESTER
101 MANCHESTER ROAD
BURY LANCASHIRE BL9 6TD
T. 0161 797 6000 E. manchester@rgp.co.uk
www.rgp.co.uk

LONDON
19 REDFORD ROW
LONDON WC1R 4EB
T. 020 7600 6666 E. london@rgp.co.uk

RG
architects