


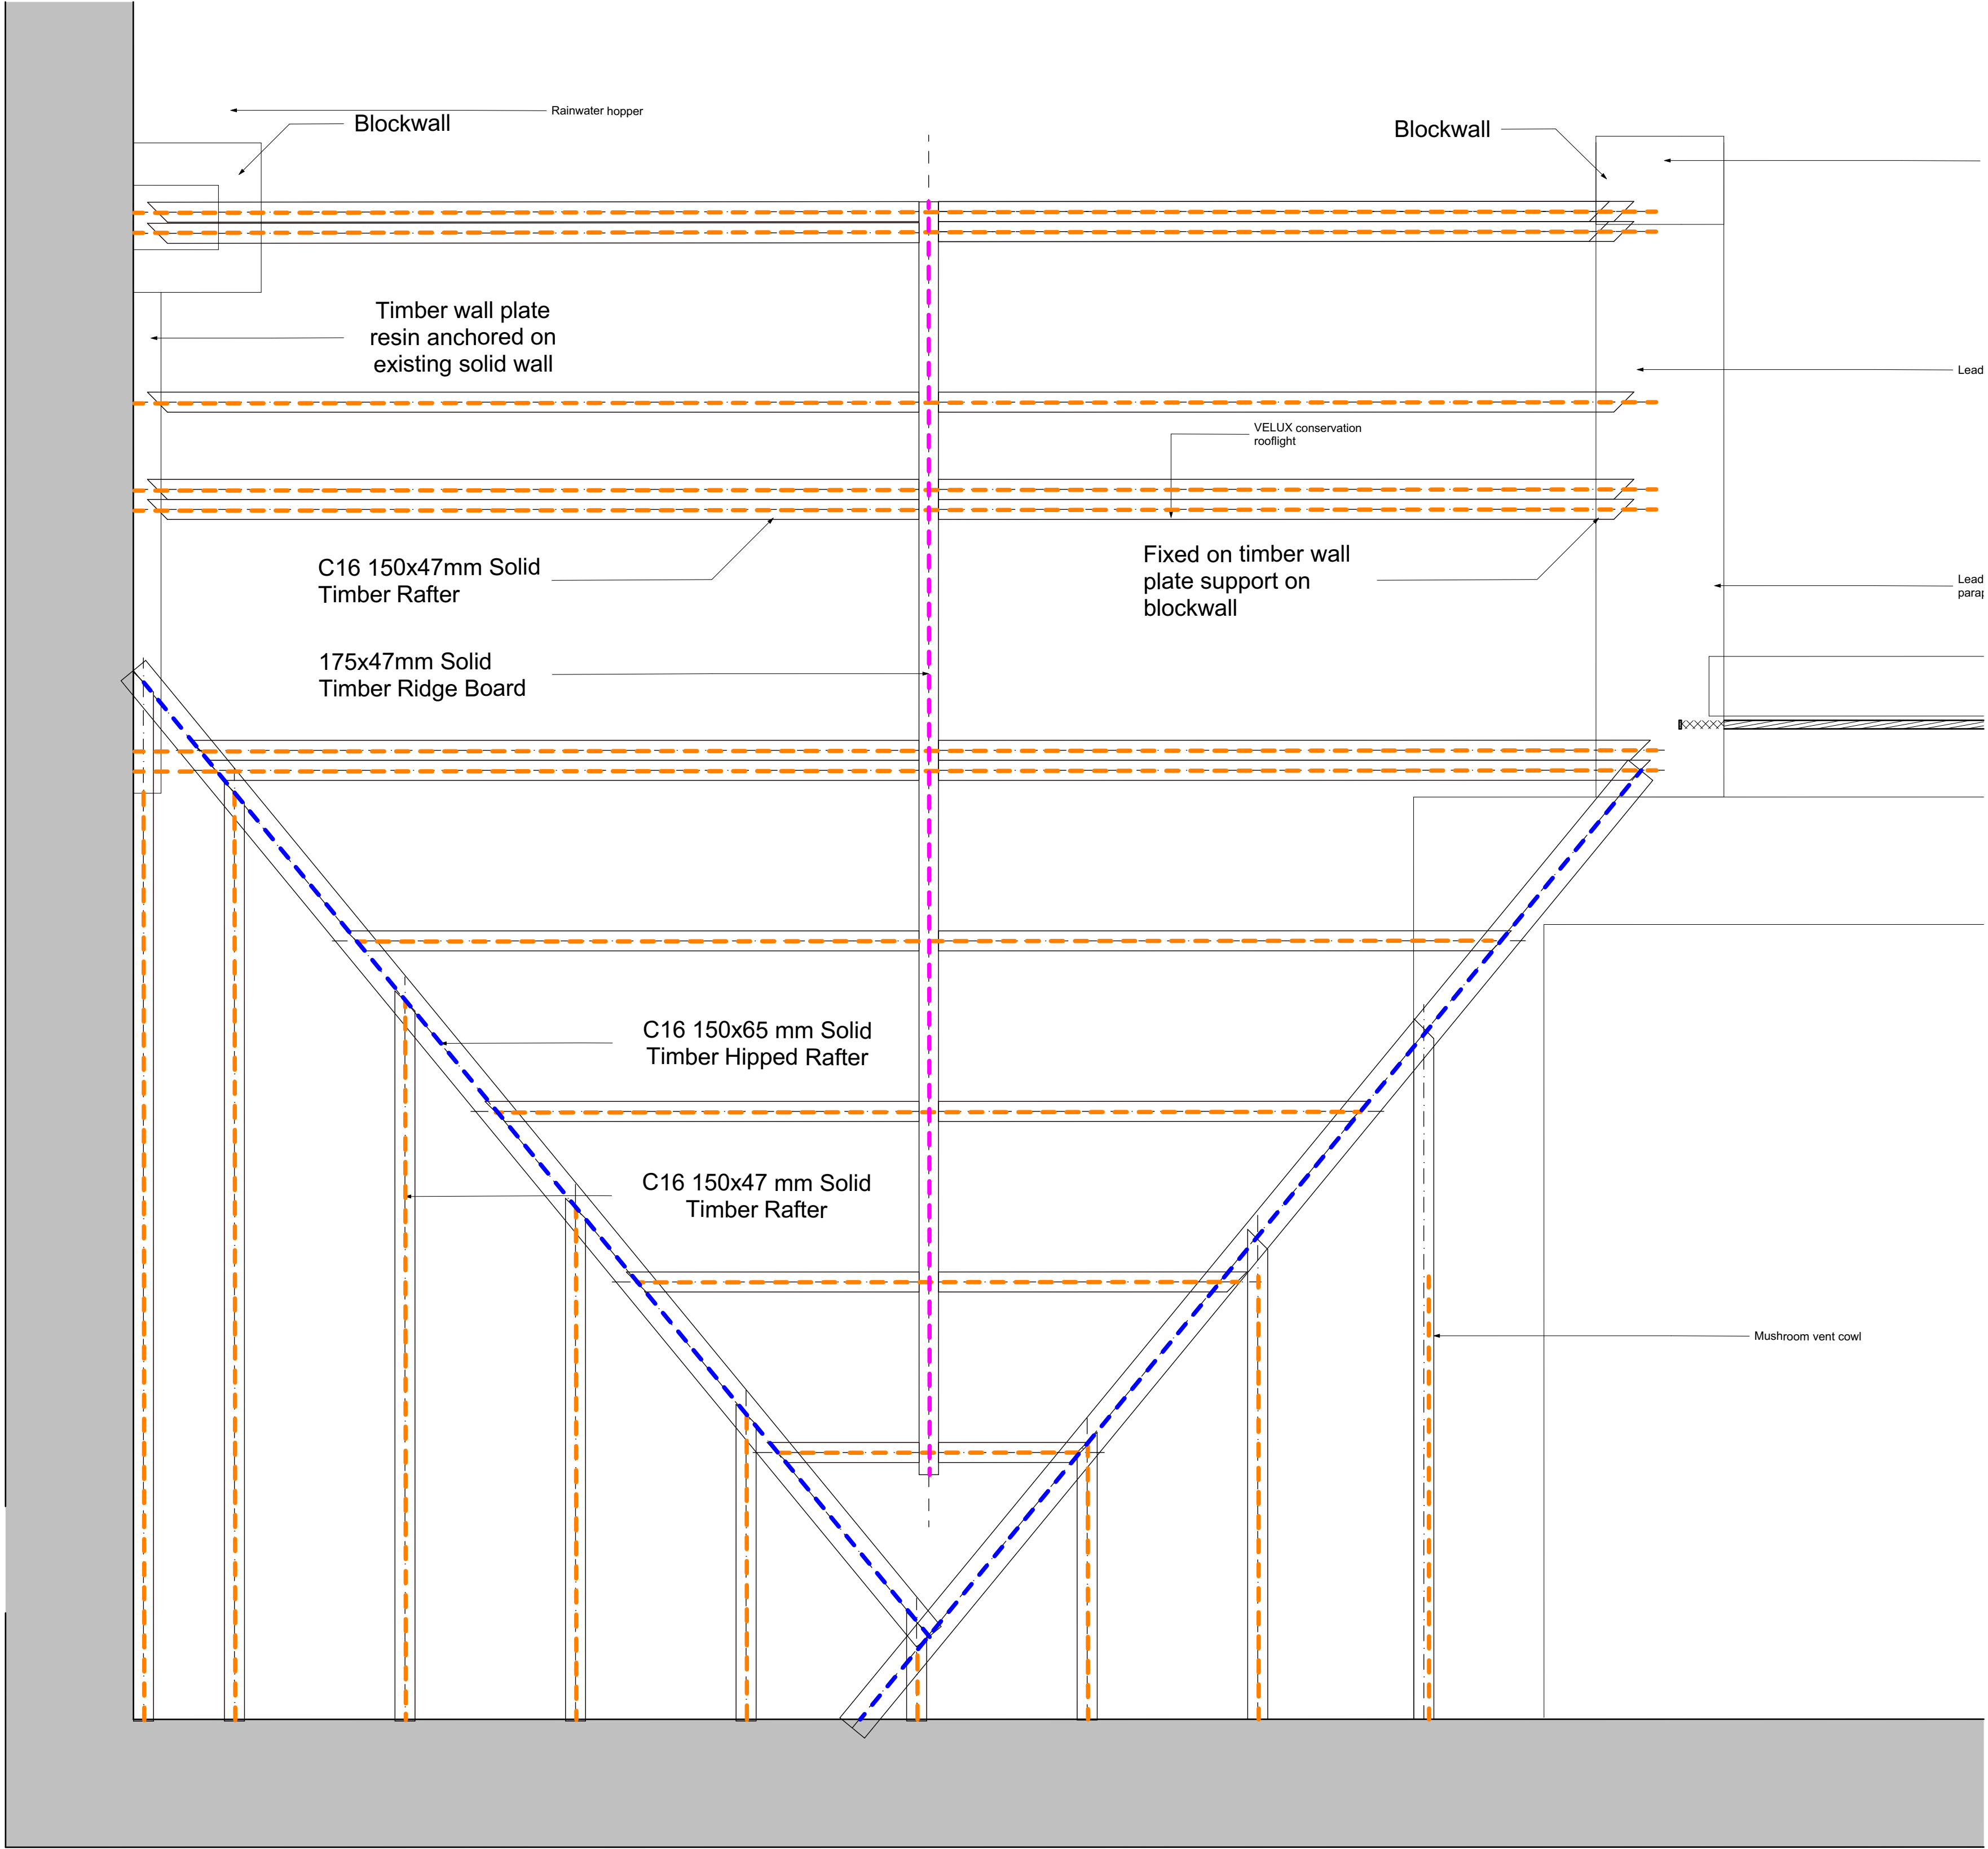

1:10 Plan - Roof structure layout