


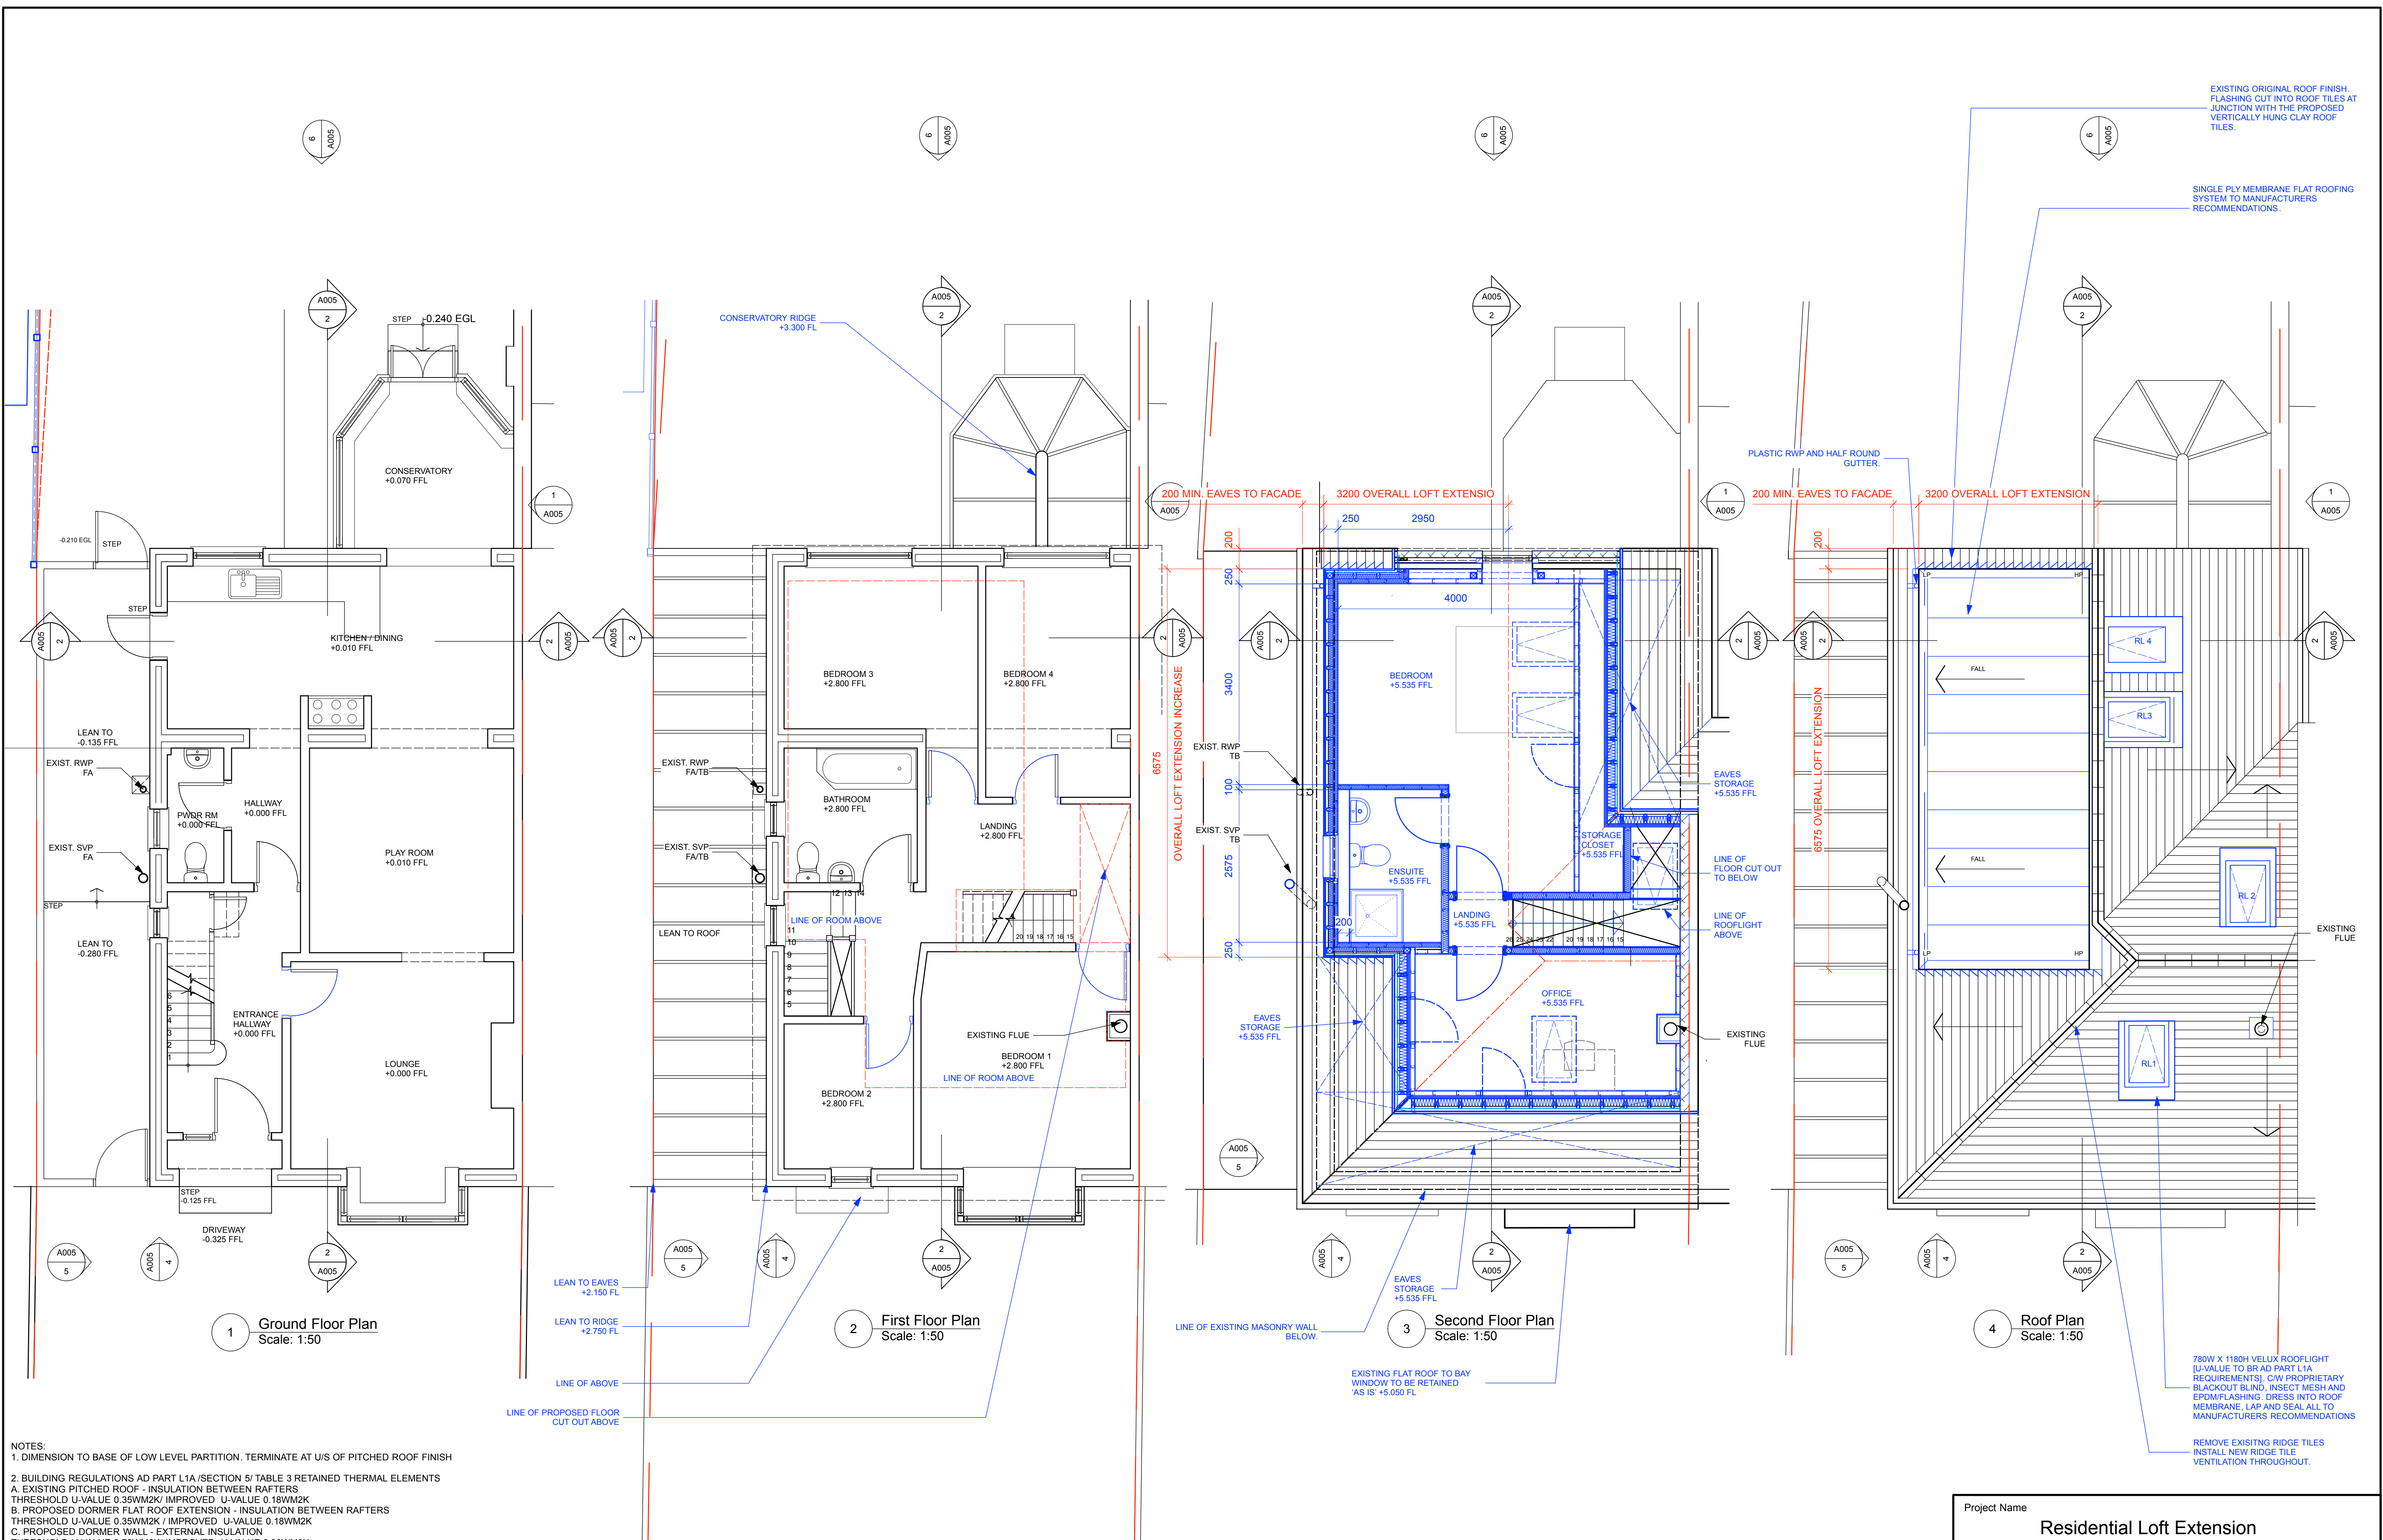

Project Name	
Residential Loft Extension	
Client Name and Address	
Mr & Mrs Austin/63 Hulbert Road, P09 3TB	
Sheet Number	A004A
Sheet Title	Proposed Plans