


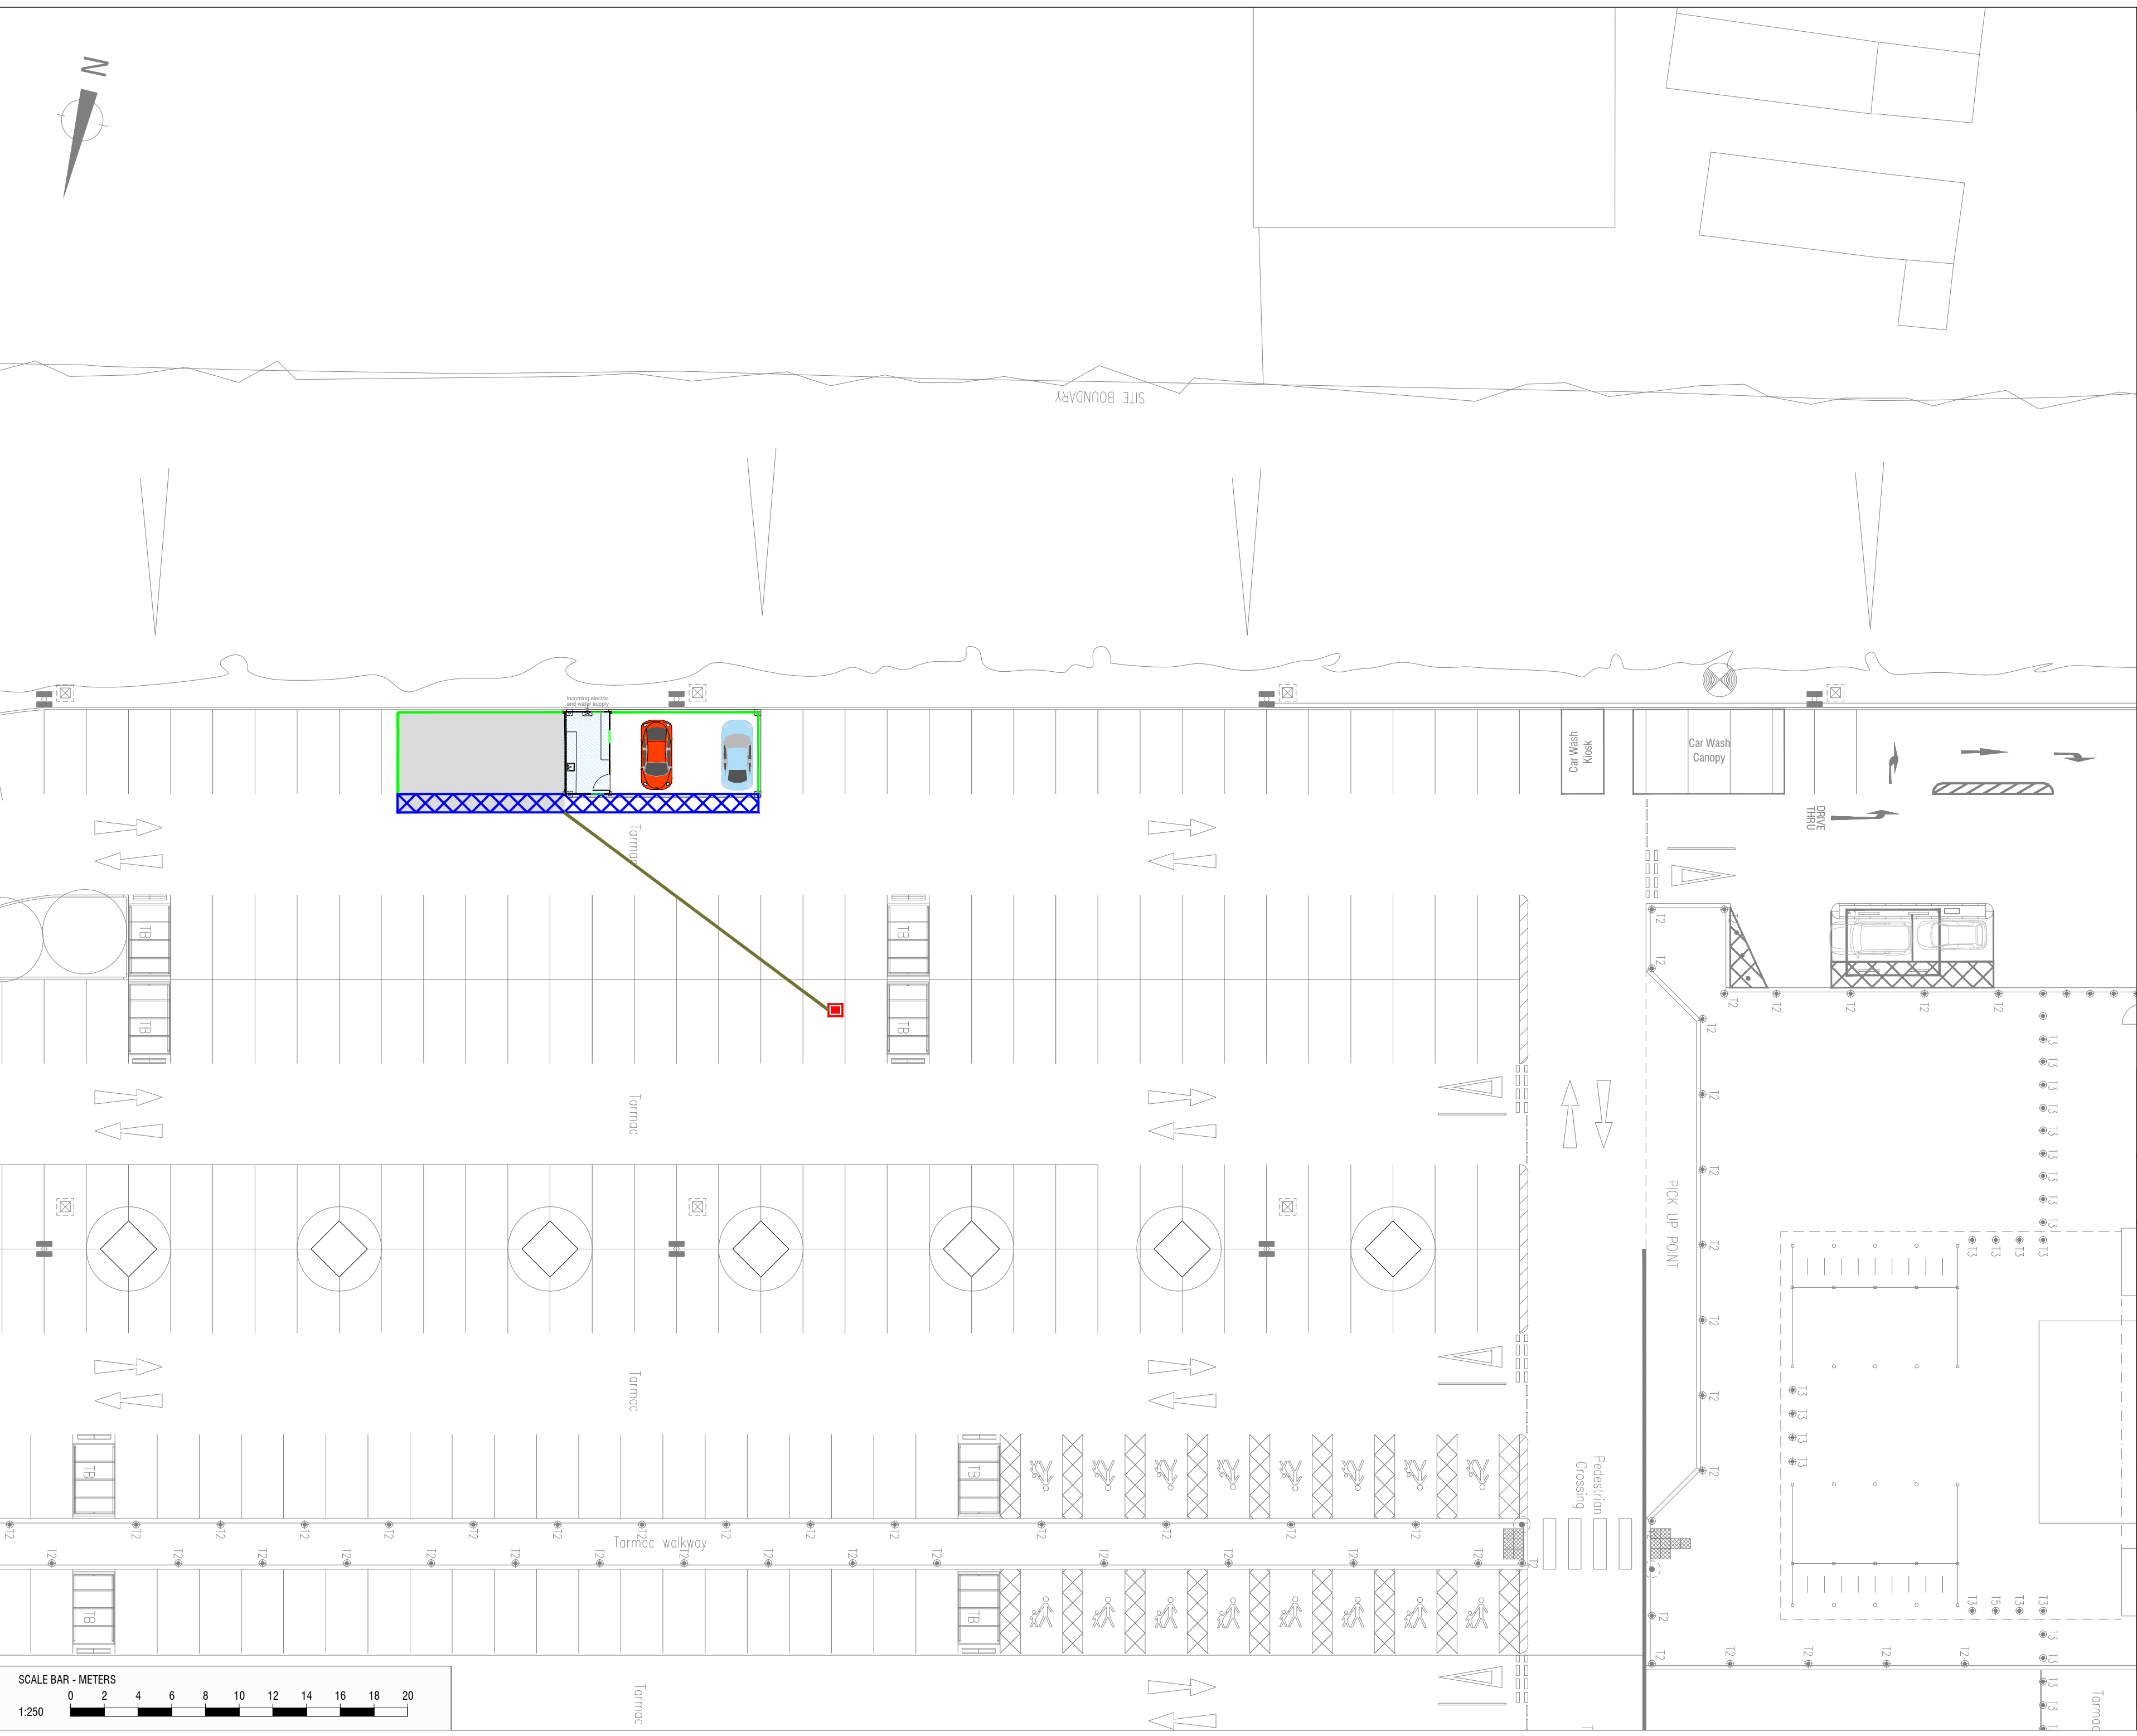

Key

— Route of foul connection

Existing foul manhole

Status **PLANNING**

Dwg Title
Proposed Layout

Project

Asda Havant CPV Hand Car Wash 2017 (4627)
Larchwood Avenue, Bedhampton, Havant PO9 3QW

