


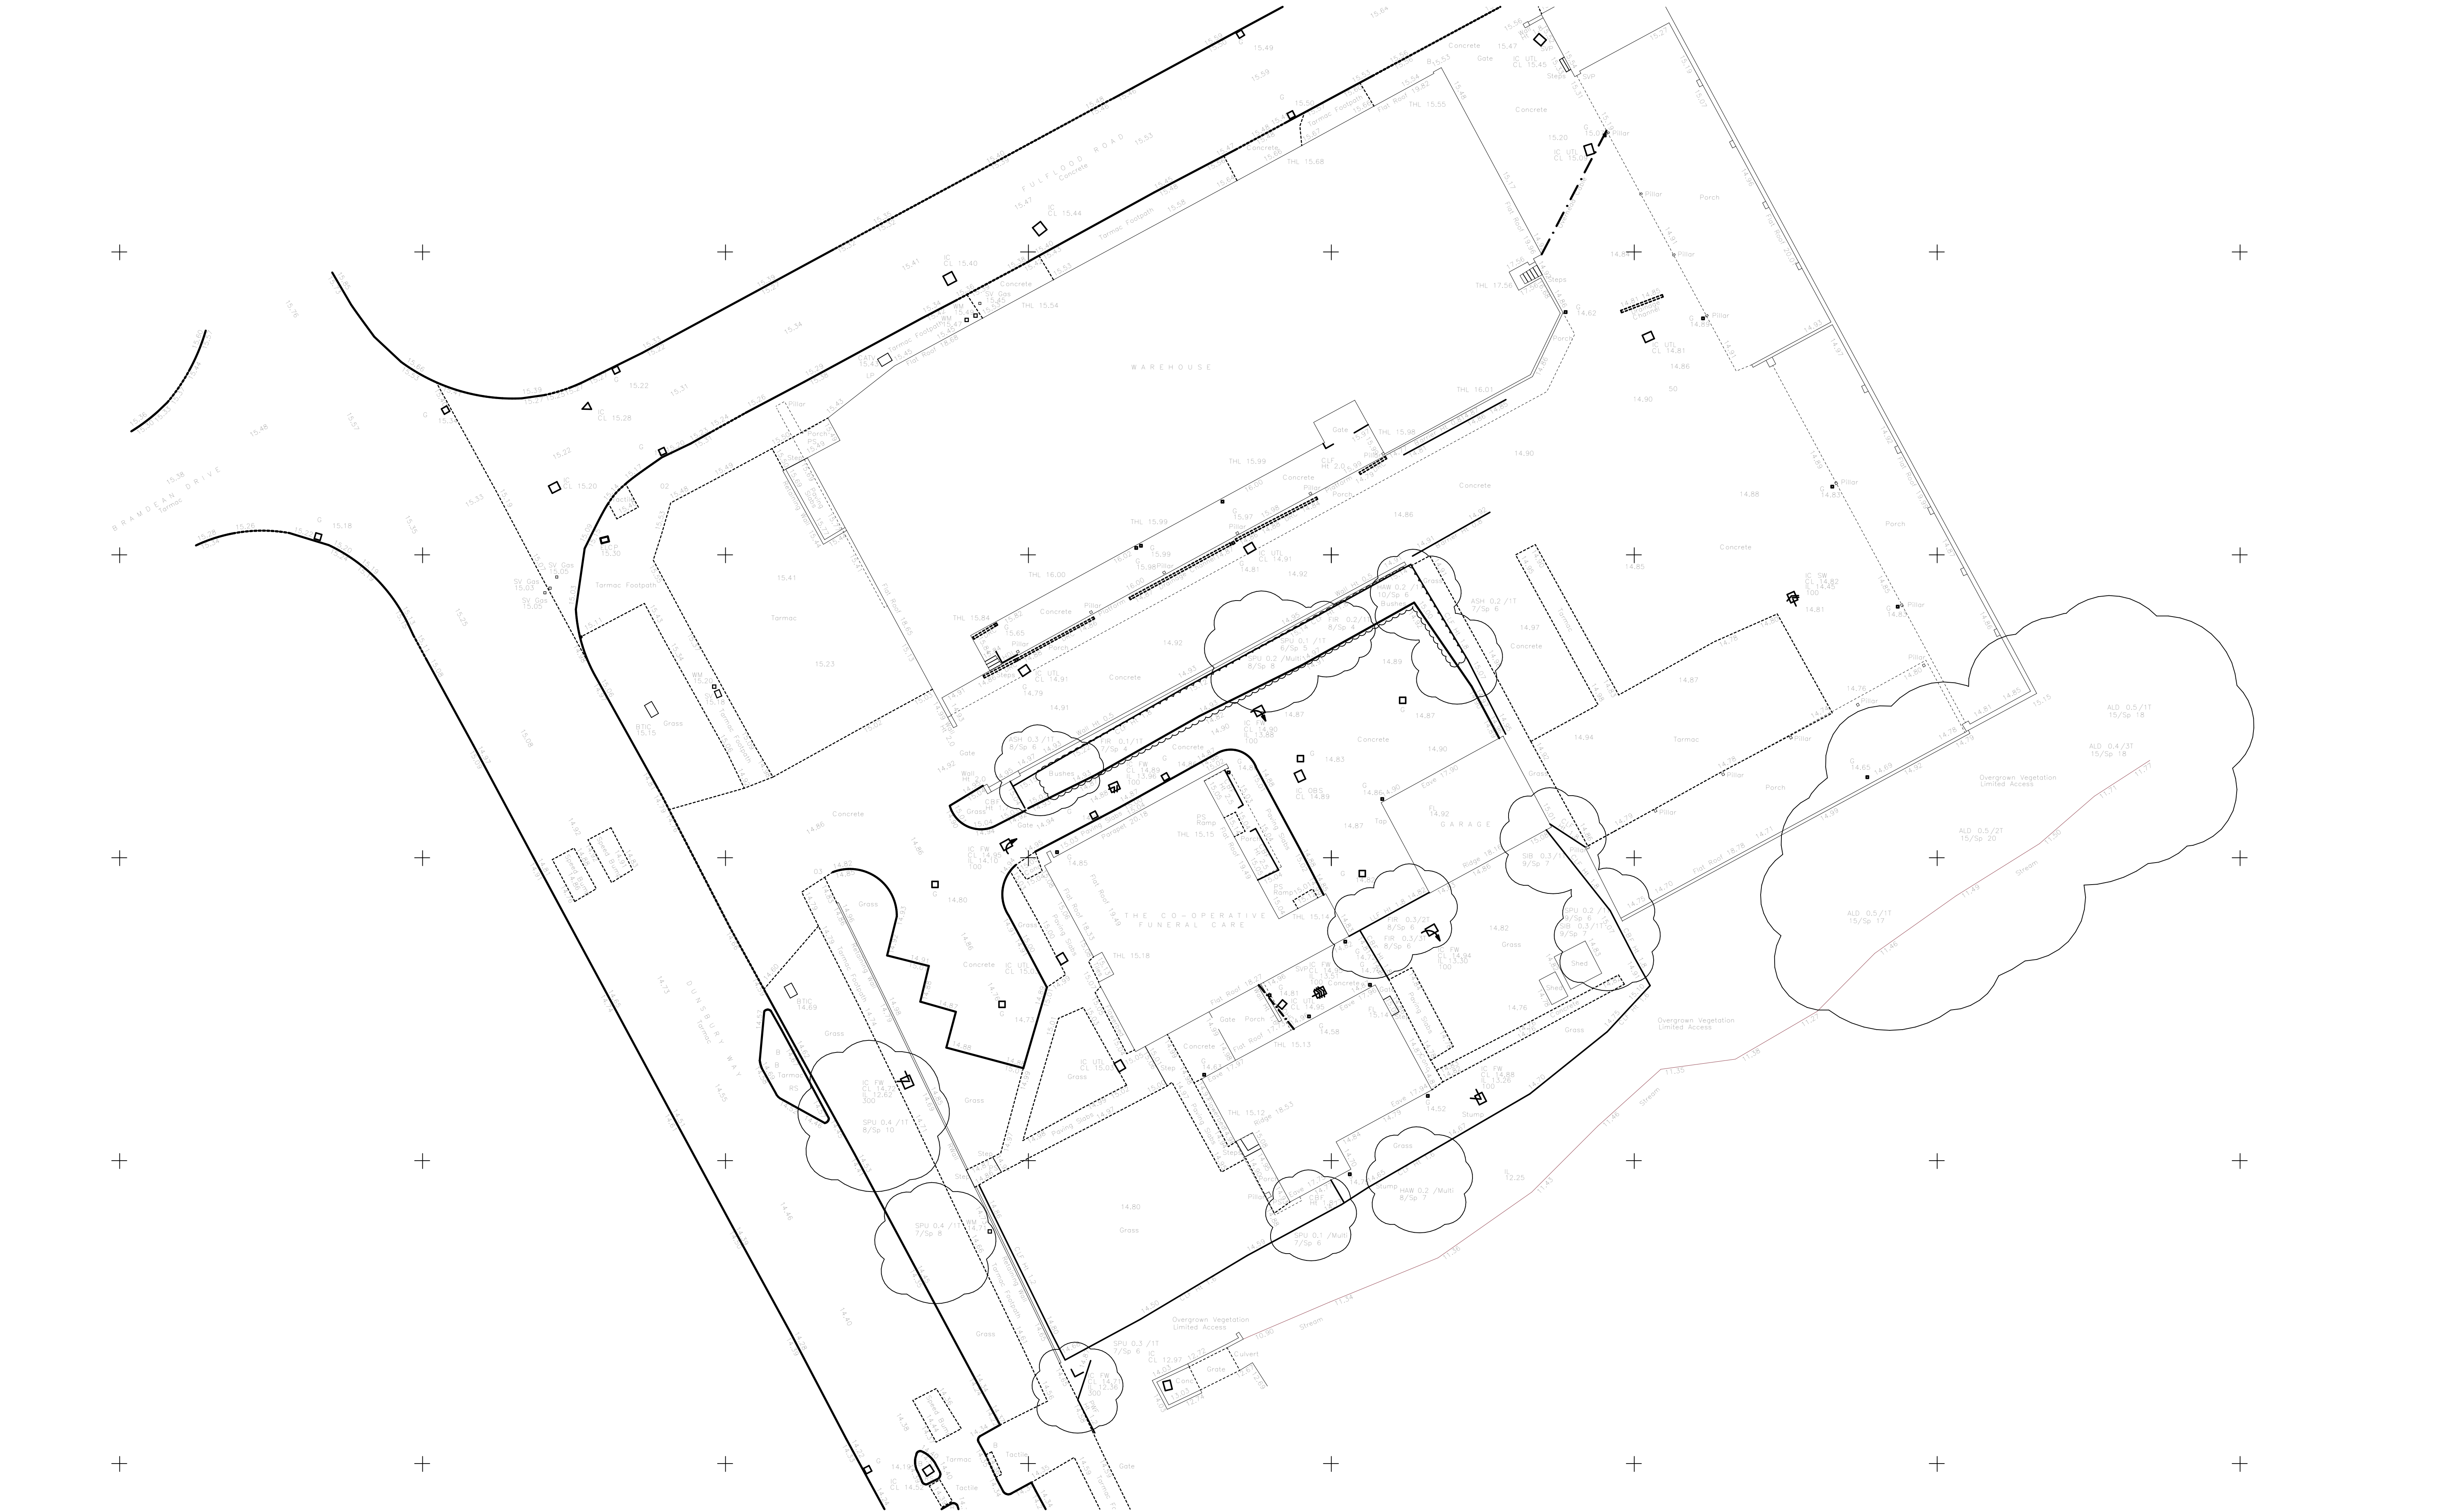

Existing Site Layout 1:200

0 100mm @A1

revisions & notes:

A	19.10.2018	LMW	Issued to JLL
---	------------	-----	---------------

project:

The Southern Cooperative
222-224 Dunsbury Way
Havant
PO9 5BQ

drawing name:

Existing Site Layout

status:

PLANNING

date:

February 2018

scale:

1:200

drawn:

LMW

61 South Street, Havant, Hampshire PO9 1BZ
t: 023 9248 2494
e: design@pwp-architects.com

f: 023 9248 1152
w: www.pwp-architects.com

Project No. **5264**

drawing No. **1200** rev **A**

Note: All dimensions to be checked on site by the contractor before fabrication and erection. Figured dimensions to be taken in preference to scaled dimensions. This drawing is the copyright of the architects and must not be reproduced or used without their express consent, except for the purposes of a planning application. Electronic issue of this drawing to be confirmed by paper hard copy only.