


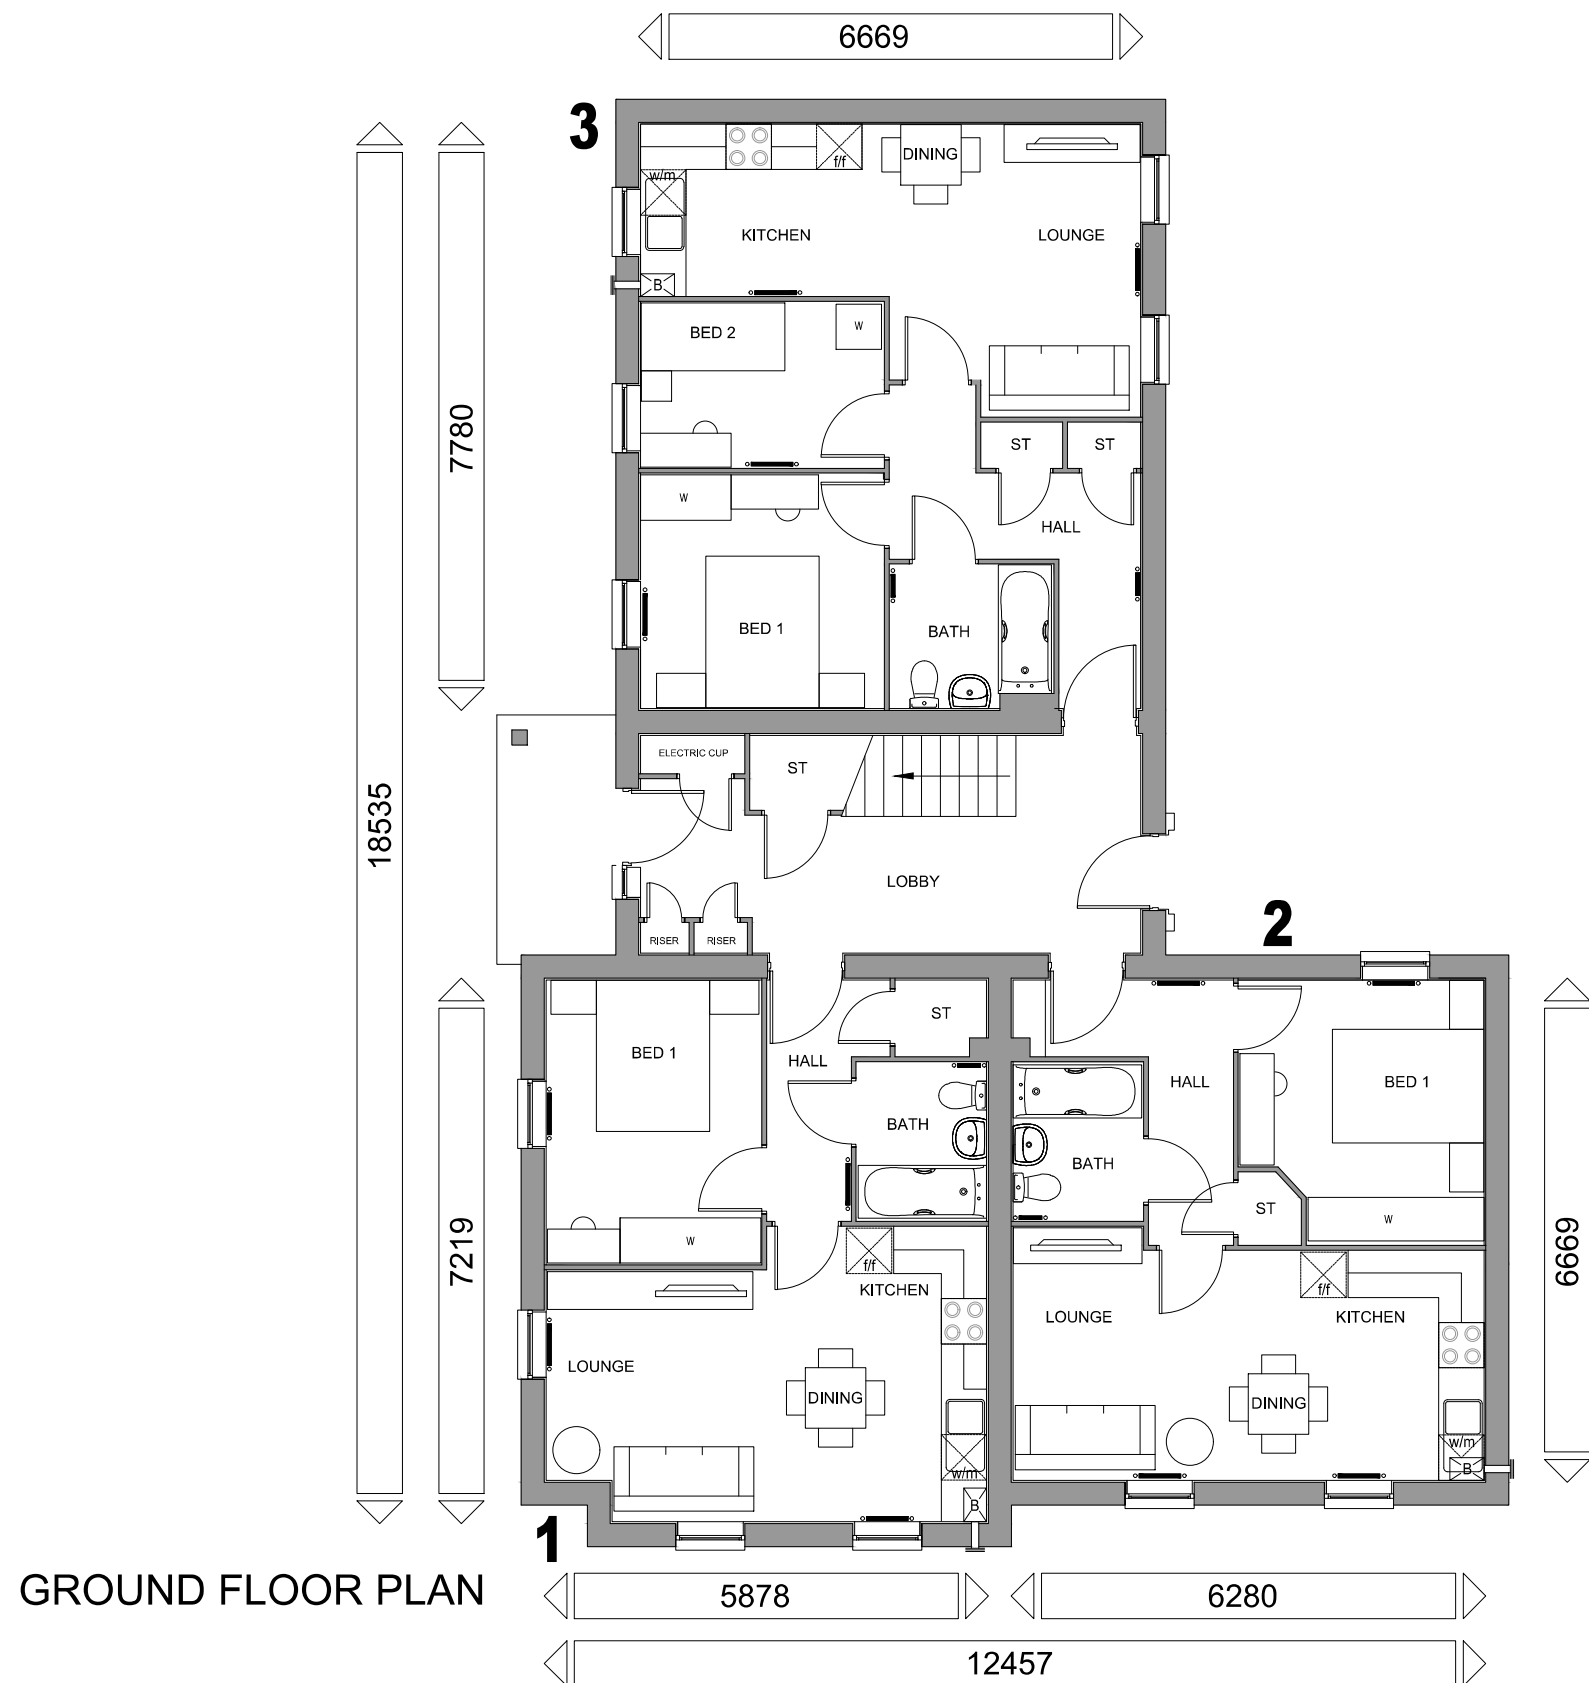


GROUND FLOOR PLAN

PLOT NUMBERS:
AS: 142, 143, 144
OPP: 187, 188, 189

NOTE: ALL FLUES, METERS & EXTRACT
POSITIONS TO BE CONFIRMED.

SOLAR PANELS TYPE, SIZE & ORIENTATION
TO BE AGREED. PLOT SPECIFIC

TYPE 9B
GROUND FLOOR PLAN
FLAT 1 BEDROOM ALLOCATION 1B/2P
FLAT 2 BEDROOM ALLOCATION 1B/2P
FLAT 3 BEDROOM ALLOCATION 2B/3P
FLAT TYPE 1 FLOOR AREA: 451sqft/41.9m² (GIFA)
FLAT TYPE 2 FLOOR AREA: 451sqft/41.9m² (GIFA)
FLAT TYPE 3 FLOOR AREA: 558sqft/51.9m² (GIFA)
3 STOREY

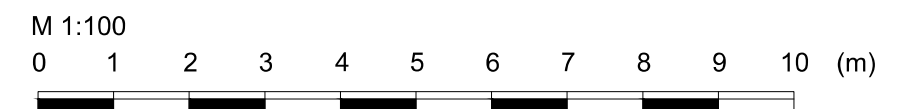

TYPE 9B GROUND FLOOR PLAN 1:100 @ A3