


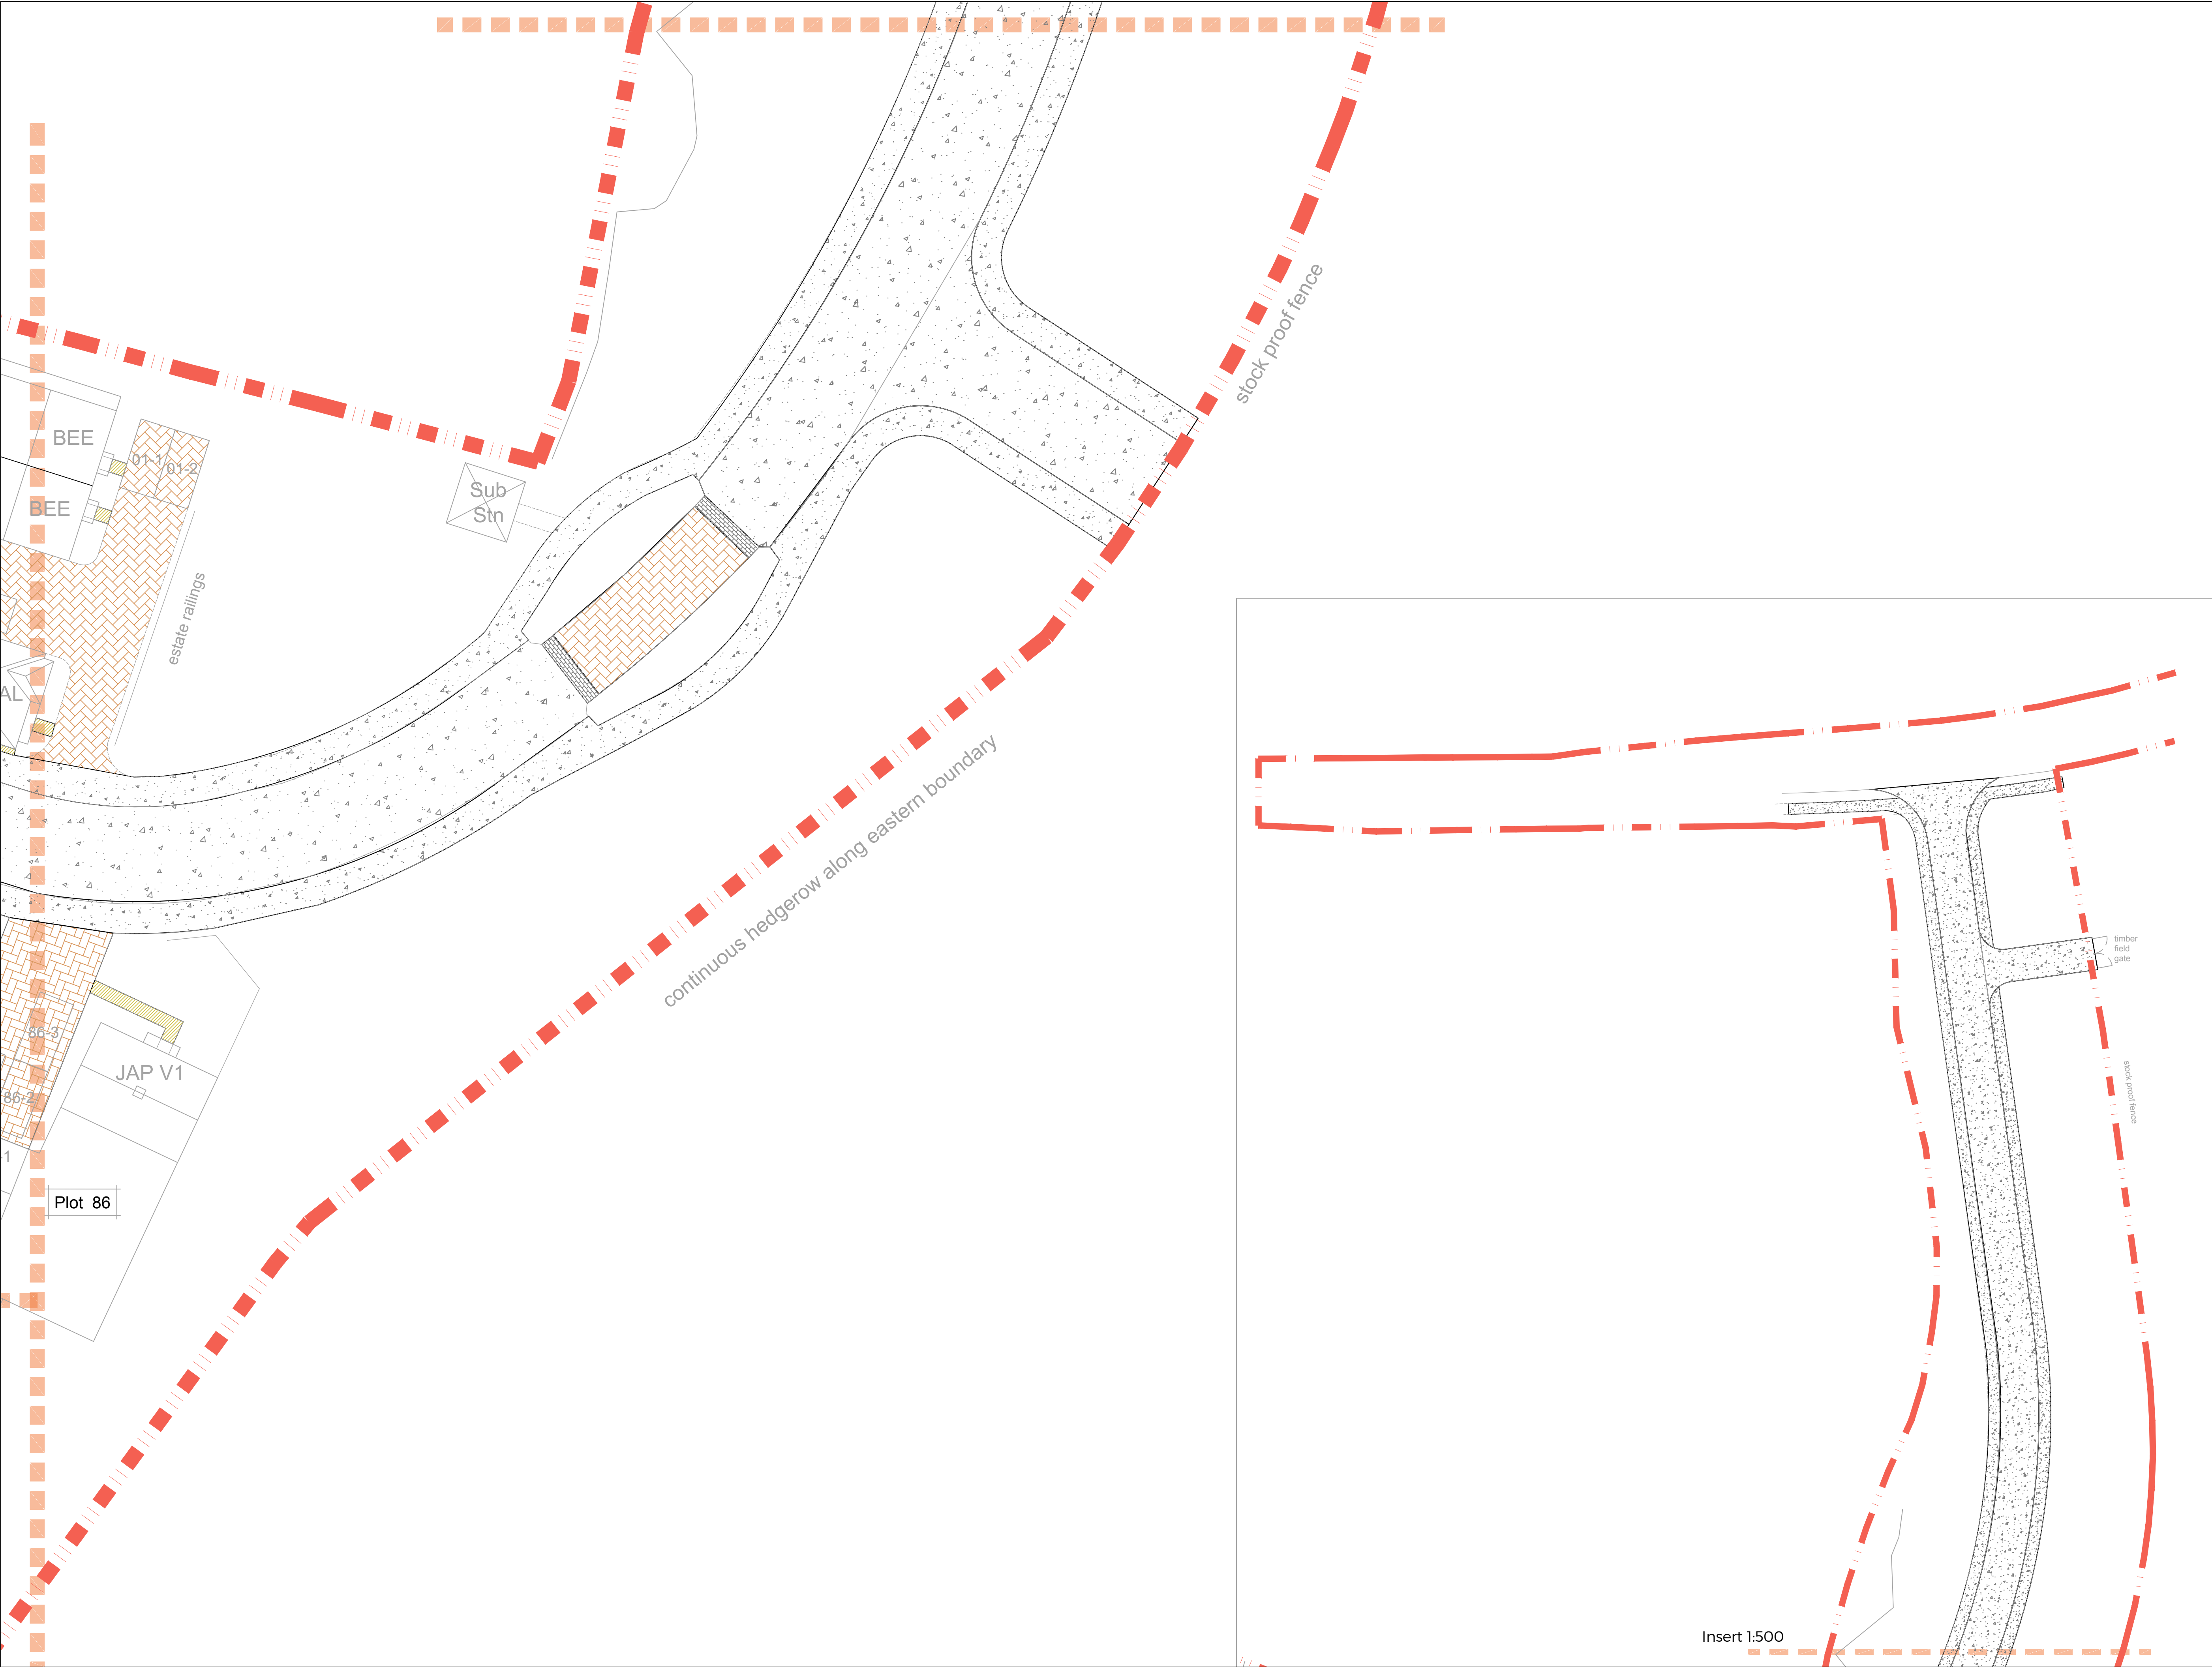

NOTE: DO NOT SCALE FROM DRAWING

Legend

Proposed tarmac surfacing to main road and footpaths. Laid to engineer's details.

Proposed Charcoal Keyblok paving laid in herringbone pattern from Marshalls or similar and approved(permeable equivalent if required). Laid to engineer's details.

Proposed Buff Keyblok paving laid in herringbone pattern from Marshalls or similar and approved(permeable equivalent if required). Laid to engineer's details.

Proposed Brindle Keyblok paving laid in herringbone pattern from Marshalls or similar and approved(permeable equivalent if required). Laid to engineer's details.

Proposed Marshalls Keyblok paving to demarcate surface changes laid in stretcher bond pattern from Marshalls or similar and approved(permeable equivalent if required). Laid to engineer's details.

Proposed Natural Saxon paving slabs 450x450mm in chequerboard pattern from Marshalls or similar and approved. Laid to engineer's details.

Timber Bollards

Low post and rail fencing

Cut lines

Location plan

Sheet 1

Sheet 2

Sheet 3

Sheet 3 insert

Sheet 4

Sheet 5

Sheet 6

Rev	Date	Details	Drawn
D	30/11/18	Plot 15 and 16 amended	LS
C	06/11/18	Layout Change	LS
B	26/10/18	Layout Change	AE
A	09/10/18	Layout Change	AE

ACD ENVIRONMENTAL

HEAD OFFICE
Rodbourne Rail Business Centre, Grange Lane,
Malmesbury, SN16 0ES
Tel: 01666 825646

Courtyard House, Mill Lane, Godalming, GU7 1EY
Tel: 01483 425714

Suite 6, Crescent House, Yonge Close, Eastleigh, SO50 9SX
Tel: 02382 026300

9 Brownlow Road, Cambridge, CB4 3NG
Tel: 07825 868654

Unit 50, Space Business Centre Gloucester, Olympus Park,
Quedgeley, Gloucester, GL2 4AL
Tel: 07769 263864

email: mail@acdenv.co.uk
www.acdenvironmental.co.uk

scheme: Land South of Bartons Road, Havant

client: Bellway Homes

drawing: Hard Landscape Proposals

date: April 2018

scale: 1:200@A1

drawing no: BELL21747 12D Sheet 3

drawn: AE checked: JRL

Copyright of ACD Environmental Ltd. All rights described in Chapter IV of the Copyright, Designs and Patents Act 1988 have been generally asserted. 2011. Copyright of this plan remains with ACD until all fees have been paid in full.