


NOTE:-
THE POSSIBLE NEW FOOTBRIDGE FOR
HAYDON BOROUGH COUNCIL DOES
NOT FORM PART OF THIS APPLICATION
ALTHOUGH INDICATED ON THIS DRAWING.

NOTE
THIS DRAWING HAS BEEN SCALED
ENLARGED FROM A 1:1250 D.S.
SHEET OF THE AREA.

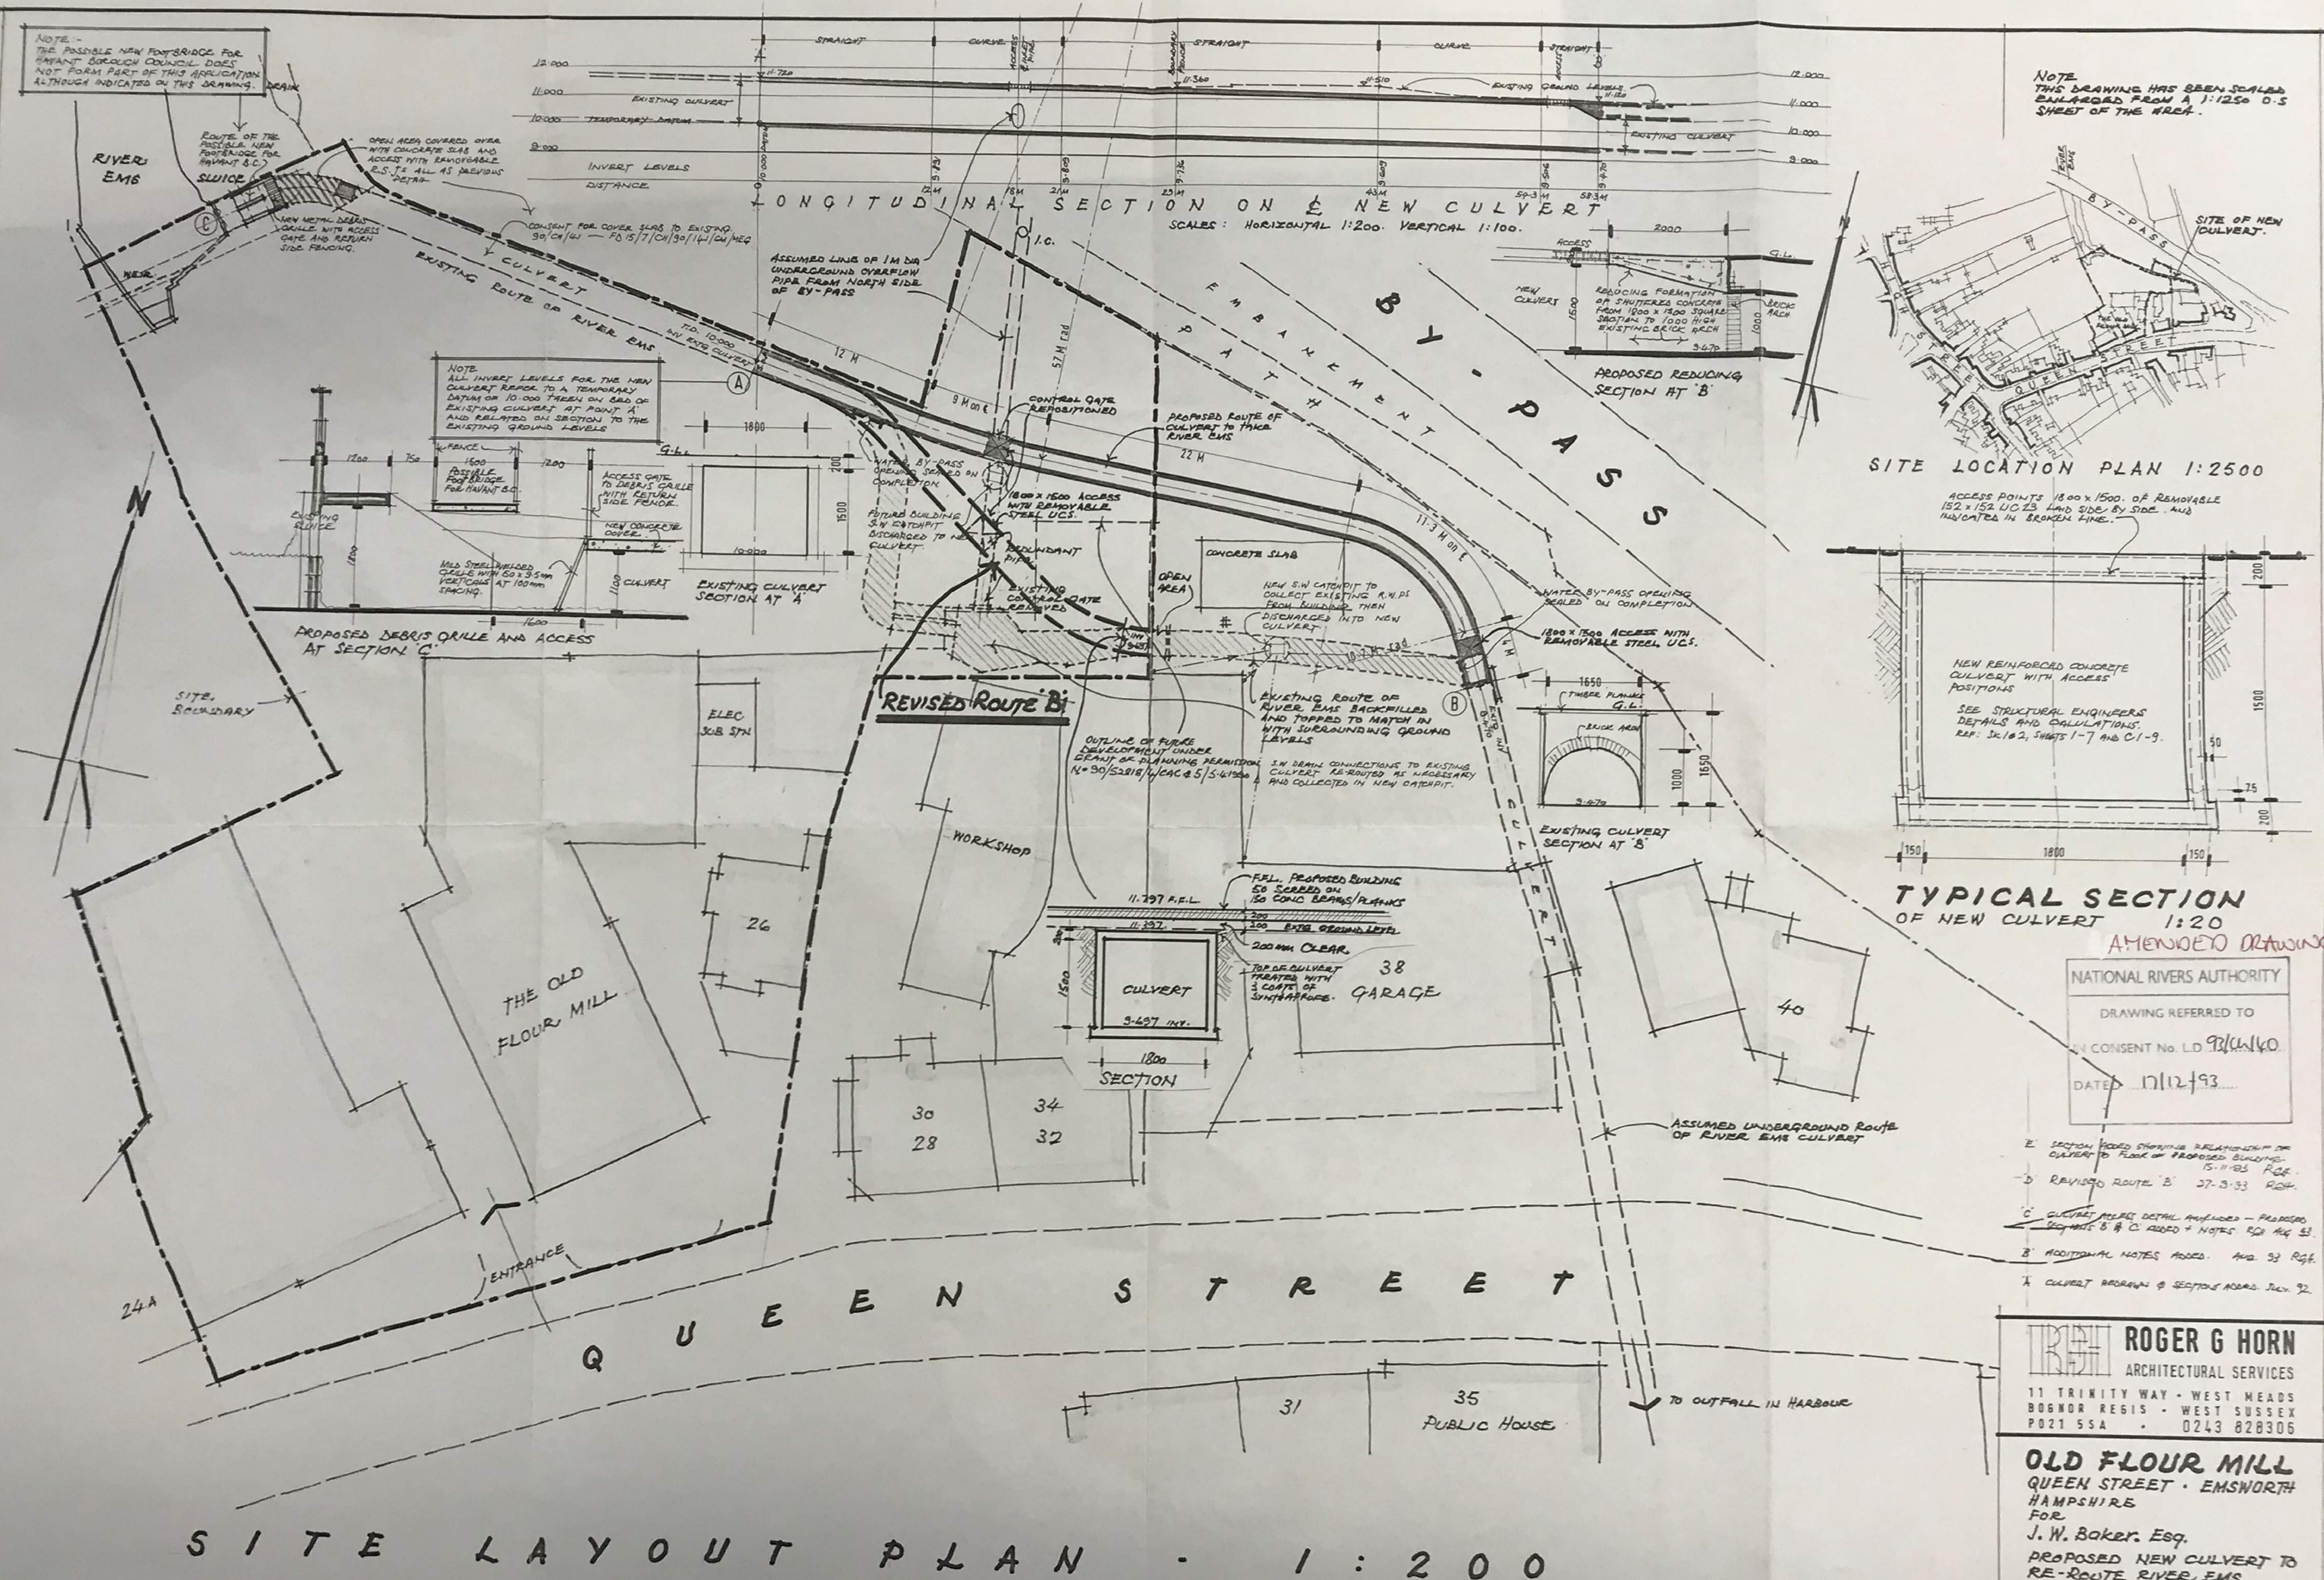

OLD FLOUR MILL
QUEEN STREET • EMSWORTH
HAMPSHIRE
FOR
J. W. Baker, Esq.
PROPOSED NEW CULVERT TO
RE-ROUTE RIVER EMS
PLAN & SECTIONS.

SCALE: 1:200	92.10-1E
DATE: JUNE '92	