



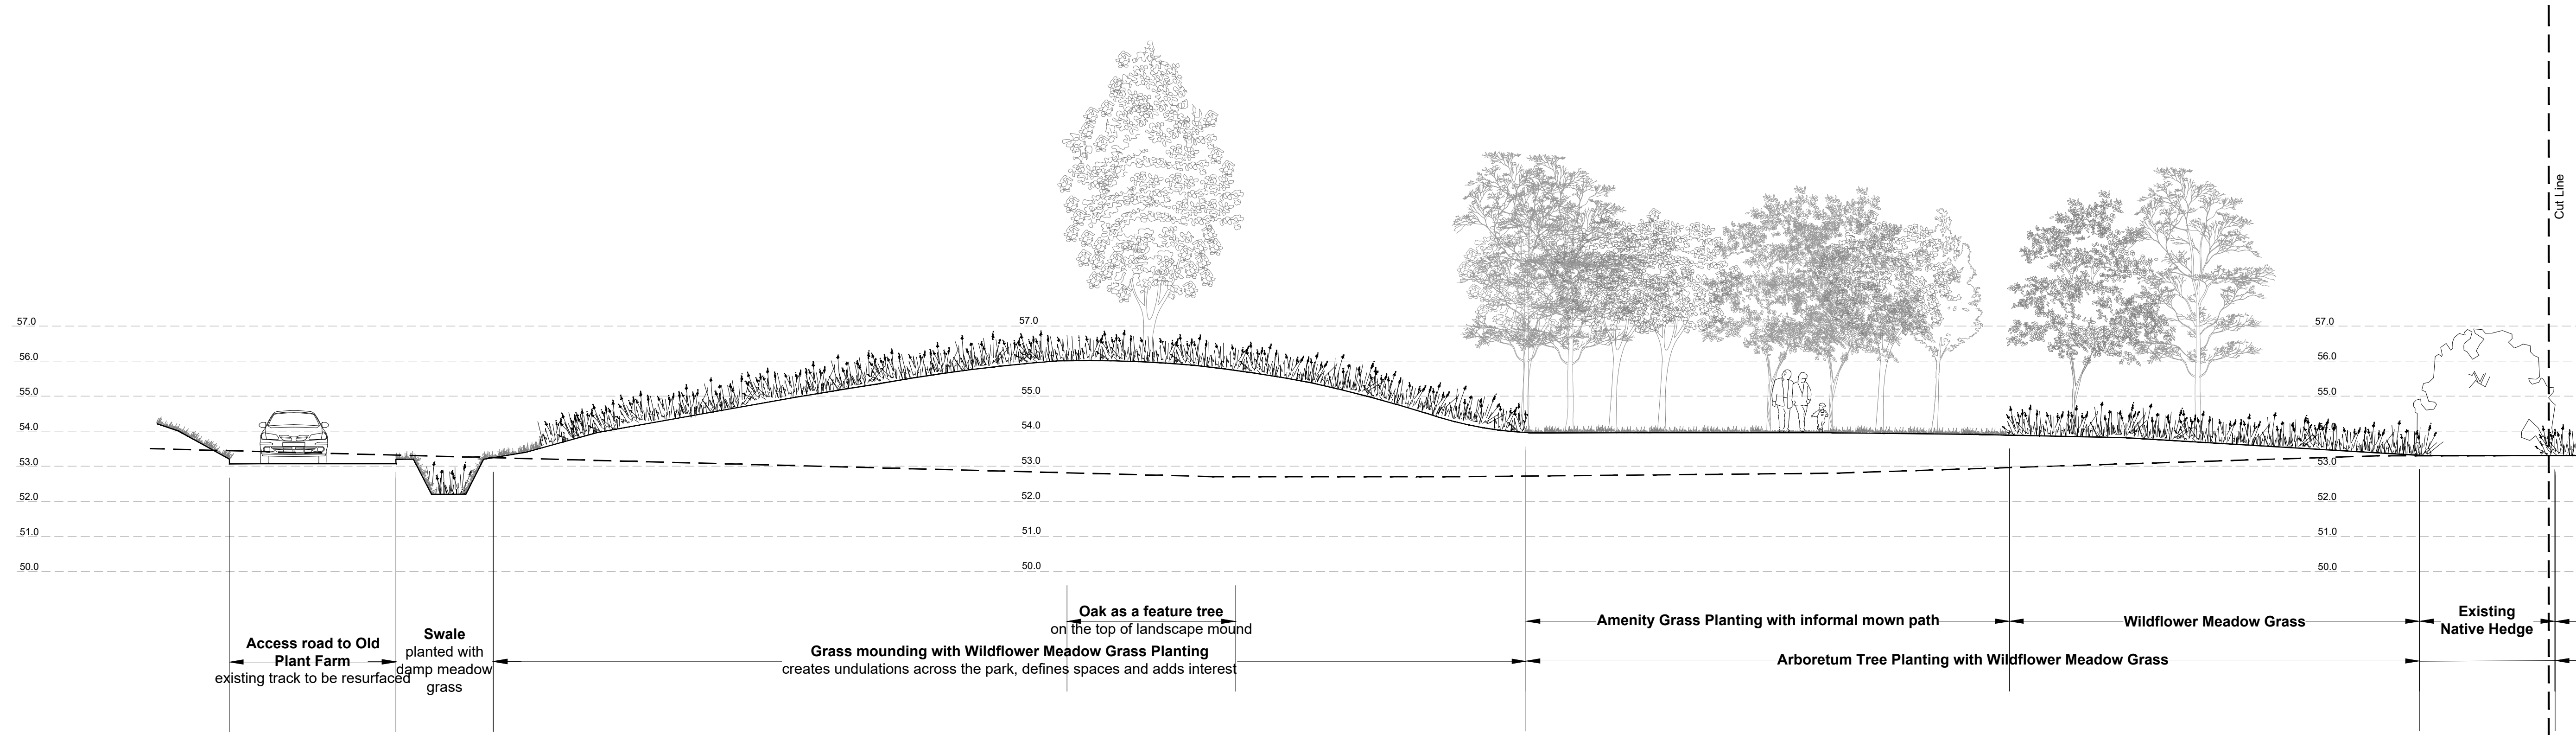

SECTION C-c

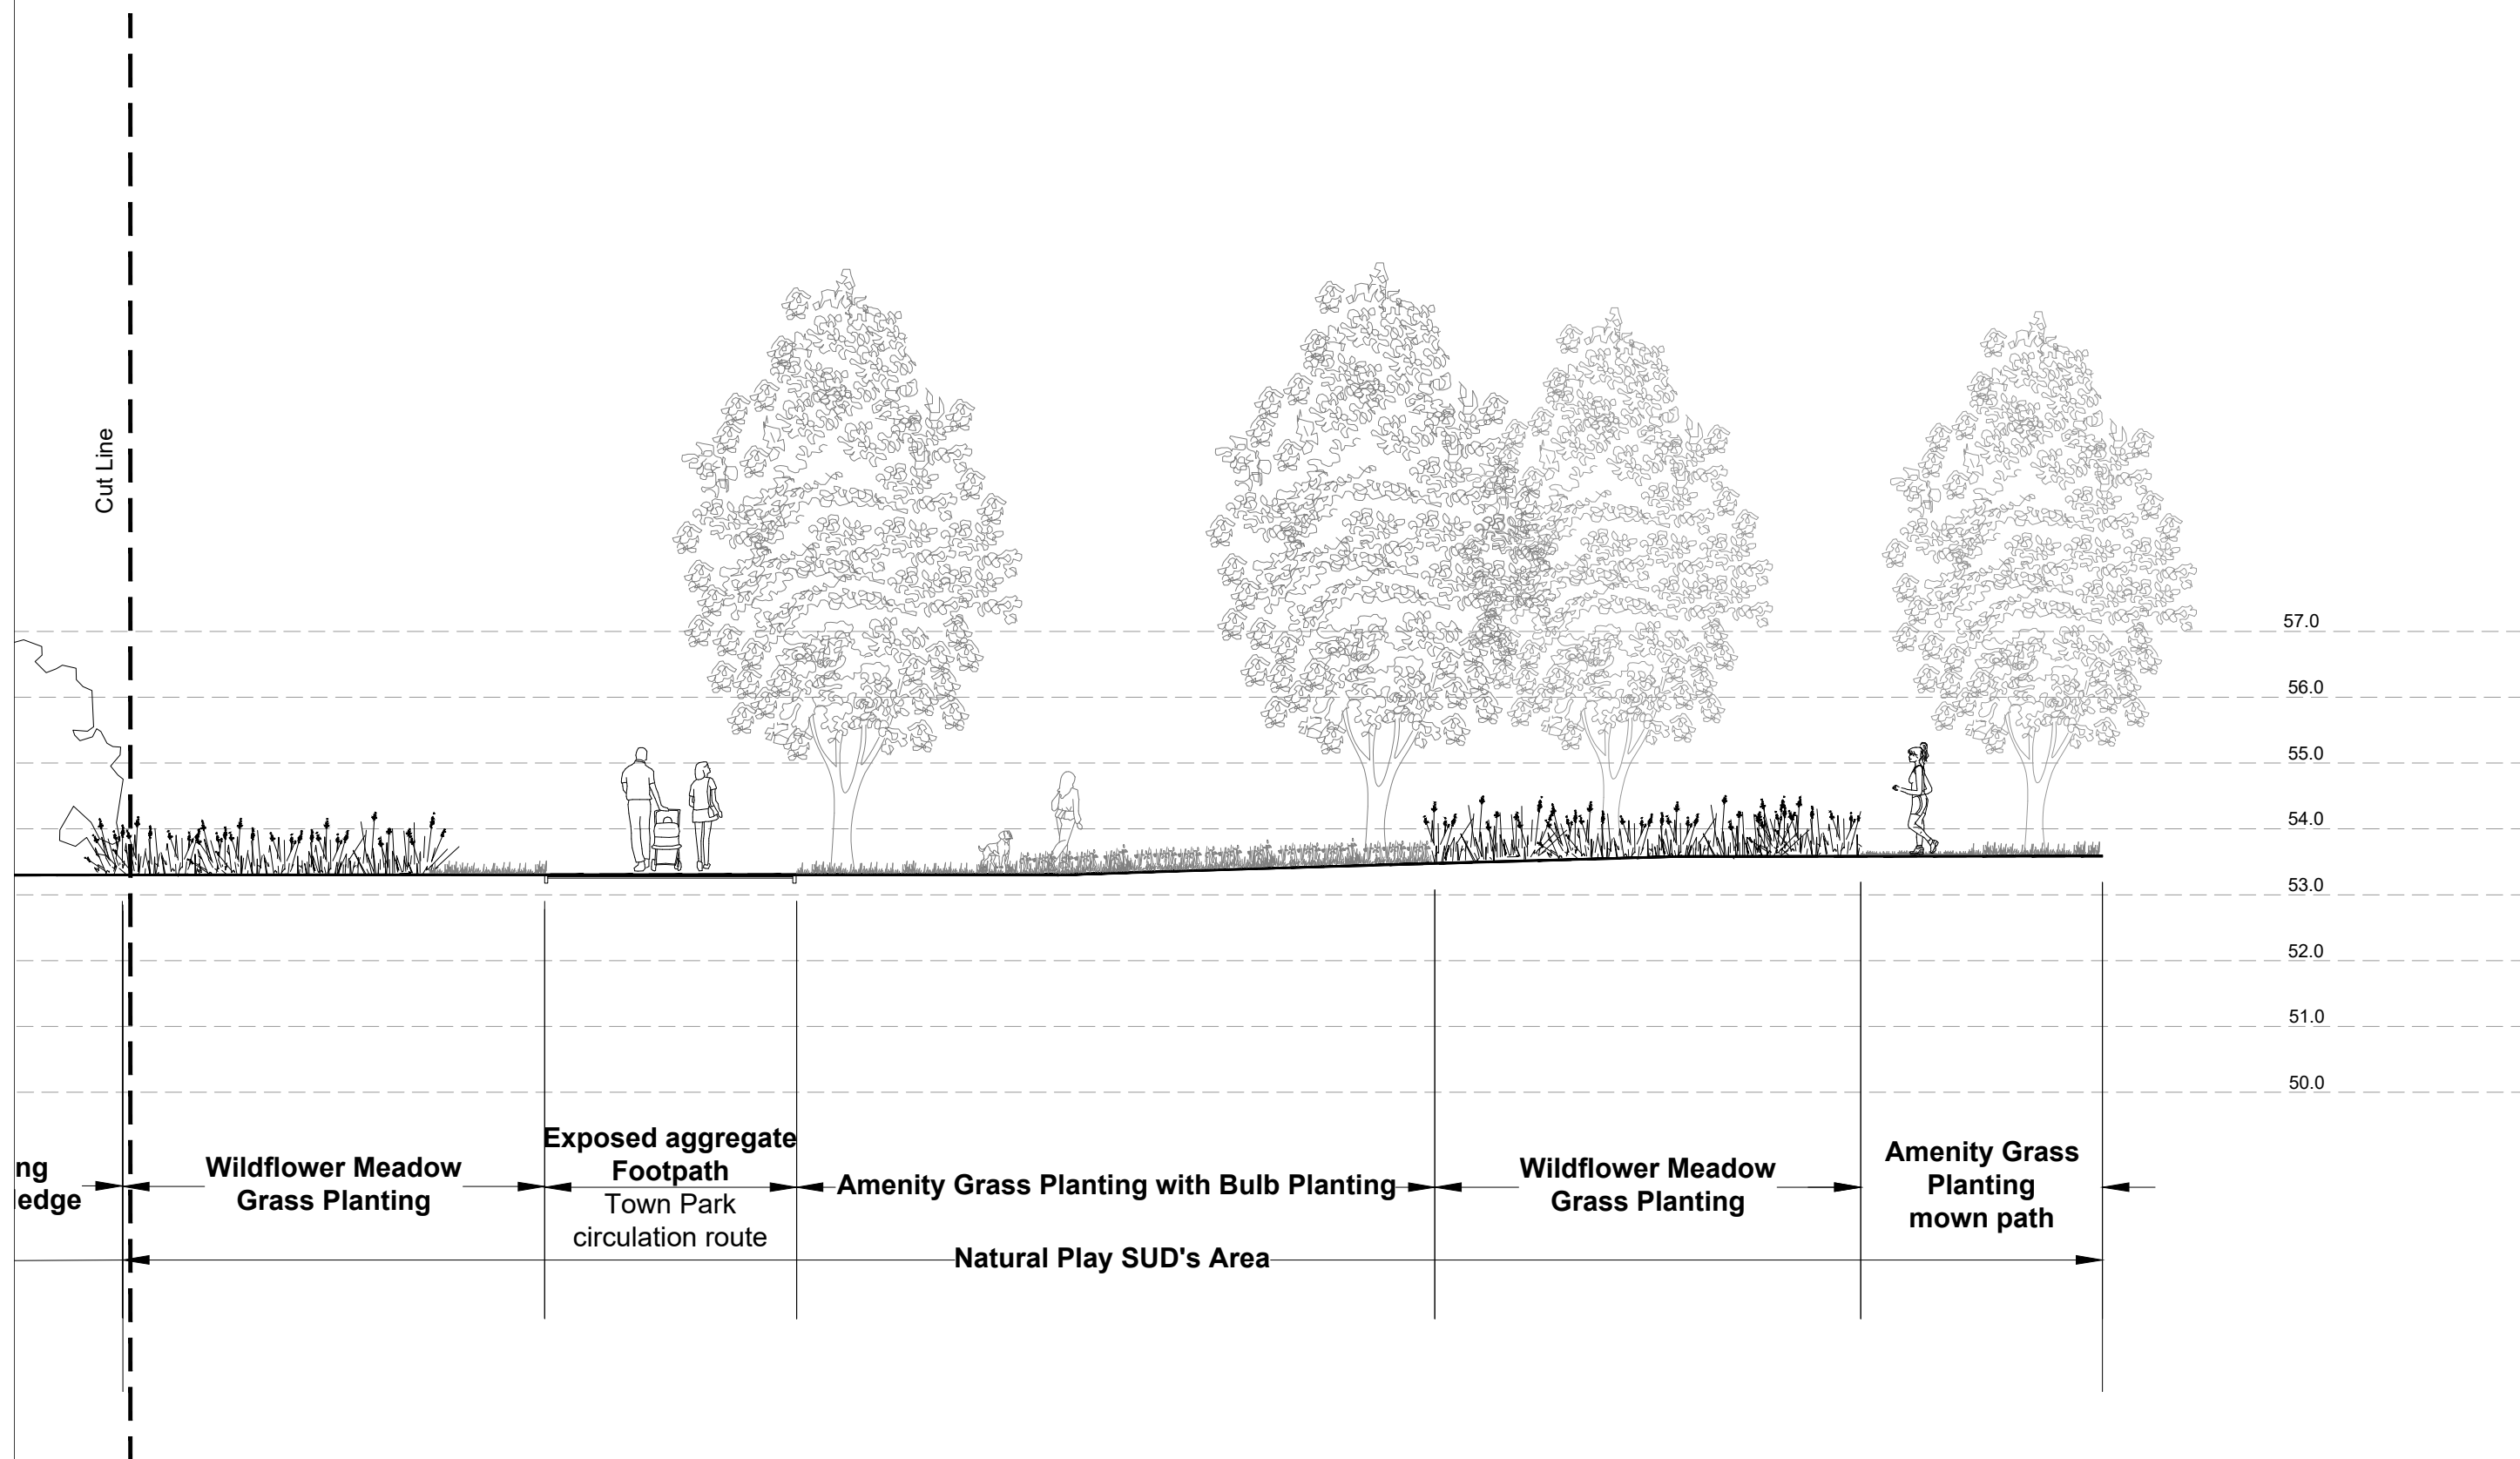

SECTION C-c (cont'd)

fabrik

Lenten House
16 Lenten Street
Alton
Hampshire
GU34 1HG
T : 01420 593250
E : alton@fabrikuk.com
W : www.fabrikuk.com

Notes
1. This drawing is the property of fabrik ltd. It must not be copied or reproduced without written consent.
2. Only figured dimensions are to be taken from this drawing. All contractors must visit site and be responsible for taking and checking all dimensions related to the works shown on the drawing.

01	12-12-18	Drawing updated to reflect revised Engineering levels.	Jr
No.	Date	Reason	Name
Revisions			

External References:
• S:\Job Files\D2652 Berewood Town Park, Phase B, Waterloo\Drawings\07 fabrik\01 AutoCAD\Design\D2652 Working
• S:\Job Files\D2652 Berewood Town Park, Phase B, Waterloo\Drawings\07 fabrik\01 AutoCAD\Design\D2652 working SECTIONS

Project
Town Park, Phase B, Berewood, Waterloo\ville
for Grainger

Drawing
Indicative Site Sections C - c (sheet 3 of 3)

Refer to fabrik drawing D2552_L.400-403 Indicative Sections

Scale	Date	Checked	Drawn
1:100 @ A1	Jul '18	sg	mz
Drawing No.			Revision
D2652_L_402			01
☐ Preliminary ☒ Issued for Planning Approval ☐ Issued for Construction	☐ Issued for Design/Information ☐ Issued for Tender ☐ As Built		
Drawing sheet size - A1		Copyright Reserved ©	