


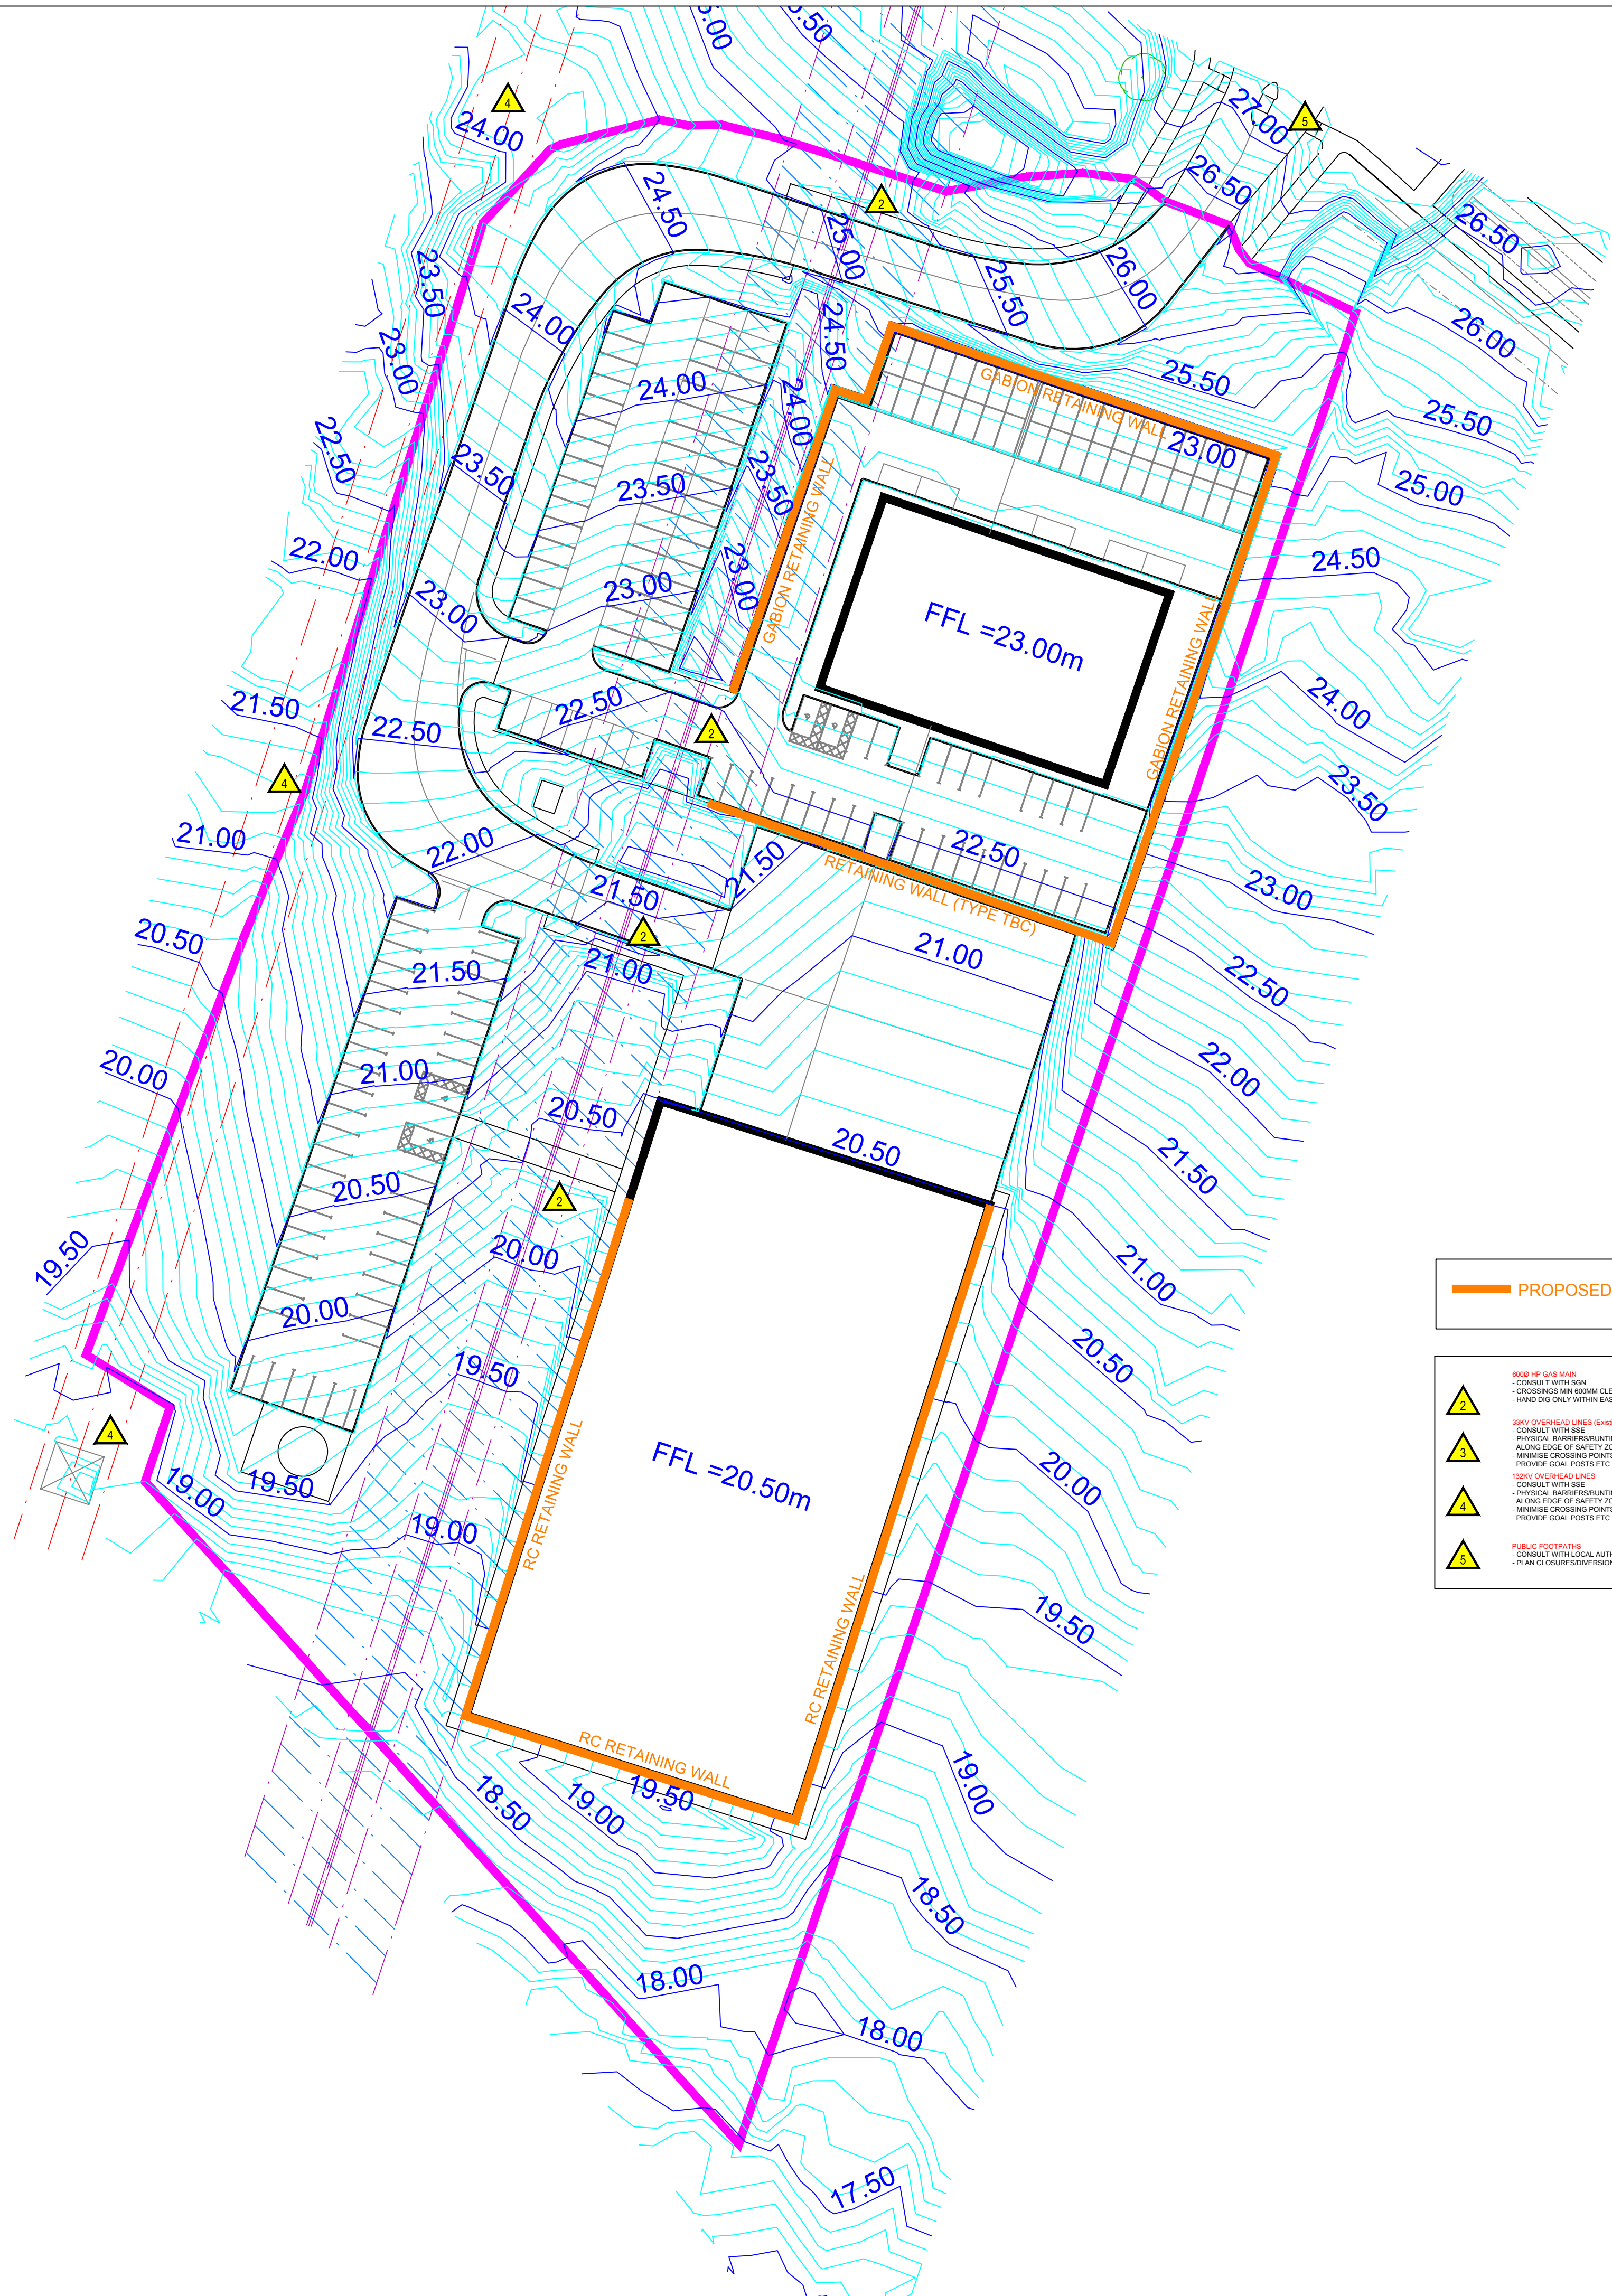

PROPOSED RETAINING WALL STRUCTURE

- 1** 600B HP GAS MAIN
- CONSULT WITH ESH
- CROSSINGS MIN 600MM CLEARANCE
- HANG DIS ONLY WITHIN EASEMENT
- 2** 32KV OVERHEAD LINES (sliding prior to diversion)
- CONSULT WITH SSE
- PHYSICAL BARRIERS/BUNTING ETC
- ALONG EDGE OF SAFETY ZONES
- MINIMISE CROSSING POINTS
- PROVIDE GOAL POSTS ETC
- 3** 120KV OVERHEAD LINES
- CONSULT WITH SSE
- PHYSICAL BARRIERS/BUNTING ETC
- ALONG EDGE OF SAFETY ZONES
- MINIMISE CROSSING POINTS
- PROVIDE GOAL POSTS ETC
- 4** PUBLIC FOOTPATHS
- CONSULT WITH LOCAL AUTHORITY
- PLAN CLOSURES/CONVERSIONS ETC
- 5**

DO NOT SCALE FROM THIS DRAWING.
ALL DIMENSIONS TO BE CHECKED ON SITE.
FOR REFERENCED VIEWS REFER TO REFERENCE_VIEW_A0
SERIES OF DRAWINGS

Suitability Code (as defined in BS1192)

Work In Progress (WIP)

S0 - Work In Progress

Shared (Non-Contractual)

S1 - Suitable for Co-ordination
S3 - Suitable for Review & comment
S5 - Not Used
S7 - Suitable for AIM Authorisation

S2 - Suitable for Information
S4 - Suitable for Stage Approval
S6 - Suitable for PIM Authorisation

WIP to Published (Non-Contractual)

D1 - Suitable for Costing
D3 - Suitable for Contractor Design

D2 - Suitable for Tender
D4 - Suitable for manufacture/
procurement

Published Documentation (Contractual)

A1, A2, A3, Etc - Approved and accepted as stage complete
B1, B2, B3, Etc - Partially signed off with minor comments from the Client

Published for AIM Acceptance

CR - As Construction Record Documentation

rev	by	chkd	date	description
-----	----	------	------	-------------



bam
BAM Design
An operating company of
BAM Construct UK Ltd
Architecture
Interior Design
3D Visualisation
Feasibility Studies
Structural Engineering
Environmental Services
Building Information Modelling
Centrium Business Park
Coffin's Way, St Albans
Hertfordshire, AL1 2RD
01727 894200
design@bam.co.uk
www.bam.co.uk

project Dunsbury Park - Plot 3

title External Works
Proposed Finished Levels

scale 1:500 @ A1
date 07.03.18
project code DHF-BMD-Z03-XX-DR-S-20544

drawn NDS
checked
volume level type role number

purpose of issue
BAM job no. 4330 Z3
org status S2
rev P01