



0m 5 10 20 30m
Scale 1-200 at A1

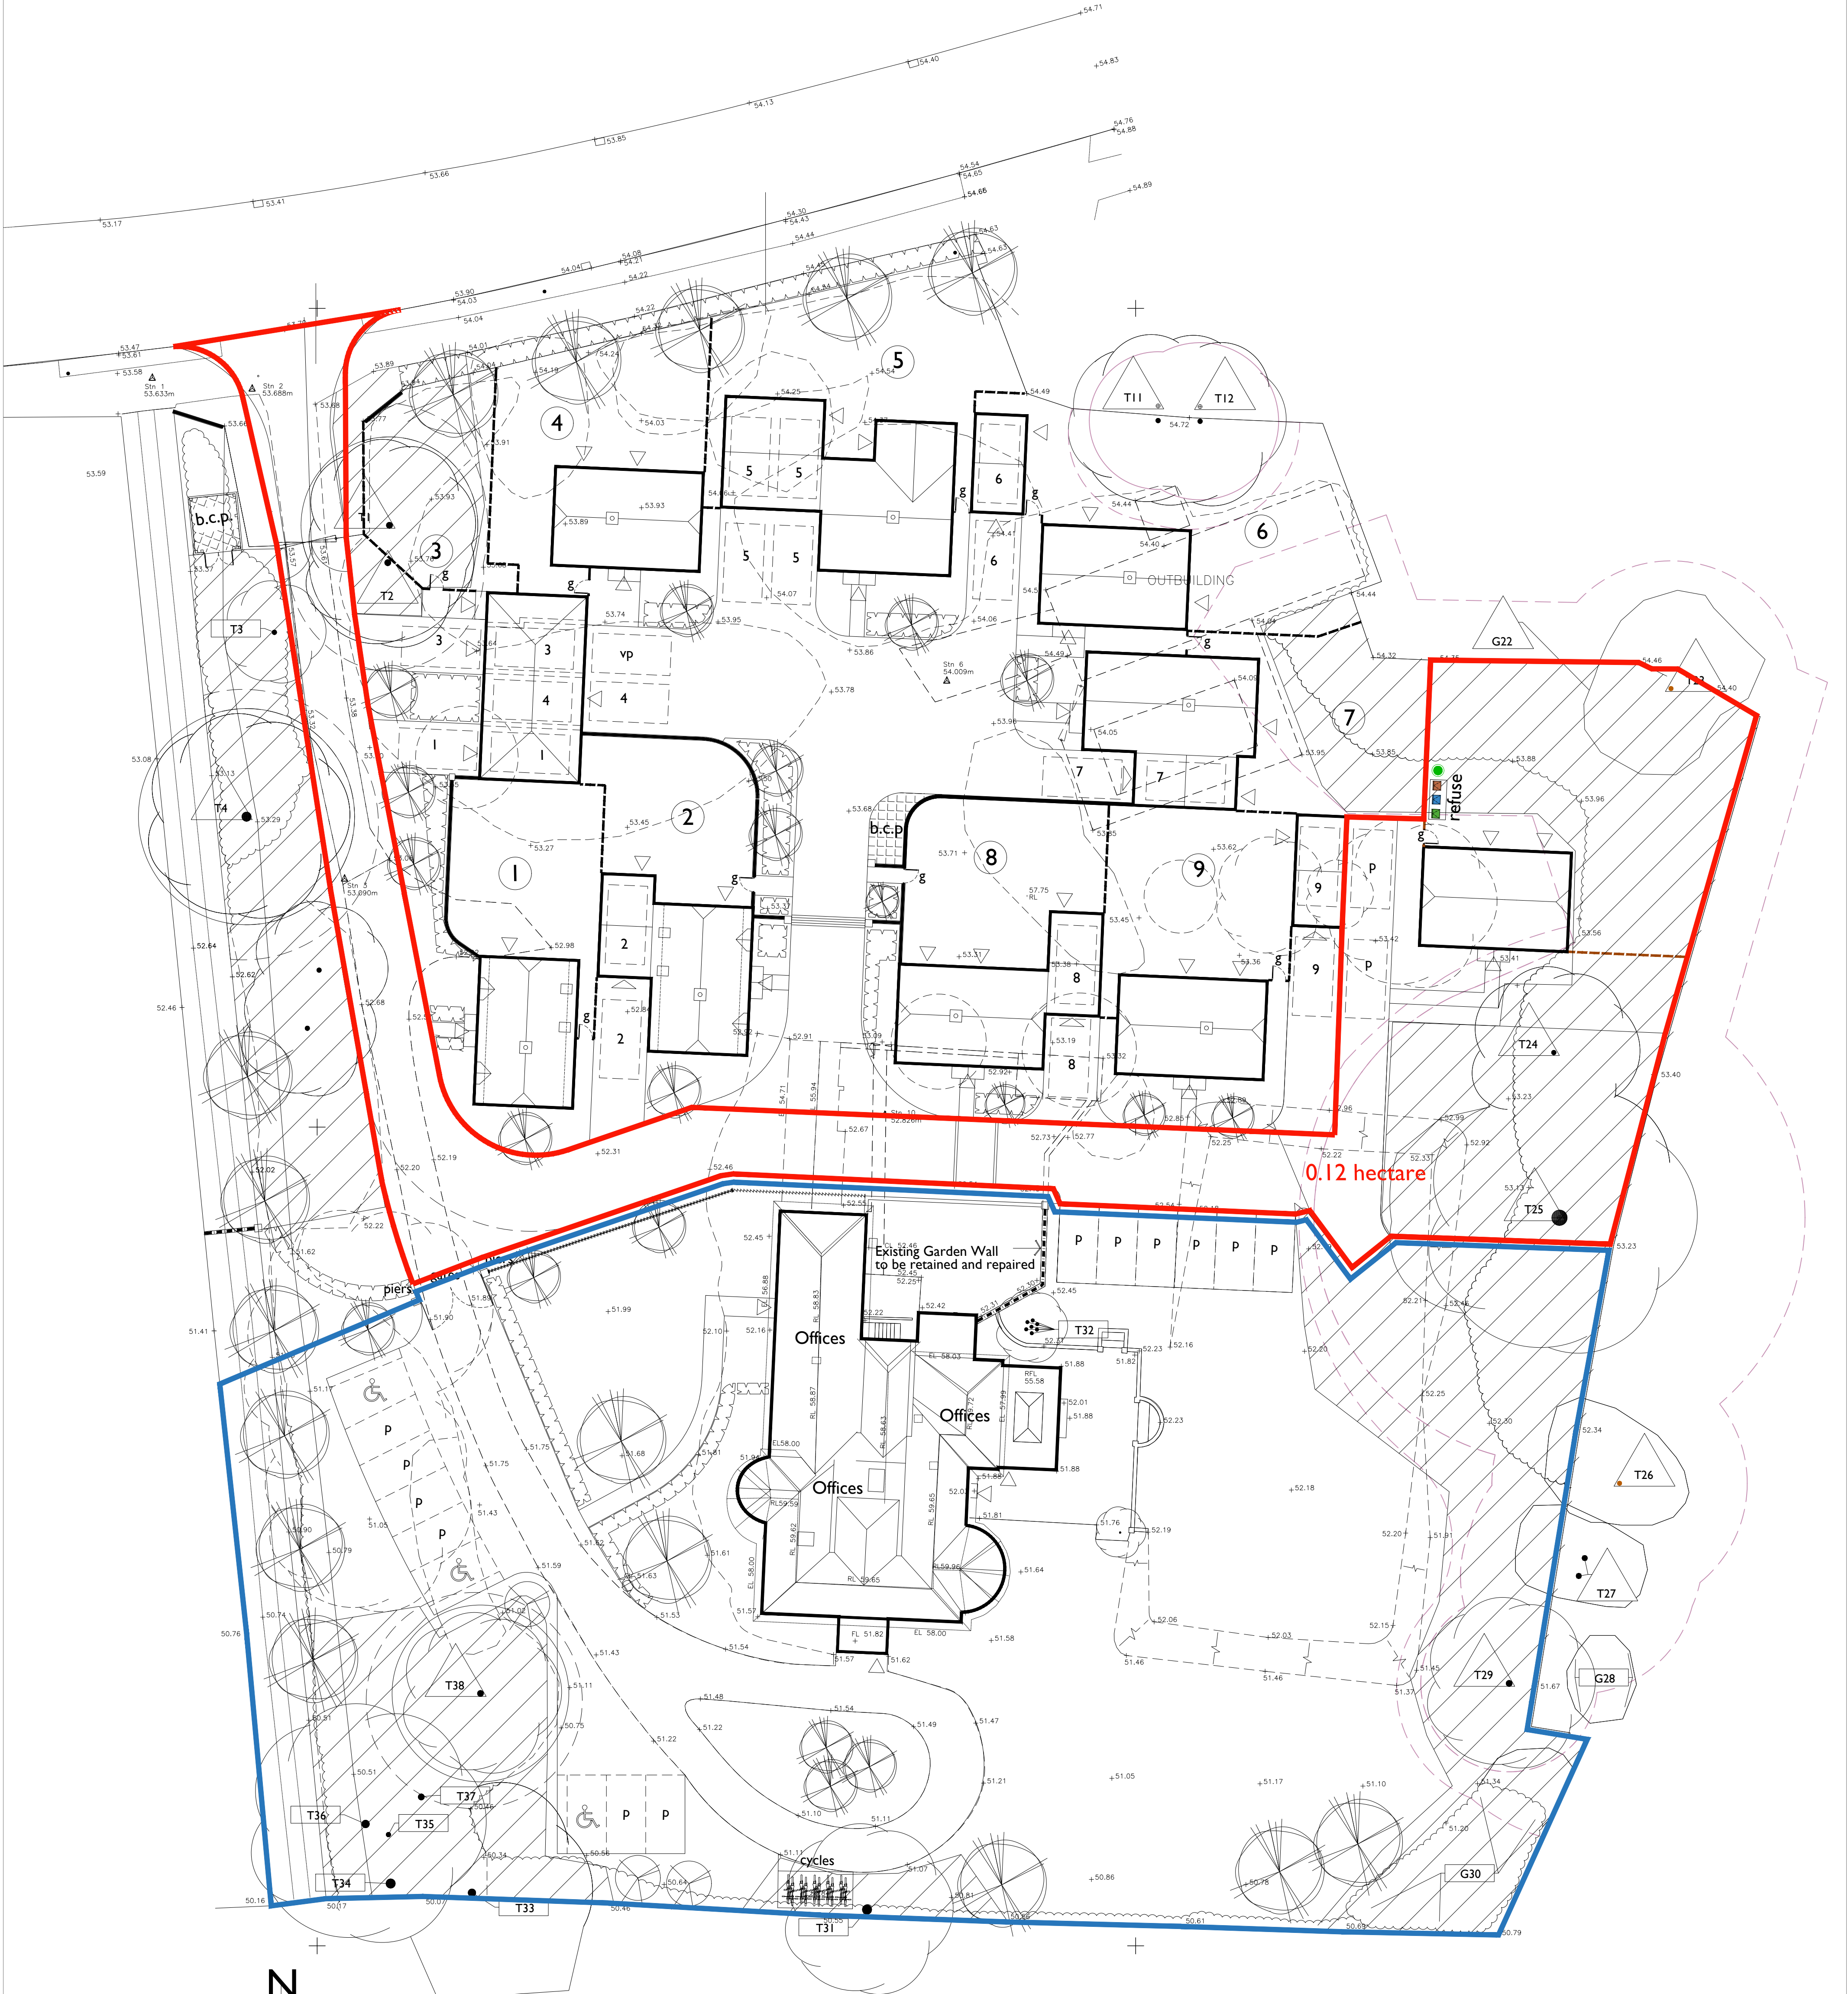

indicative new landscaping

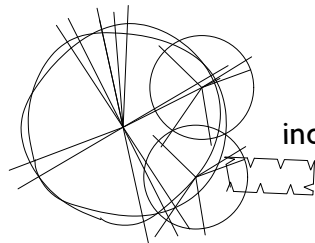


proposed new hedge planting




fence plot division



plot access gate

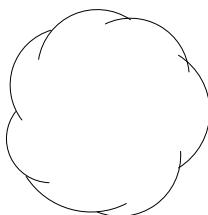

approx. existing trees

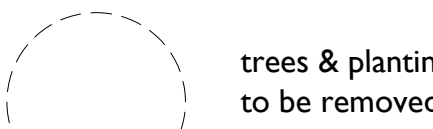

trees & planting
to be removed




refuse


individual refuse storage



buildings & structures
to be removed

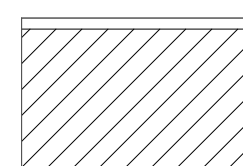

Construction exclusion zone
(CEZ) to be protected by
fencing and/or ground
protection

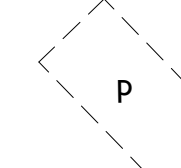

parking space
and allocation

urban pulse design

The Studio , Unit 17, Vicarage Farm Business Park, Winchester Road,
Fairoak, Hampshire, SO50 7HD
023 8069 7010
enquiries@urbanpulse.co.uk www.urbanpulse.co.uk

Single Dwelling, East Leigh House
Bartons Road, Havant

Cherrymain Estates Ltd

Project type Drawing stage Work stage

DRAWING TITLE
Block Plan

SCALE	SHEET SIZE	SHEET No.	DRAWN	CHKD	DATE	CAD FILE
1:200	A1	1 of 1			08/08/2018	
DRAWING NUMBER						

18-1051-002-1st