


TREES
A Ash
AL Alder
AP Apple
S Sycamore
CB Cedar
CH Cherry
CY Cypress
EU Eucalyptus
FM Field Maple
H Hazel
HC Horse Chestnut
HO Horn Oak
HW Hawthorn
J Japanese Maple
L Laburnum
LM Lime
LO Locust Tree
LR Laurel
M Magnolia
MG Maple
P Palm
PL Plane
PM Plum
PO Poplar
PP Pissardi Plum
R Redwood
RH Red Oak
RO Rhododendron
S Silver Birch
SC Silver Birch
SP Scots Pine
SR Spruce
SY Sycamore
U Unidentified
W Willow
WN Walnut
T Tree

KEY
BT British Telecom
BOL Bollard
CB Control Box
CTV Cable Television
EL Electric
EP Electricity Pole
FV Fire Hydrant
G Gas Stop Valve
HVC High Voltage Cable
IC Inspection Cover
IL Invert Level
LP Lamp Post
MH Manhole
MR Marker
MW Monitoring Well
OH Overhead
PG Road Gully
PC Post Crossing
RNP Road Name Plate
RS Road Sign
SUA Stay / Strut
SV Stop Valve (Unidentified)
TB Telephone Box
TLC Traffic Light
TL Traffic Light
TP Traffic Pole
UTL Unstable to Lift
VP Vent Pipe
WM Water Meter
WSV Water Stop Valve

FENCES
BWF Barbed Wire Fence
CSP Closest Spacing Fence
CPF Concrete Post
CWF Chestnut Paling Fence
CWP Chicken Wire Fence
IF Iron Fencing
PKF Picket Fence
PWF Post & Rail Fence
PWF Post & Wire Fence
SFP Security Fence
SP Steel Post
WMP Wire Mesh Fence
WPF Wood Panel Fence

Species / Dia / Spread (max) / Ht
e.g. OK / 0.5 / 8 / 15

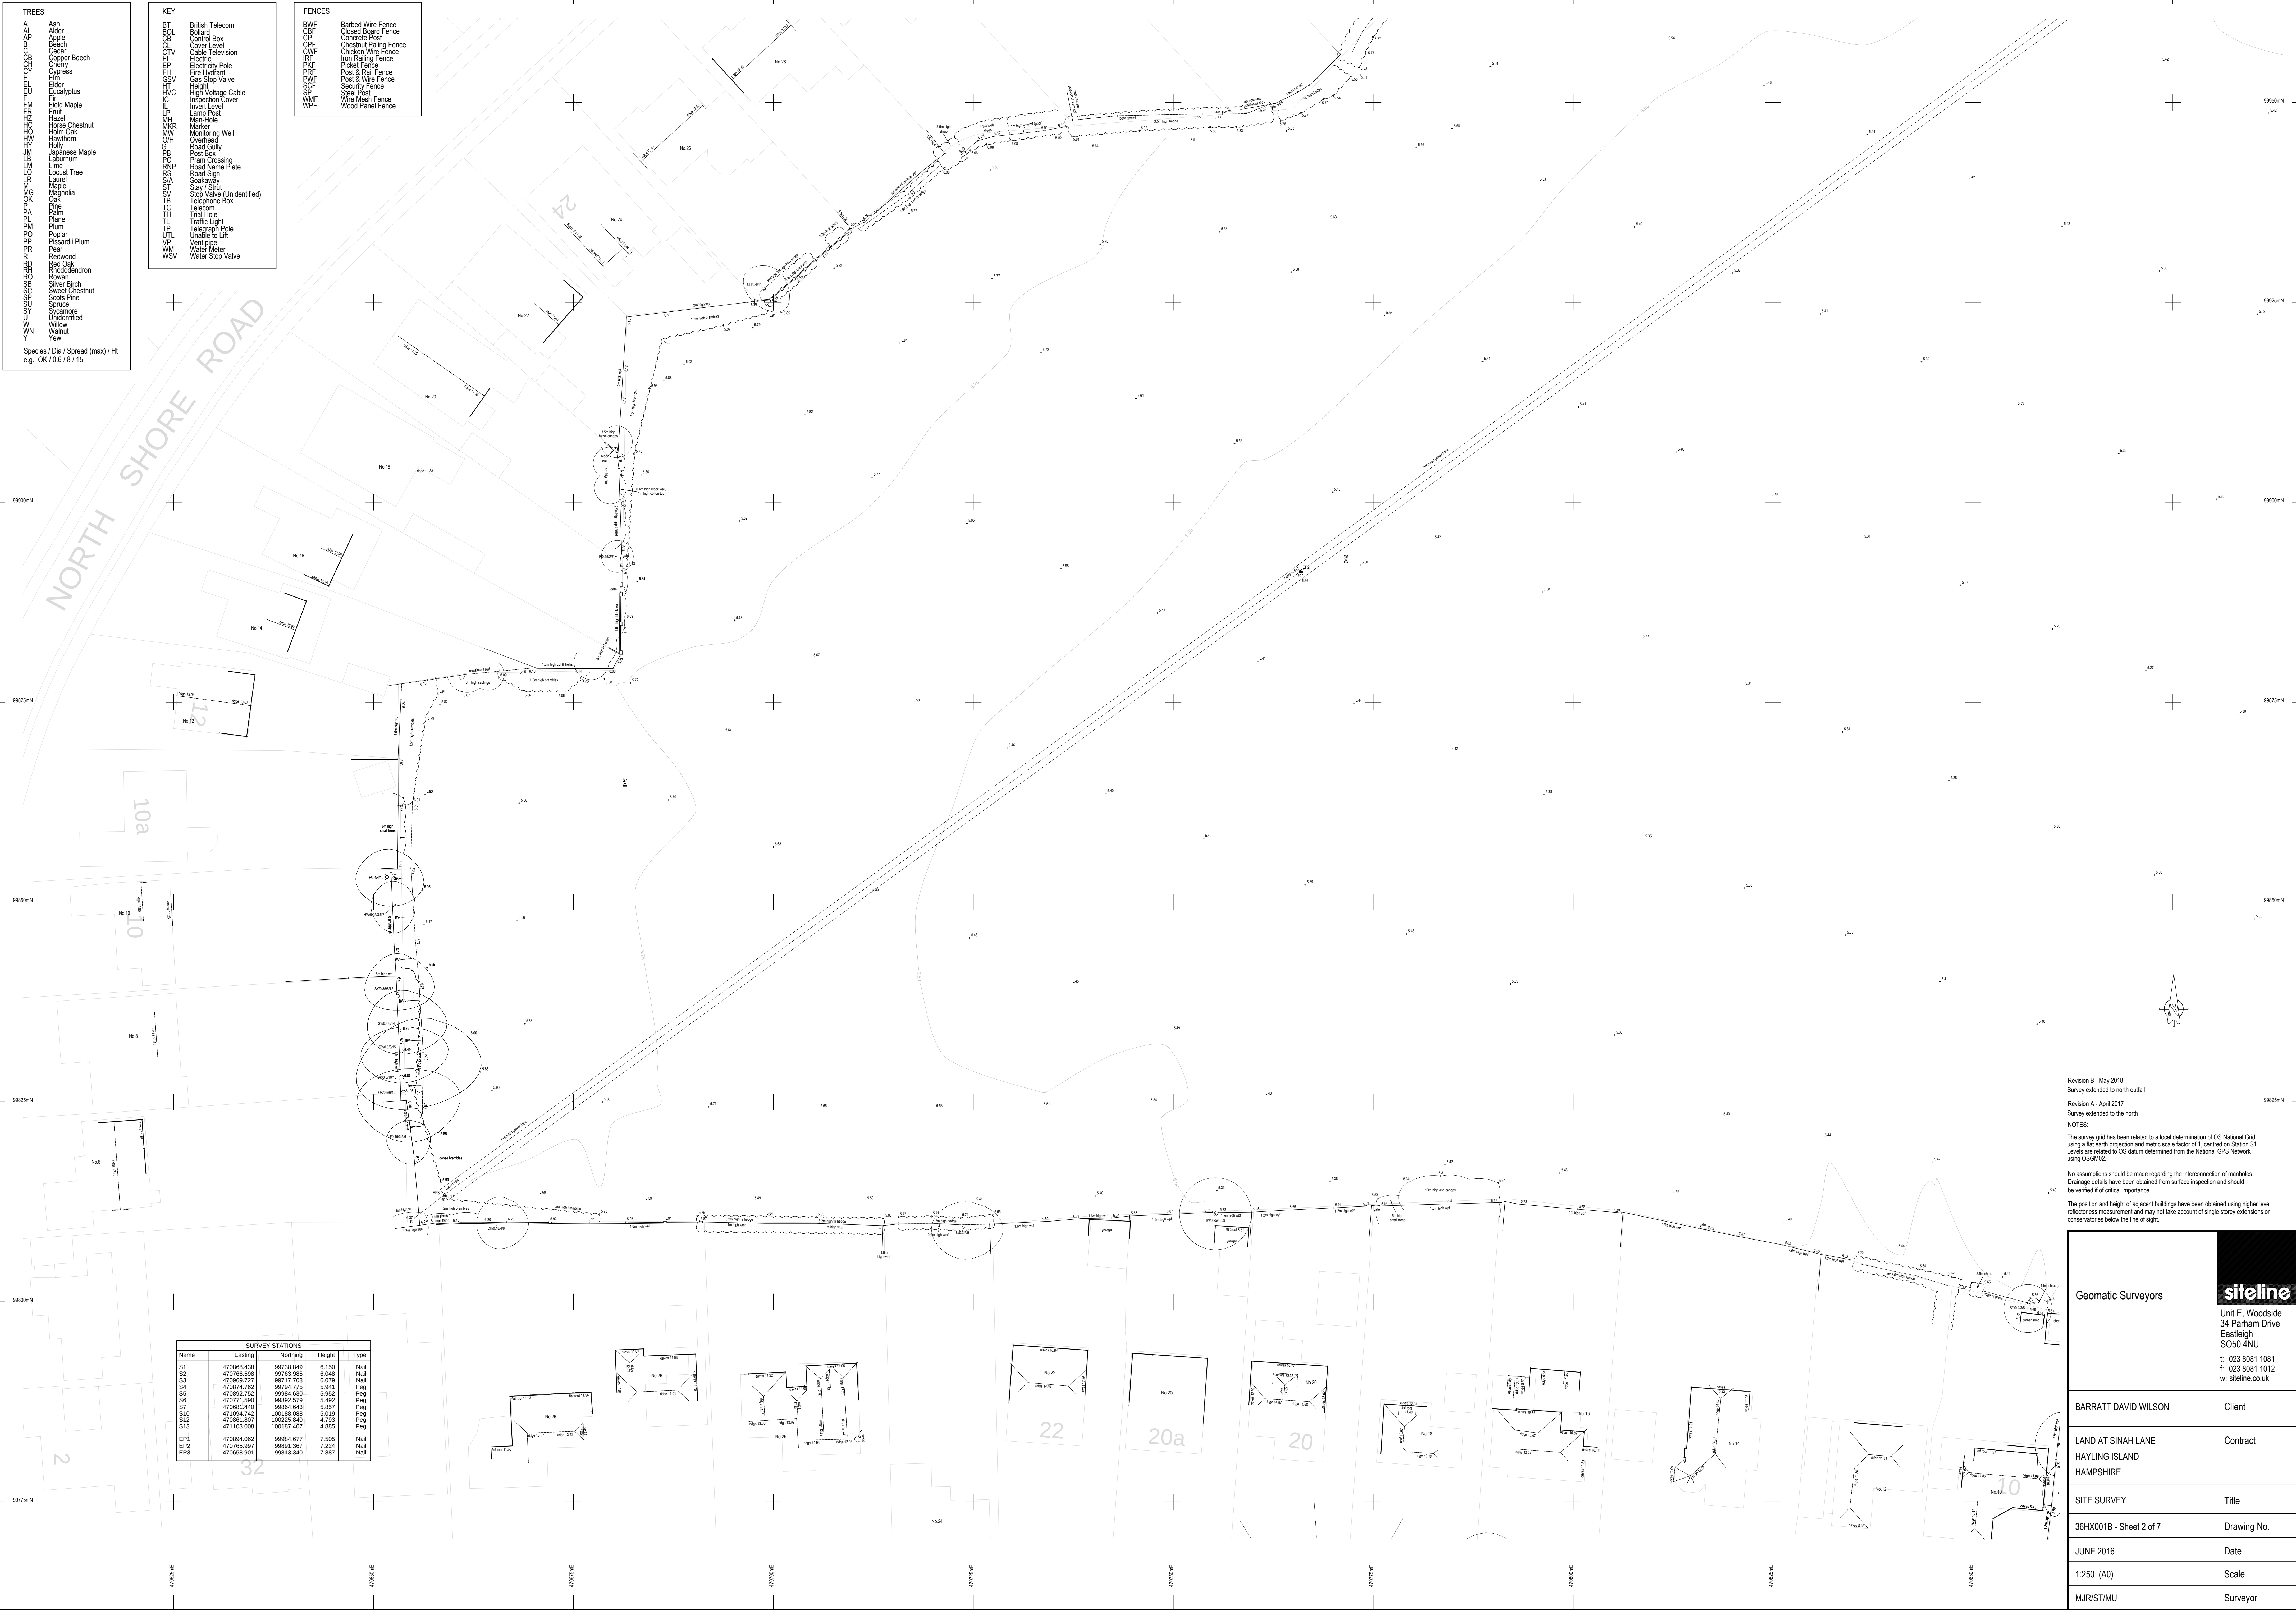

SURVEY STATIONS				
Name	Eastings	Northing	Height	Type
S1	470868.438	99738.849	6.150	Nail
S2	470768.588	99763.885	6.049	Nail
S3	470868.727	99717.708	6.079	Nail
S4	470874.762	99794.775	5.941	Peg
S5	470880.792	99864.620	5.952	Peg
S6	470771.590	99892.579	5.492	Peg
S7	470881.440	99864.643	5.897	Peg
S10	471094.742	100188.086	5.019	Peg
S12	470881.807	100225.840	4.793	Peg
S13	471103.098	100187.407	4.885	Peg
EP1	470884.062	99884.677	7.505	Nail
EP2	470765.997	99891.367	7.224	Nail
EP3	470658.901	99813.340	7.887	Nail

Revision B - May 2018
Survey extended to north outfall
Revision A - April 2017
Survey extended to the north
NOTES:
The survey grid has been related to a local determination of OS National Grid using a flat earth projection and metric scales factor of 1, centred on Station S1. Levels are related to OS datum determined from the National OS Network using OSGM02.
No assumptions should be made regarding the interconnection of manholes. Drainage details have been obtained from surface inspection and should be verified if of critical importance.
The position and height of adjacent buildings have been obtained using higher level reflectorless measurement and may not take account of single storey extensions or conservatories below the line of sight.

Geomatic Surveyors

siteline

Unit E, Woodside
34 Parham Drive
Castleleigh
SO50 4NU
t: 023 8081 1081
f: 023 8081 1012
w: siteline.co.uk

BARRATT DAVID WILSON

Client

LAND AT SINAH LANE
HAYLING ISLAND
HAMPSHIRE

Contract

SITE SURVEY

Title

36HX001B - Sheet 2 of 7

Drawing No.

JUNE 2016

Date

1:250 (A0)

Scale

MJR/ST/MU

Surveyor