


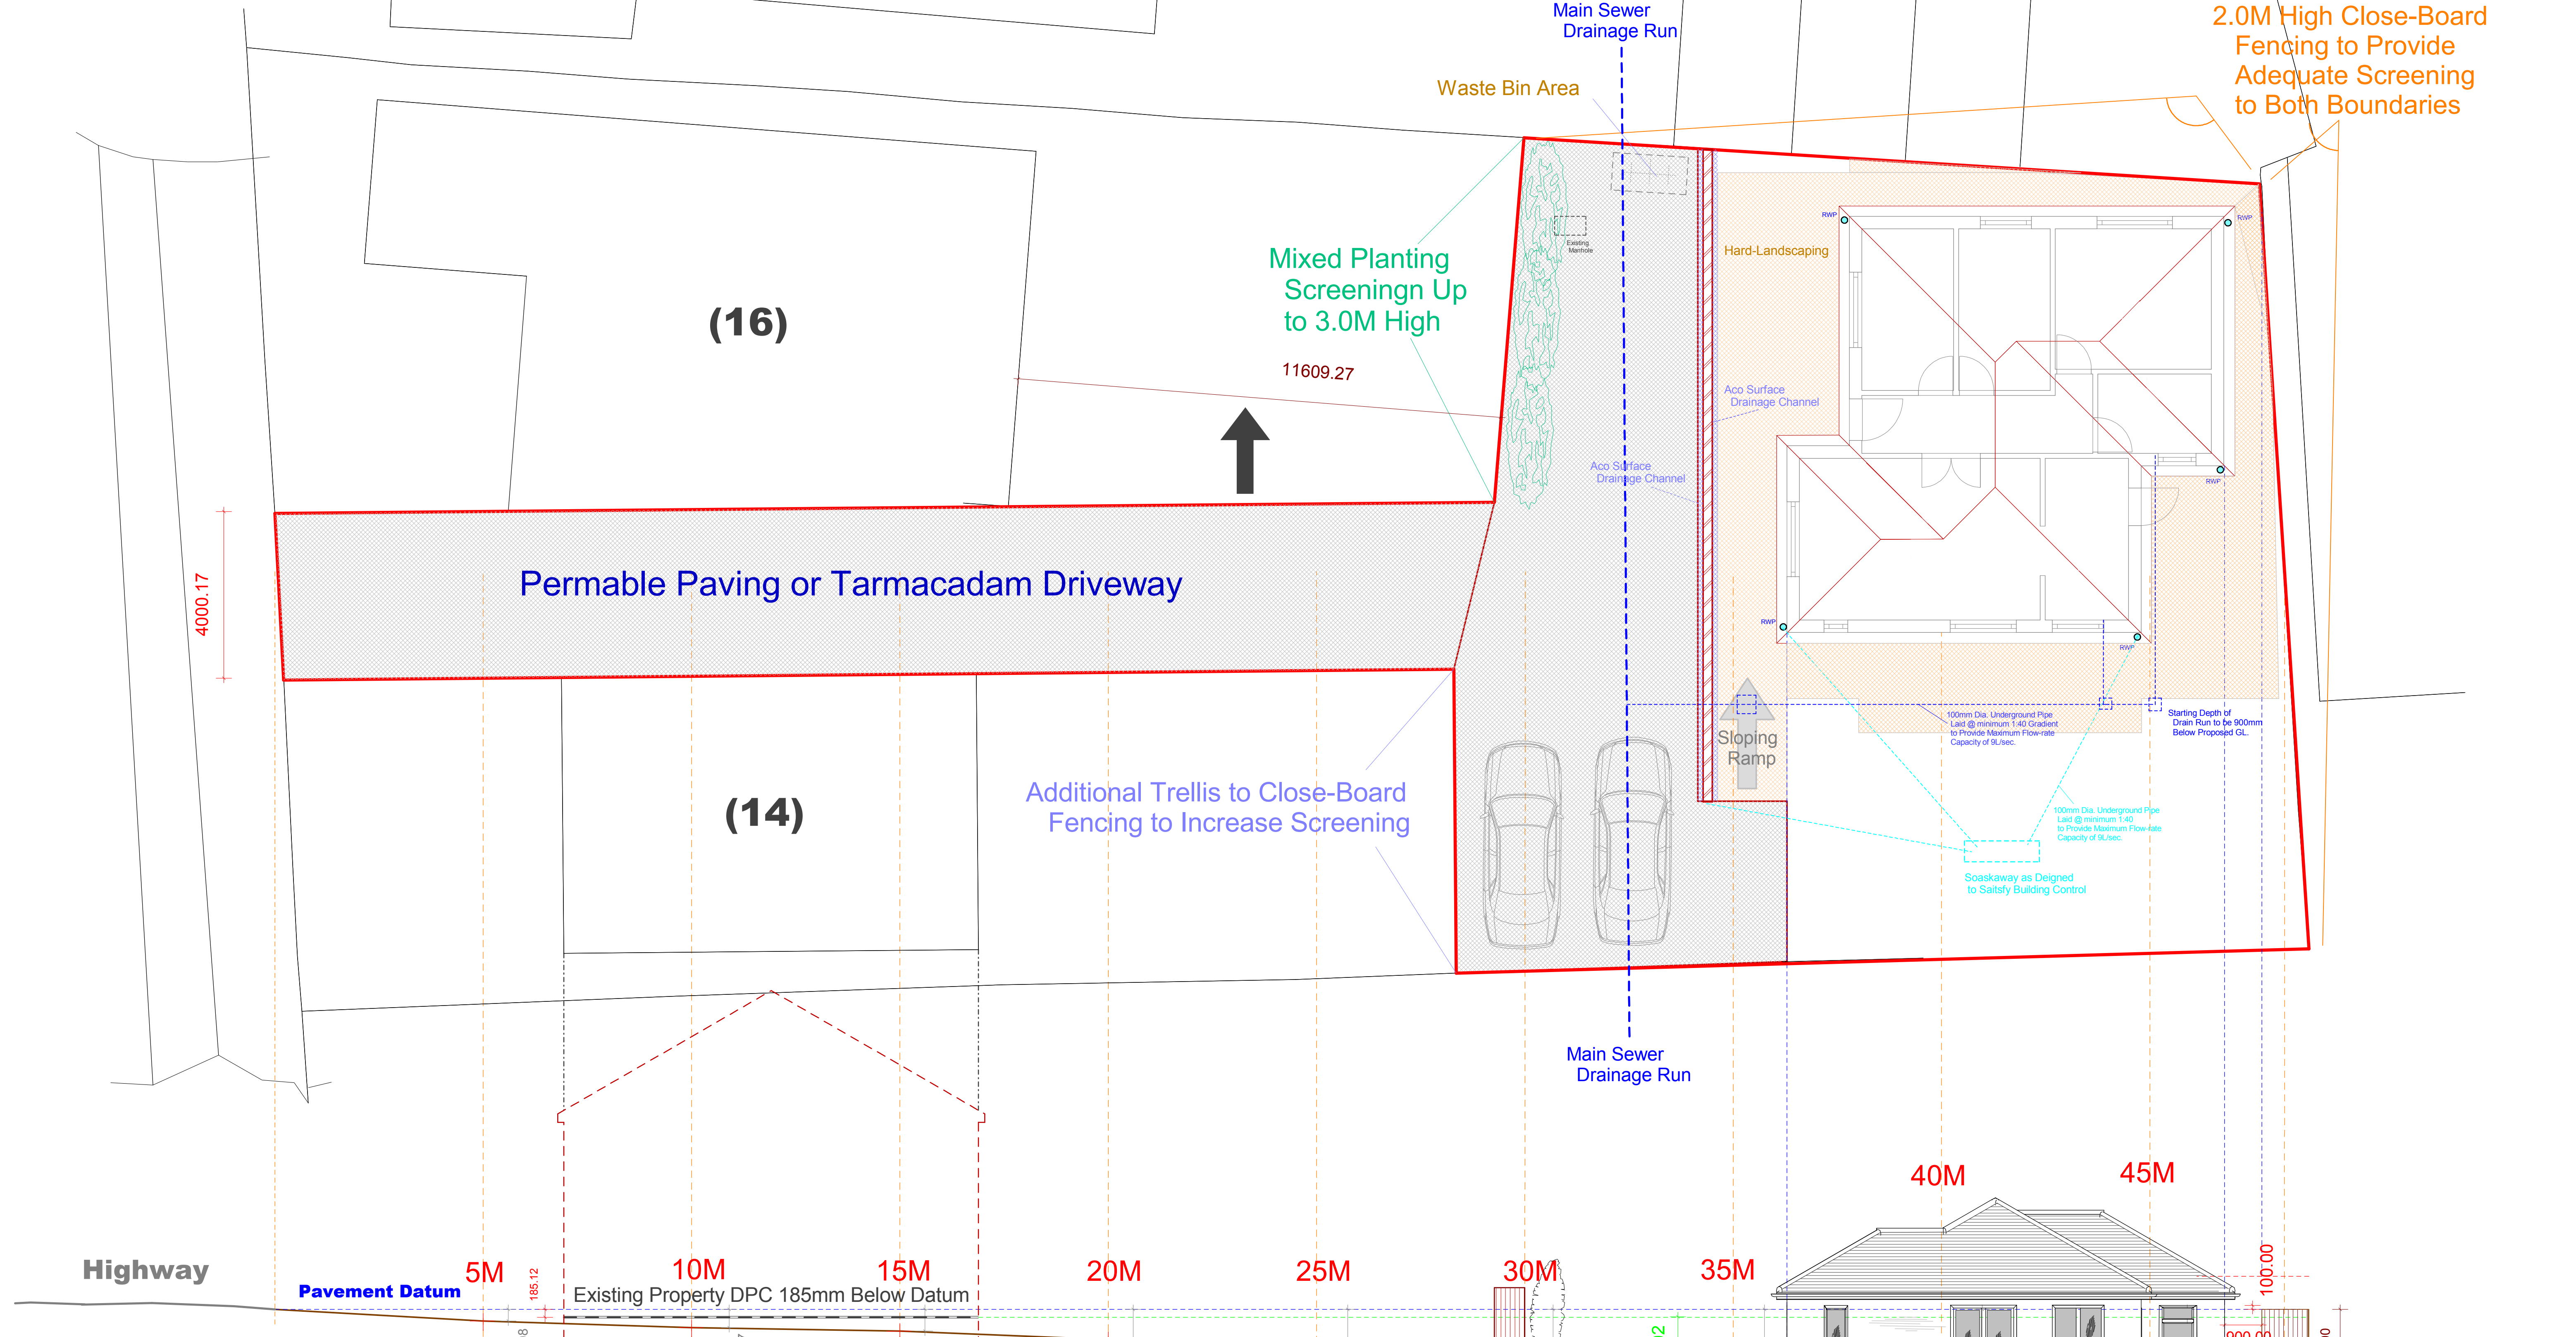

Important Notes

All Dimensions to be Checked on Site
Prior to Commencement of Work

This Is NOT A Working Drawing
This Should be Read In Conjunction
With The Building Set-Out Engineers
Layout Drawings

JOB REF:	DATE:	DRAWING TITLE	NOTES	SCALE 1 : 75 @ A1	1.05.10	BSK LTD Blue Sky Design & Build Ltd Swanshurst Routs Way Rowthams Southampton SO16 8JG TEL: 07785 790263 / FAX: 02380 730198 E-MAIL: info@blueskyltd.org.uk
Site Ref: 16 Latchmore Forest Grove Waterlooville PO8 8XG	MARCH 2017	SITE SECTION (R4) Drawing No: 120317SS	R4-29.08.18 - Information Added Hard Landscaping & Drainage Details R3-06.06.17 - Information Added Boundary teatment on North-West Side Increased to be 2.0M High R2-1.06.17 - Information Added Proposed Level Reduced R1-17.05.17 - Information Added Proposed Level Reduced			
	SCALE: 1:75 @ A1					