


Dunsbury Park Plot 3 Logistics Plan

15/04/2018 – Rev A.

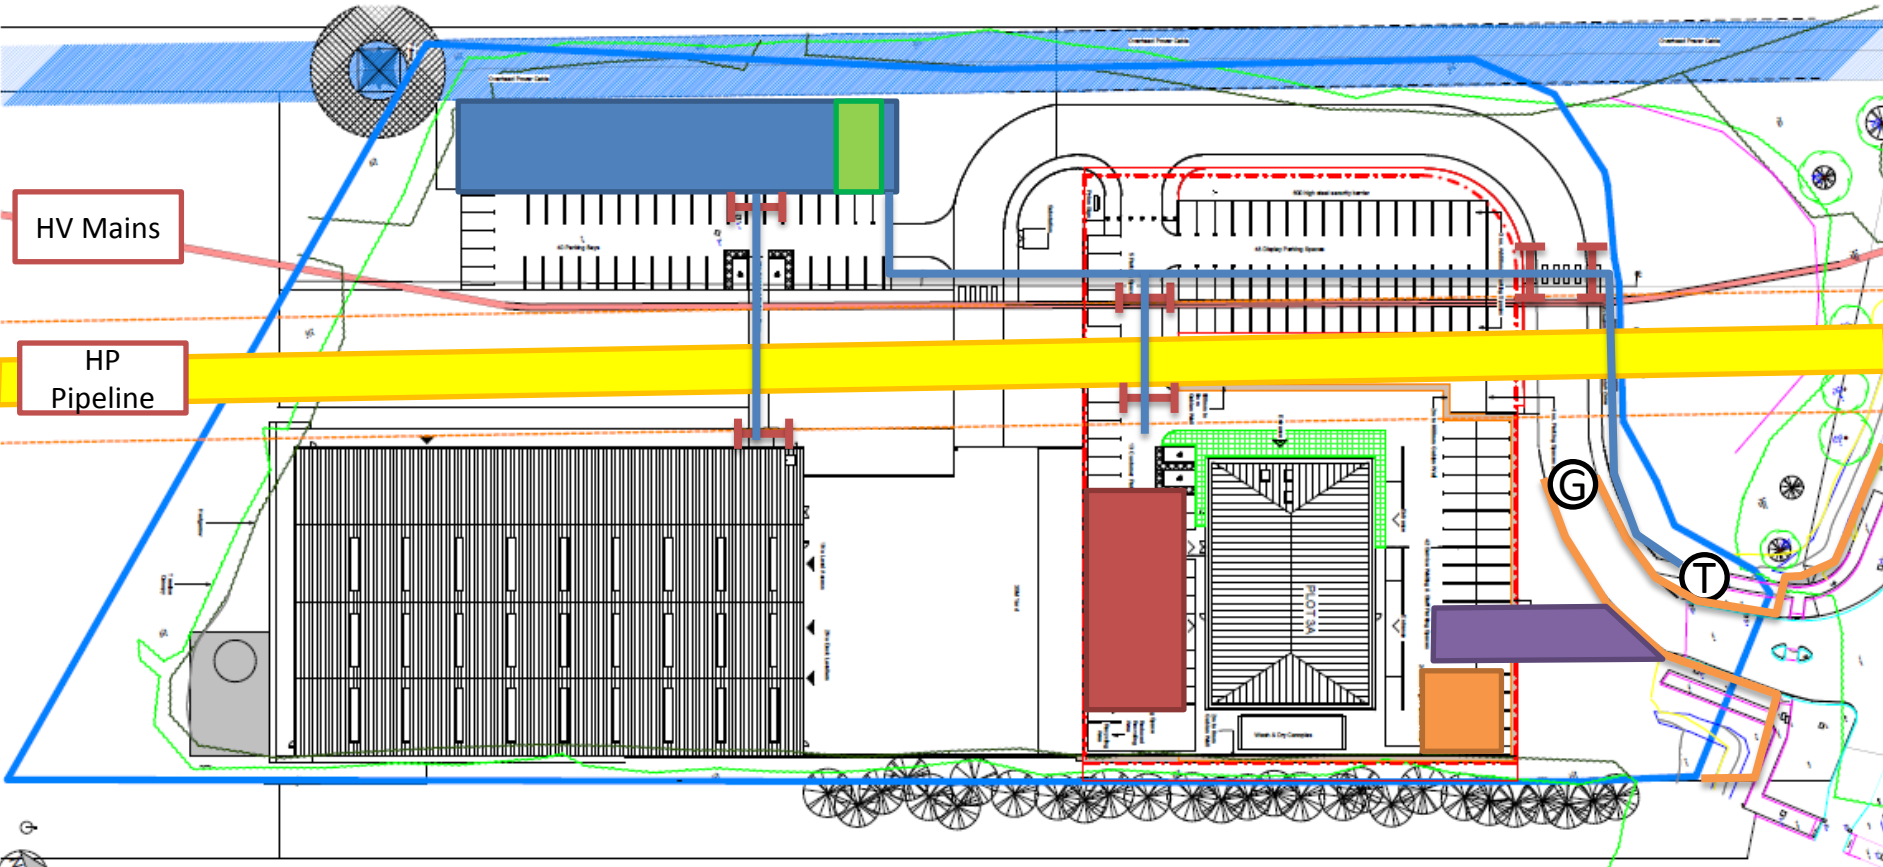

 - Materials storage area	 - Segregated Pedestrian Routes	 - Red Gates	 - Materials storage area	 - Crane Mat
 - BAM Container	 - Heras Fence	 - Temp haul road	 - Vehicle Gate	 - Turnstile Gate