


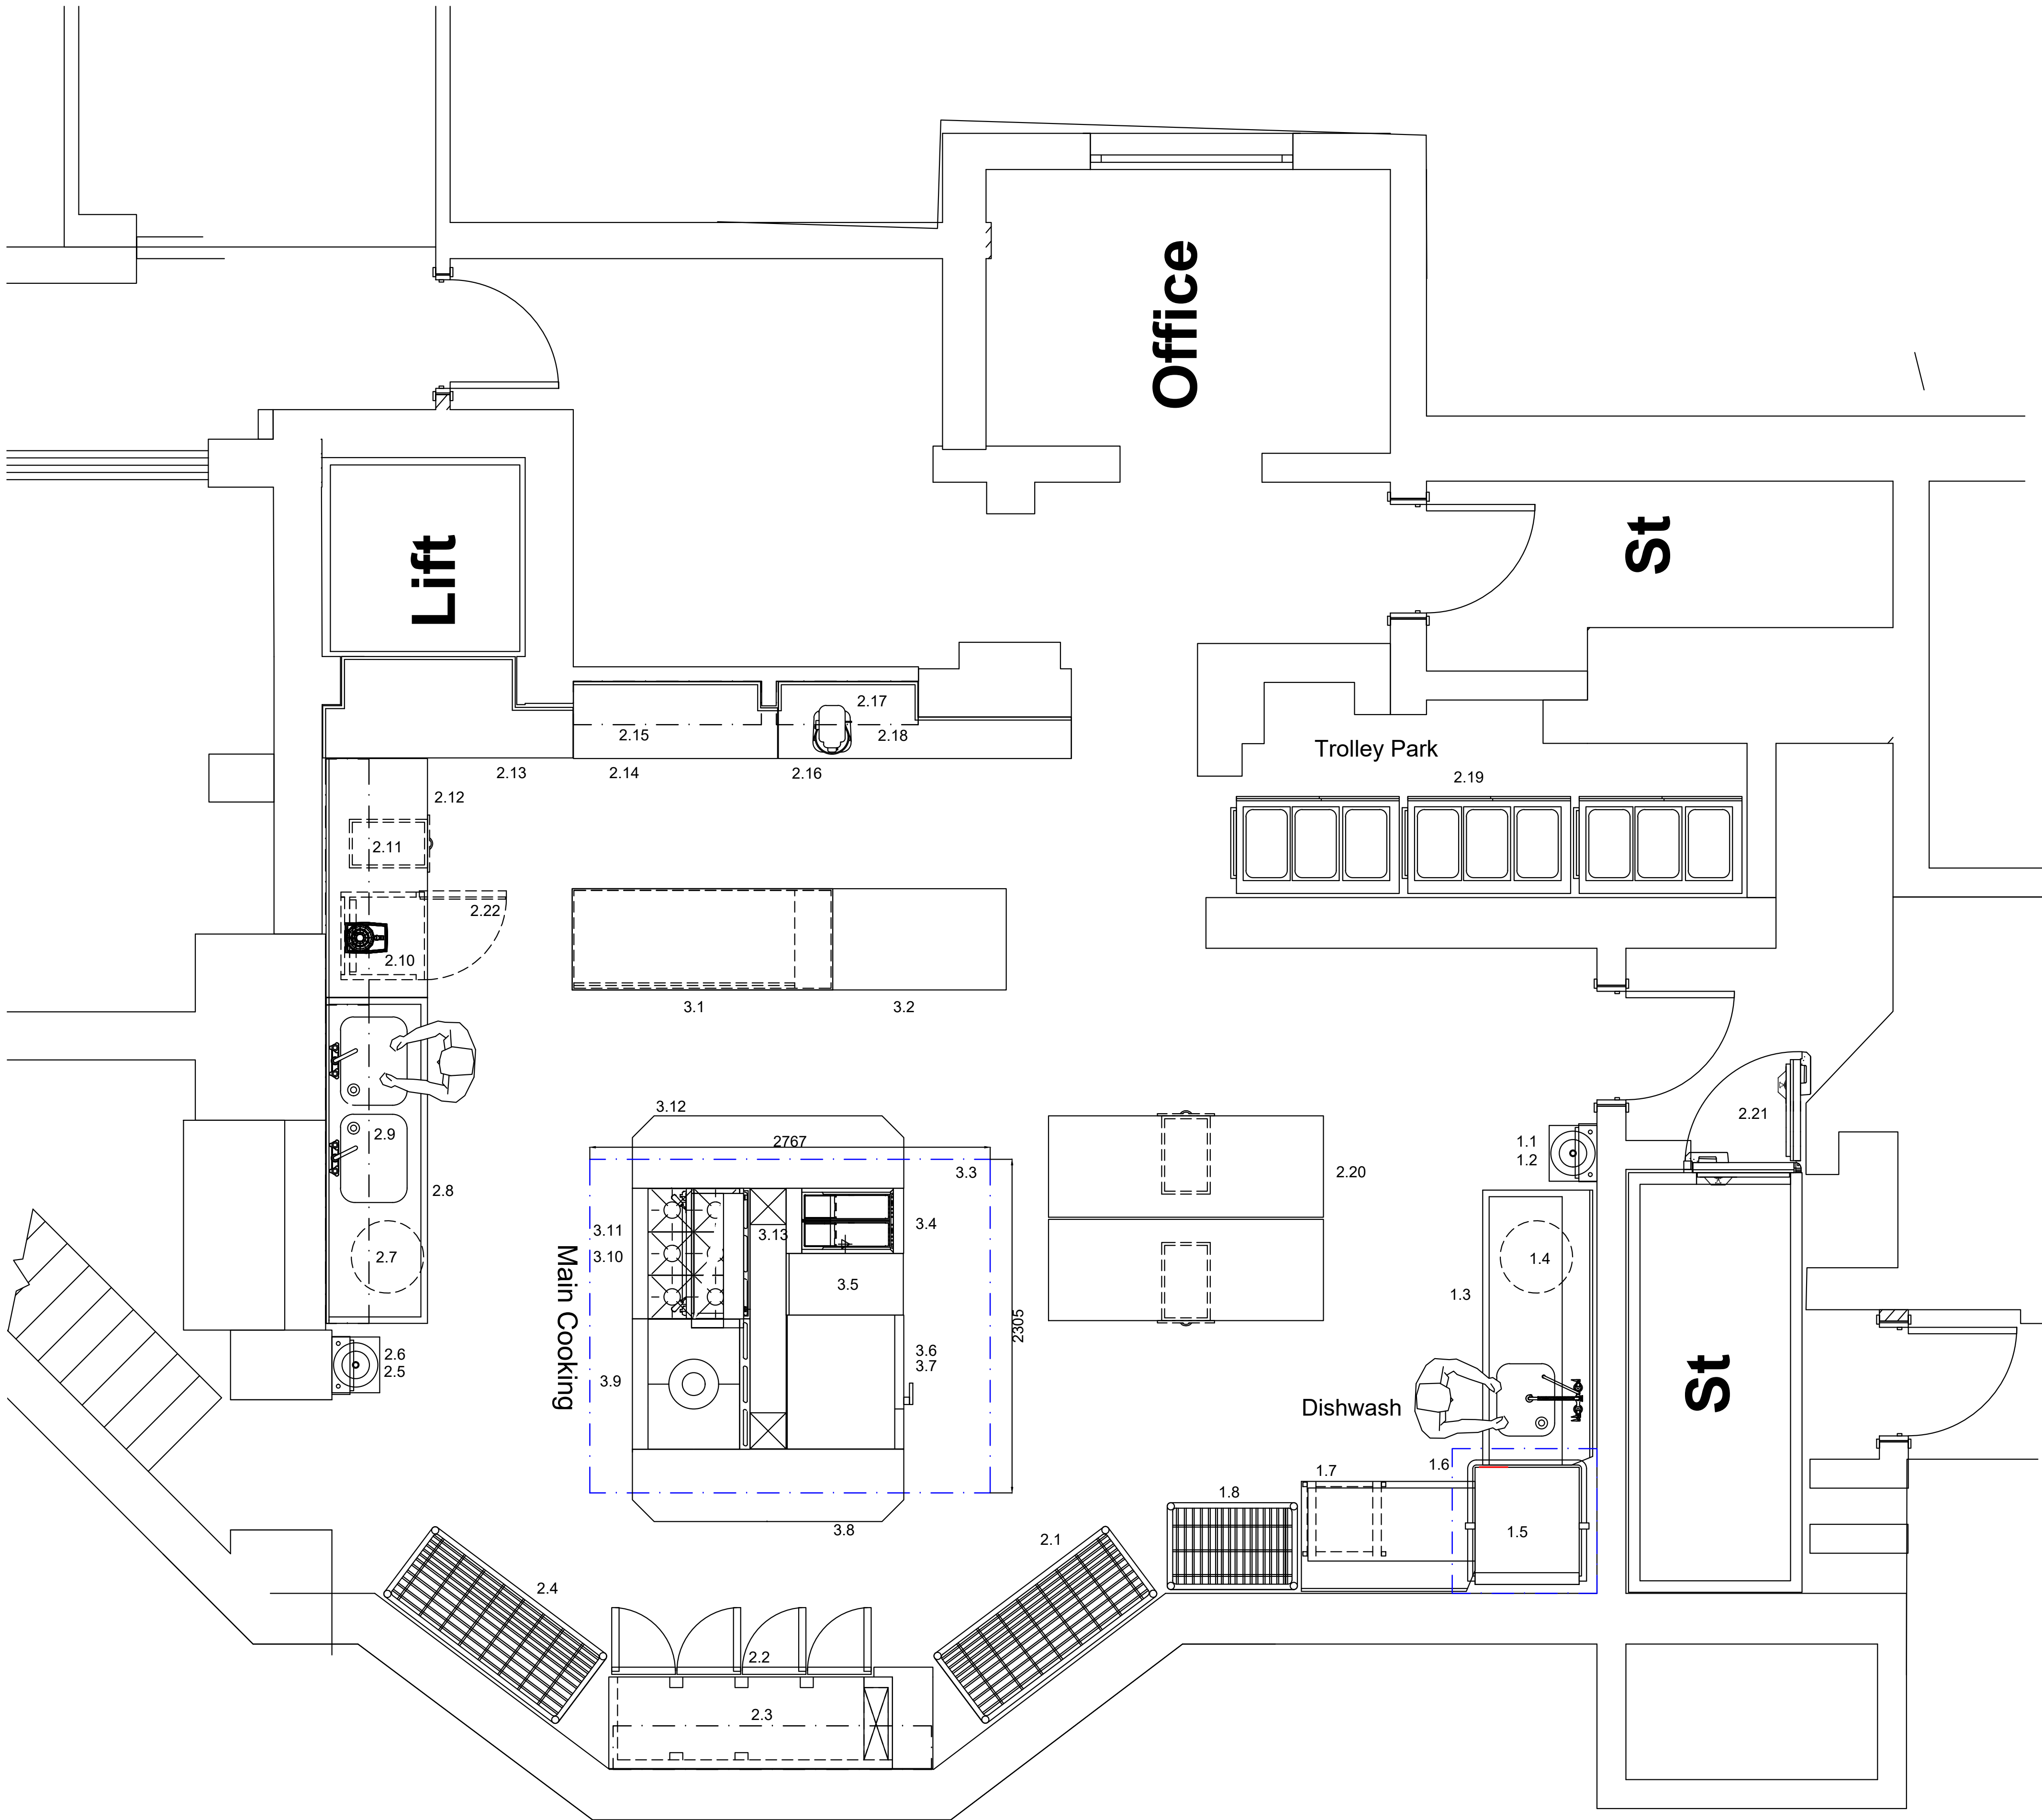

Wash Up Area

- 1.1 Hand Wash Basin
- 1.2 Flykiller
- 1.3 S/S DIRTIES Inlet Bench with Inset Bowl, Pre Spray &Void Under 1900 x 760 x 900
- 1.4 Bin
- 1.5 Pass through Dishwasher
- 1.6 S/S Condense Canopy
- 1.7 S/S Cleans Outlet Bench with Basket Runners Under 1200 x 760 x 900
- 1.8 4 Tier Racking 900 x 600 x 1700

Food Prep Area

- 2.1 4 Tier Racking 1500 x 600 x 1700
- 2.2 4 Door Refrigerated Counter
- 2.3 S/S Wall Shelf 2200 x 300
- 2.4 4 Tier Racking 1500 x 600 x 1700
- 2.5 Hand Wash Basin
- 2.6 Fly Killer
- 2.7 Bin
- 2.8 S/S Double Bowl Sink Unit with Void Under 2200 x 700 x 900
- 2.9 S/S Wall Shelf 2200 x 300
- 2.10 Food Processor
- 2.11 S/S Wall Shelf 1700 x 300
- 2.12 S/S Wall Shelf with Part Void Part Shelf Under 1700 x 700 x 900
- 2.13 S/S Notched Corner Wall Bench with Shelf Under 1730 x 700 x 900
- 2.14 S/S Notched Wall Bench with Shelf Under 1410 x 530 x 900
- 2.15 S/S Wall Shelf 1300 x 300
- 2.16 S/S Notched Wall Bench with Shelf Under 2025 x 530
- 2.17 Counter Top Mixer
- 2.18 S/S Wall Shelf 980 x 300
- 2.19 3 No Heated Bain Marie Hotcupboards
- 2.20 2 No S/S Centre Benches with Shelf Under 1900 x 600 x 900
- 2.21 Walk In Cold Room 1200 x 2900
- 2.22 Undercounter Refrigerator

Main Cooking Area

- 3.1 S/S Hotcupboard with Sliding Doors 1800 x 700 x 900
- 3.2 S/S Centre Bench with Shelf Under 1200 x 700 x 900
- 3.3 S/S Extract Canopy
- 3.4 Twin Well Fryer
- 3.5 S/S Wall Bench with Shelf Under 400 x 810 x 900
- 3.6 10 Grid Combination Oven
- 3.7 S/S Stand
- 3.8 S/S Chamfered Centre Bench with Shelf Under 1875 x 500 x 900
- 3.9 Solid Top Range
- 3.10 6 Burner Range
- 3.11 Grill on Splashback
- 3.12 S/S Chamfered Centre Bench with Shelf Under 1875 x 500 x 900
- 3.13 S/S Service Spine with Riser 1800 x 250 x 1200

Andrew White Commercial Kitchens Ltd

DESIGN, SUPPLY, INSTALL, SERVICE AND MAINTAIN
CATERING, KITCHEN, SERVERY & BAR EQUIPMENT

CLIENT

DETAIL

PROPOSED CATERING
KITCHEN LAYOUT

PROJECT

Belmont Castle Nursing Home

DATE

07.09.17

SCALE

1:25 @ A1

DRAWN BY

PG

DRG. NUMBER

AWC_598

I HEREBY CONFIRM MY ACCEPTANCE OF ALL INFORMATION ON THIS DRAWING AND UNDERSTAND THAT ANY
SUBSEQUENT CHANGES TO THIS PLAN MAY BE SUBJECT TO ADDITIONAL CHARGES

CUSTOMERS SIGNATURE:.....DATE:.....

REVISIONS

FIRST FLOOR OFFICE SUITE, BUDDENS YARD, STATION ROAD, WICKHAM
HAMPSHIRE PO17 5JA TEL: 01329 834662 FAX: 01329 834663
E-Mail: info@awckitchens.co.uk Web Site: www.andrewwhitecommercialkitchens.co.uk
This drawing is the property of the Andrew White Commercial Kitchens Limited and
must NOT be copied, reproduced or disclosed to any unauthorised person
without the consent of the Andrew White Commercial Kitchens Limited.