


## BUILDING REGULATIONS MINIMUM DIMENSIONS FOR MANHOLES (Not to Scale)

This plan complies with the Building Regulations 2015 Part 'H' - Drainage & Waste Disposal.

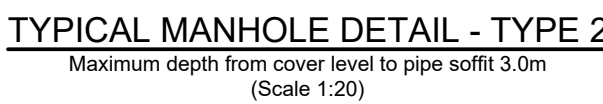

- ## RESIDUAL HAZARDS

In addition to the hazards/risks normally associated with the type of work detailed on this drawing, note the following:

1. Buried services. Contractor to refer to record drawings and use CAT to locate existing services.
2. HIGH PRESSURE GAS Main runs through the site. Contractor to refer to statutory undertaker requirements.
3. SSE easement. New electrical apparatus may be present at the time of construction.
4. Working in live traffic. Contractor to ensure traffic management is designed, erected and maintained to protect the workforce and the public.
5. Public services. Arterial sewers pass through the site. Contractor to refer to statutory undertaker requirements.

It is assumed that all works will be carried out by a competent contractor working, where appropriate, to an approved risk assessment and method statement

# PRELIMINARY

The logo for rgp Design features the lowercase letters 'rgp' in a bold, green, sans-serif font. To the right of the letters is a stylized graphic composed of three overlapping, teardrop-like shapes in orange, green, and red. Below the graphic, the word 'Design' is written in a smaller, green, sans-serif font.

**Transport Planning and Infrastructure Design Consultants**  
2 West Barn, Norton Lane, Chichester, West Sussex PO20 3AF  
Tel: 01243 210418 Fax: 01483 861682 [www.rgp.co.uk](http://www.rgp.co.uk)

Client

The Savoy Latham Partnership

Project

Interbridges, North Street,  
Emsworth, Hampshire PO10 7PH

Drawing Title

## Drainage Details

### Sheet 2

|                      |                               |                   |                    |
|----------------------|-------------------------------|-------------------|--------------------|
| Scale<br>As shown    | Drawn By<br>SPB               | Checked By<br>MJA | Approved By<br>MJA |
| Date<br>October 2018 | Drawing No.<br>2017-D1323-501 |                   | Rev.<br>A          |