


These incidental details have been produced in order to illustrate the detail visual profiles and relationships between the building's key elements and to give aesthetic guidance only. They do not purport to be working drawings and structural stability, performance, or any other aspect of the design of any element or materials or workmanship.

NOTES:
This set of drawings has been produced solely for PLANNING DESIGN PURPOSES and is not to be used for any other purpose.
Do not scale from this drawing except for dimension purposes.
Find dimensions of structure and opening sizes (be on site before commencement of work) shown are to be checked on site
This drawing is the copyright of MFC Designs Ltd.

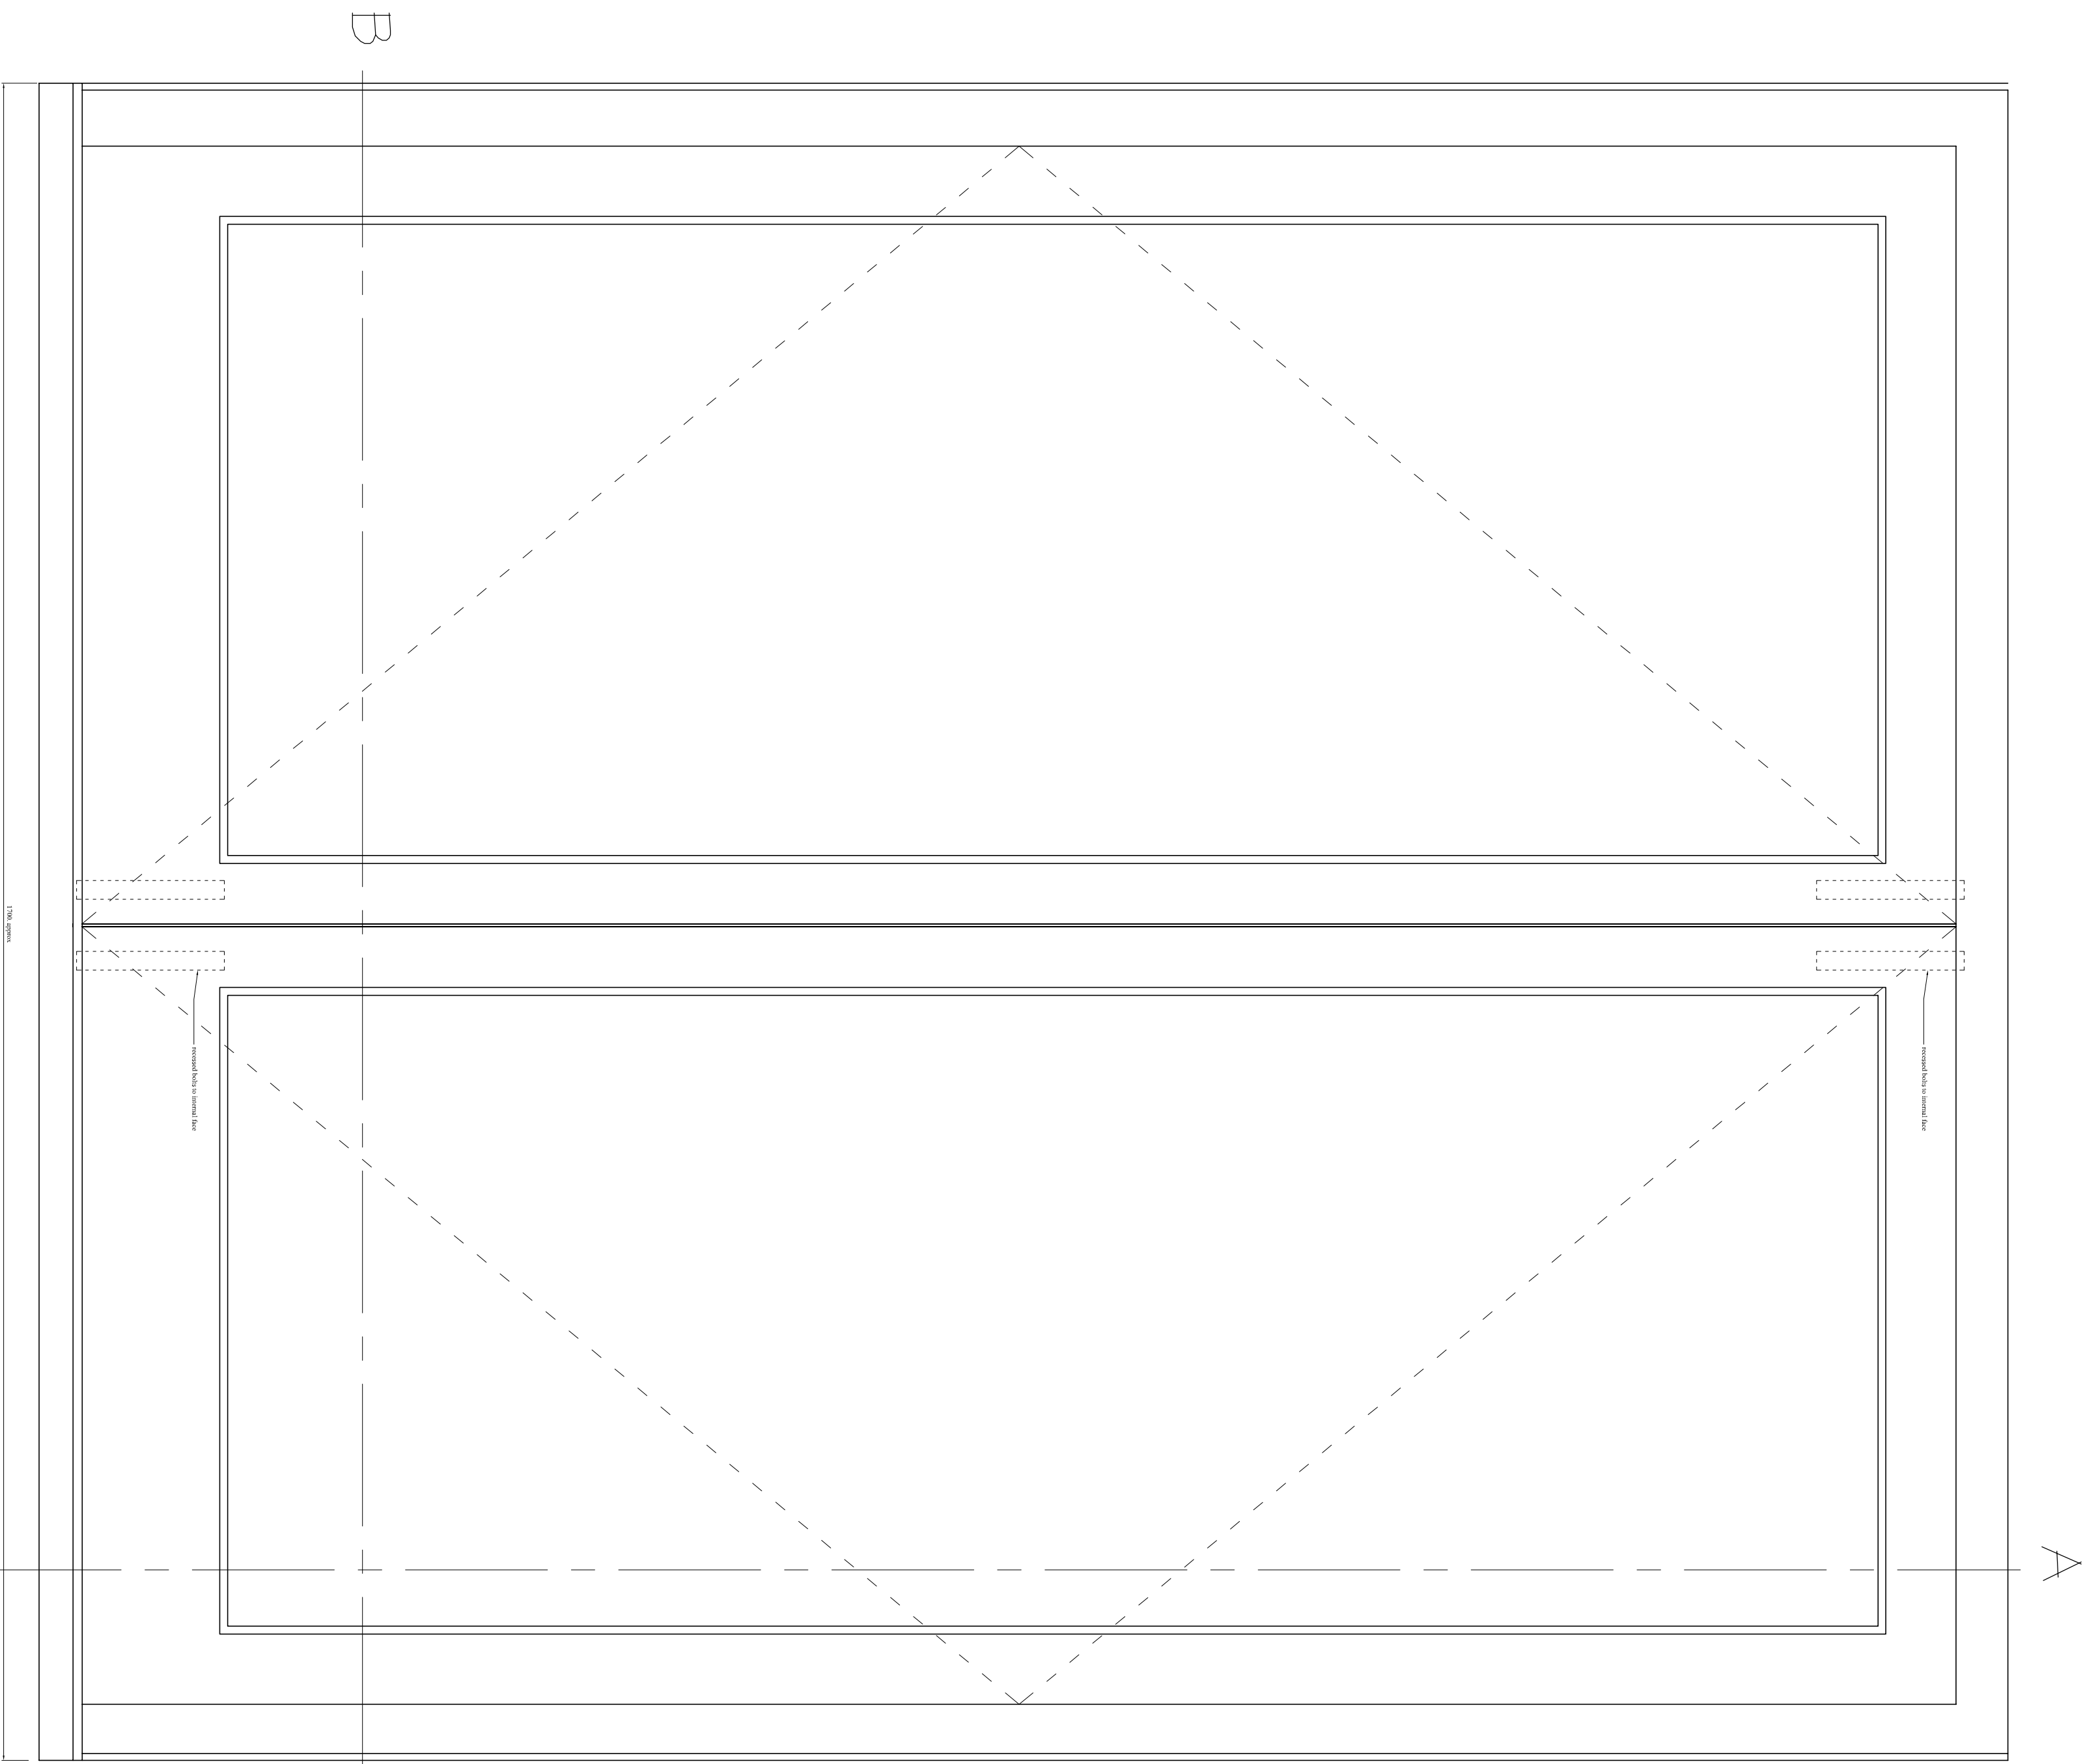

B


TYPICAL PROFILE OF PROPOSED DOORS TO BE USING HISTORICAL TIMBER DOUBLE GLAZED UNITS AND HANDWORKED TIMBER PROFILES WITH MANUFACTURED TO FINISH FULL

WORKING DETAILS TO BE TO CLASS STYLE TO CORRESPONDANCE

RECOMMENDATION: Finish both to head and base with 1.5 mm lugs, internal lock with latch (on handles)

PAINT: White, historic weathered paint - glossy finish to match



Typical External Elevation - (DG.2 shown)

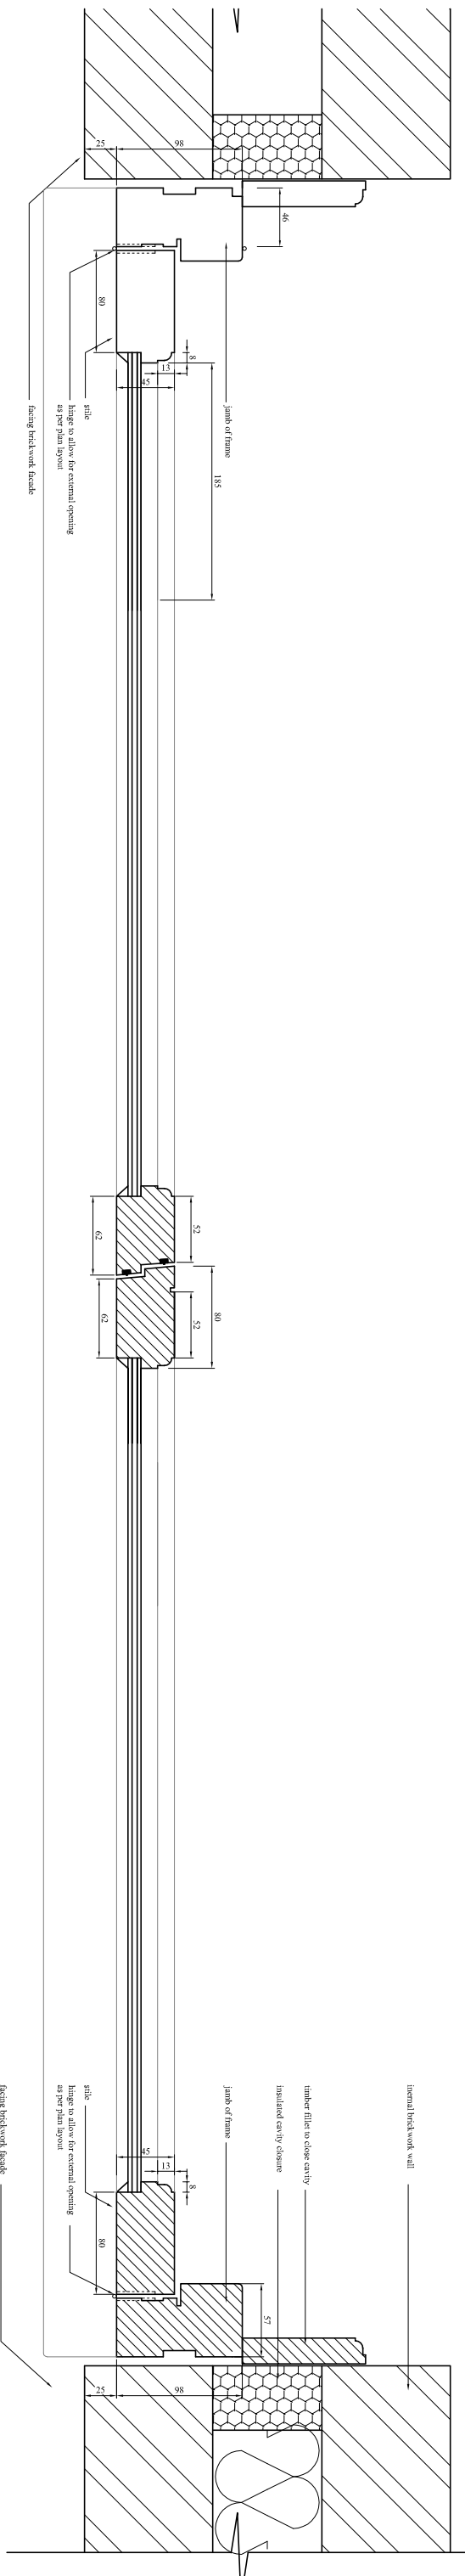

Section AA - (DG.2 shown)

PROPOSED DOOR DETAILS - DG.1, DG.2, DG.3, DG.4 & DG.5 with TRELLIS & BALUSTRADE

EXTENSION & ALTERATIONS - 16 Langstone High Street, Havant, PO9 1RY

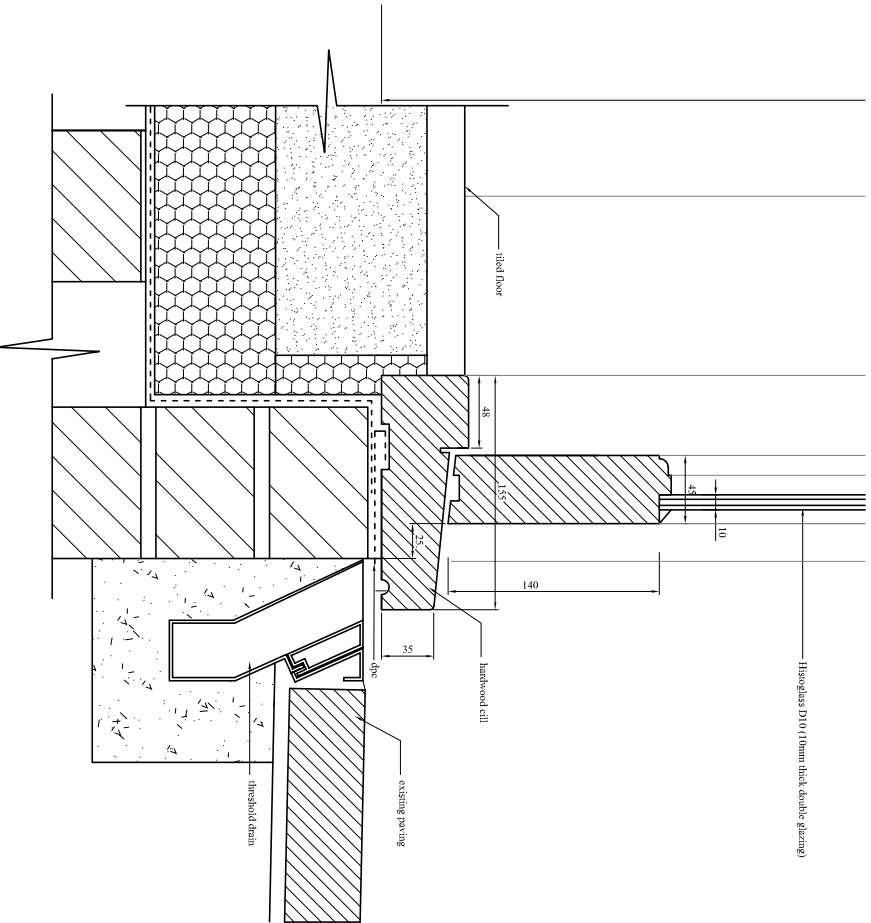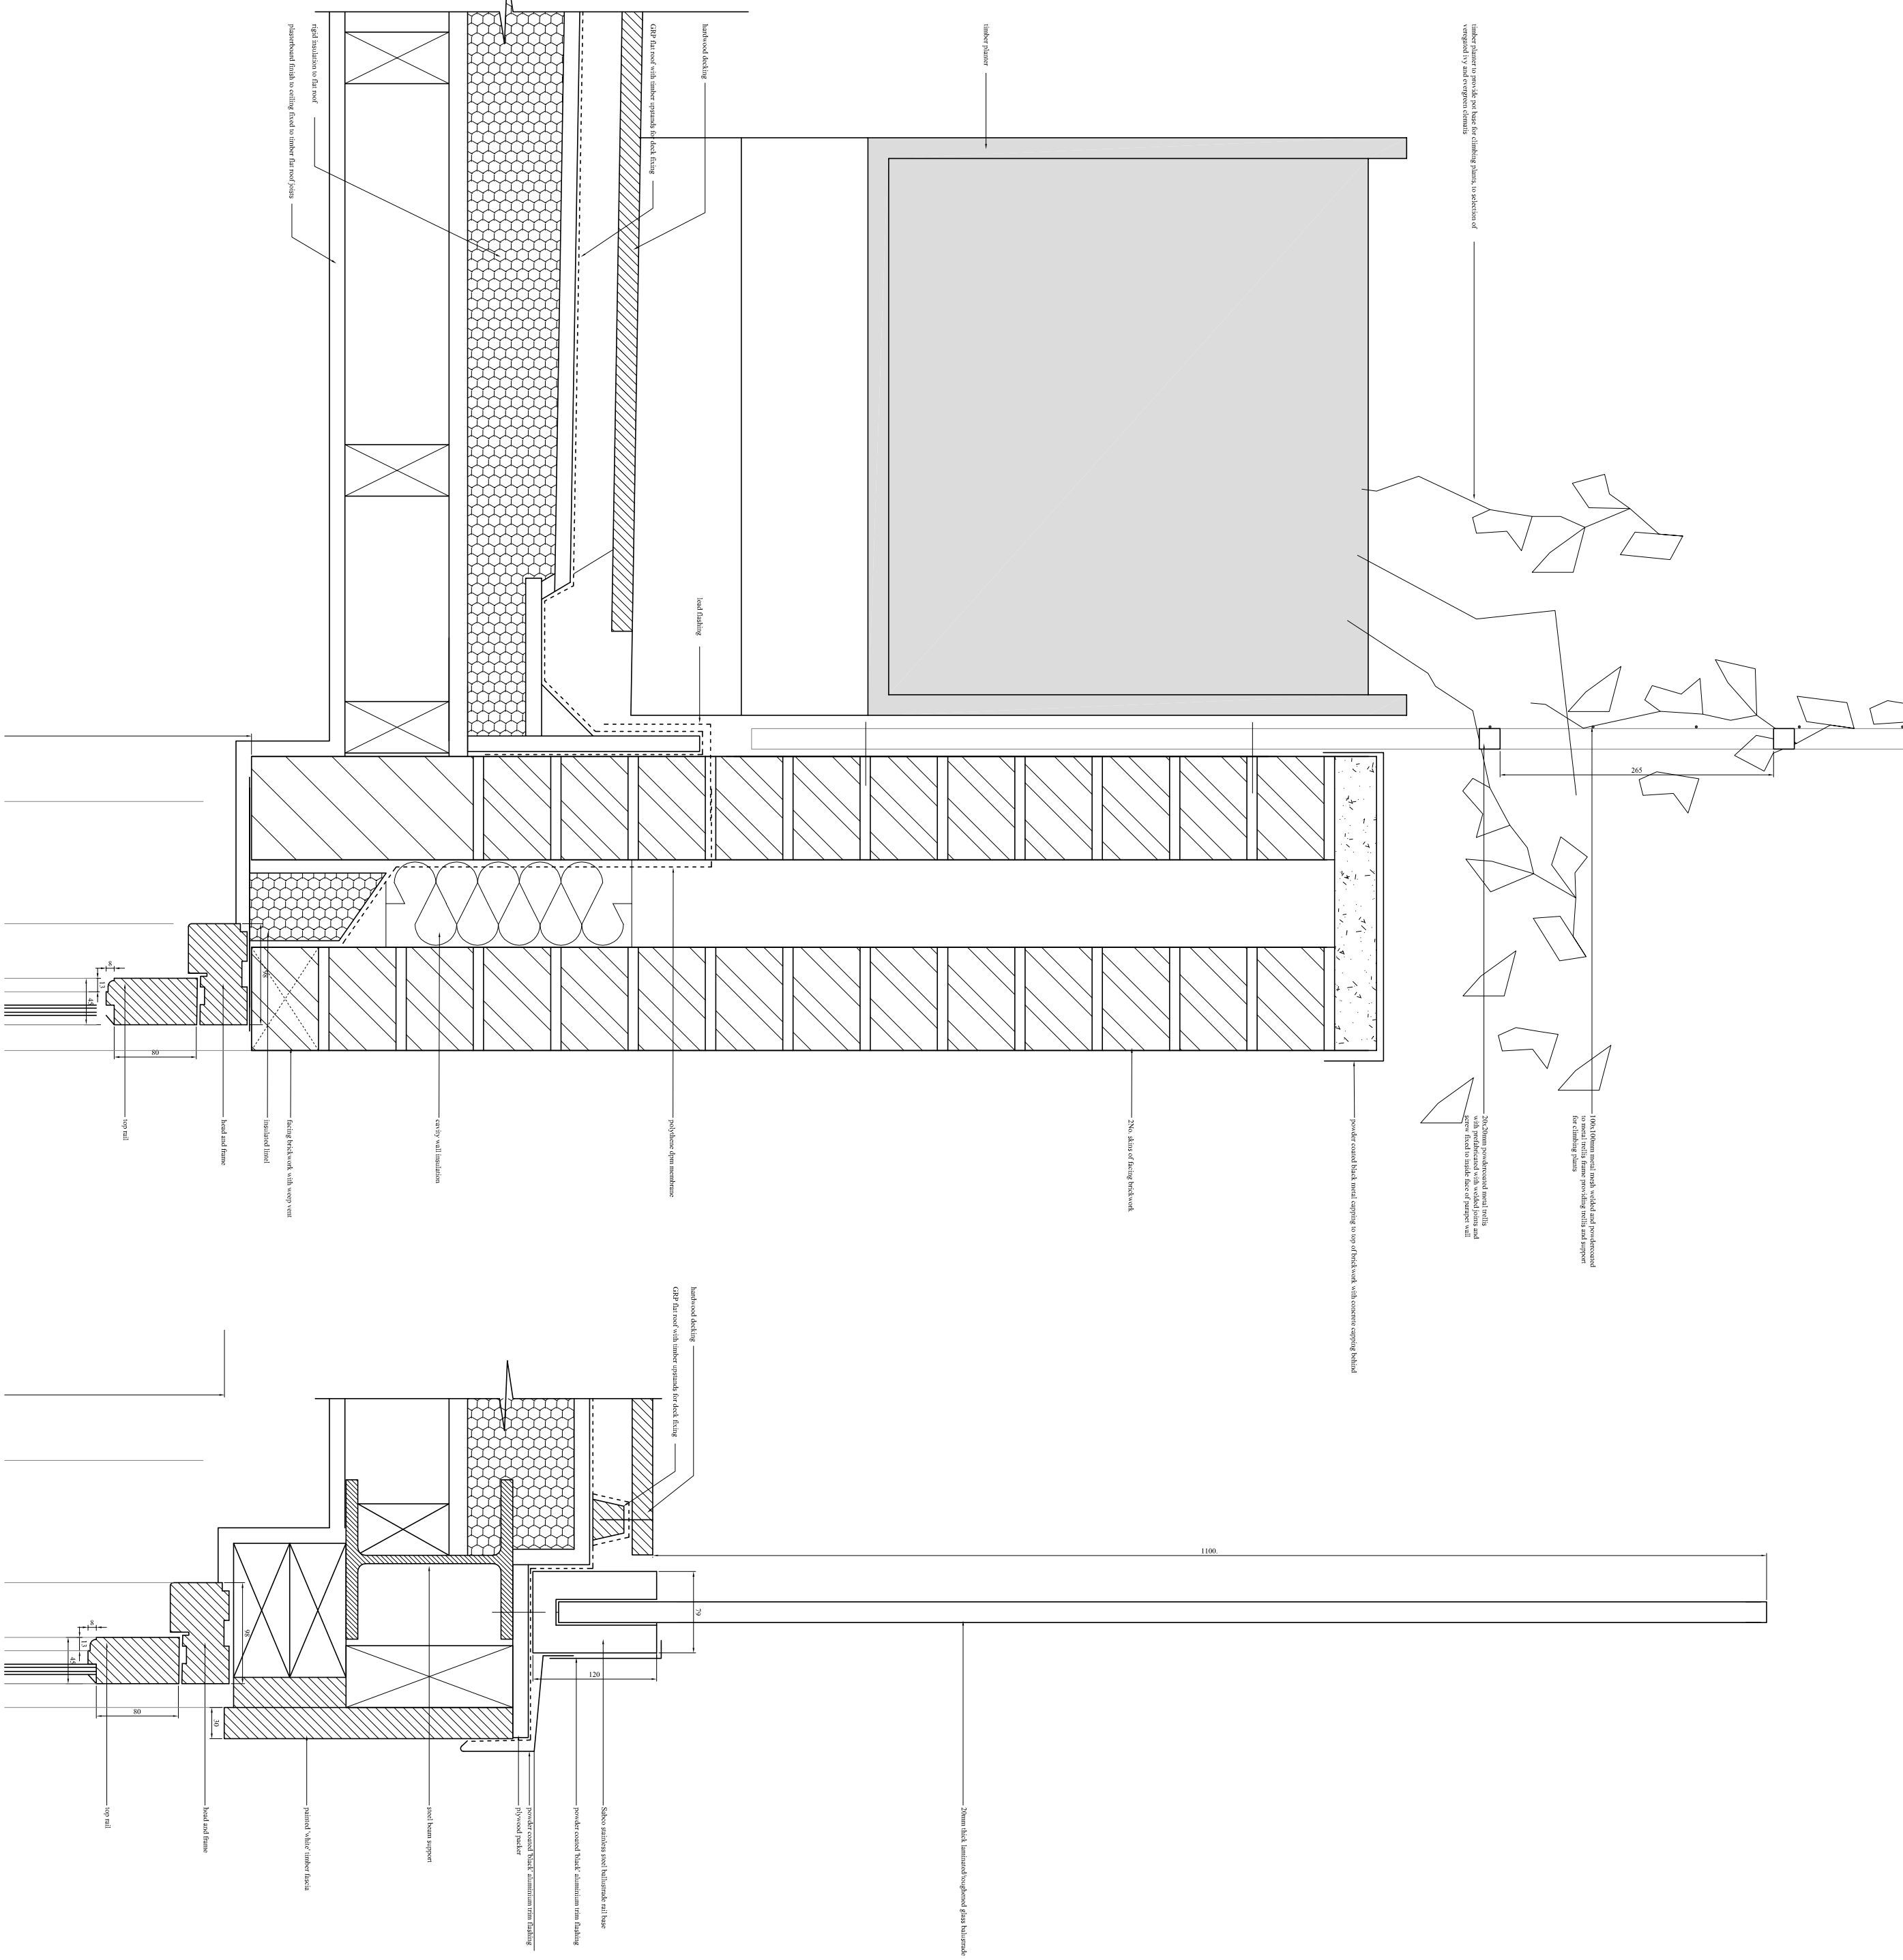

Section AA Thro DG.2 with parapet wall detail

Section AA Thro DG.1 with balustrade detail

mf designs ltd

Chartered Architects

36 Grove Road • Havant • Hampshire • PO9 1AE

Director: Kevin Perry RIBA • Co-Registration No. 607279

Date: January 2019

Scale: 1:25

Page: 1/25

