


Notes

1. This drawing is the property of Irbank Ltd. It must not be copied or reproduced without written consent.
2. Only figured dimensions are to be taken from this drawing. All contractors must visit site and be responsible for taking and checking all dimensions related to the works shown on the drawing.
3. This drawing uses coloured lines. Please do not rely on a monochrome copy.

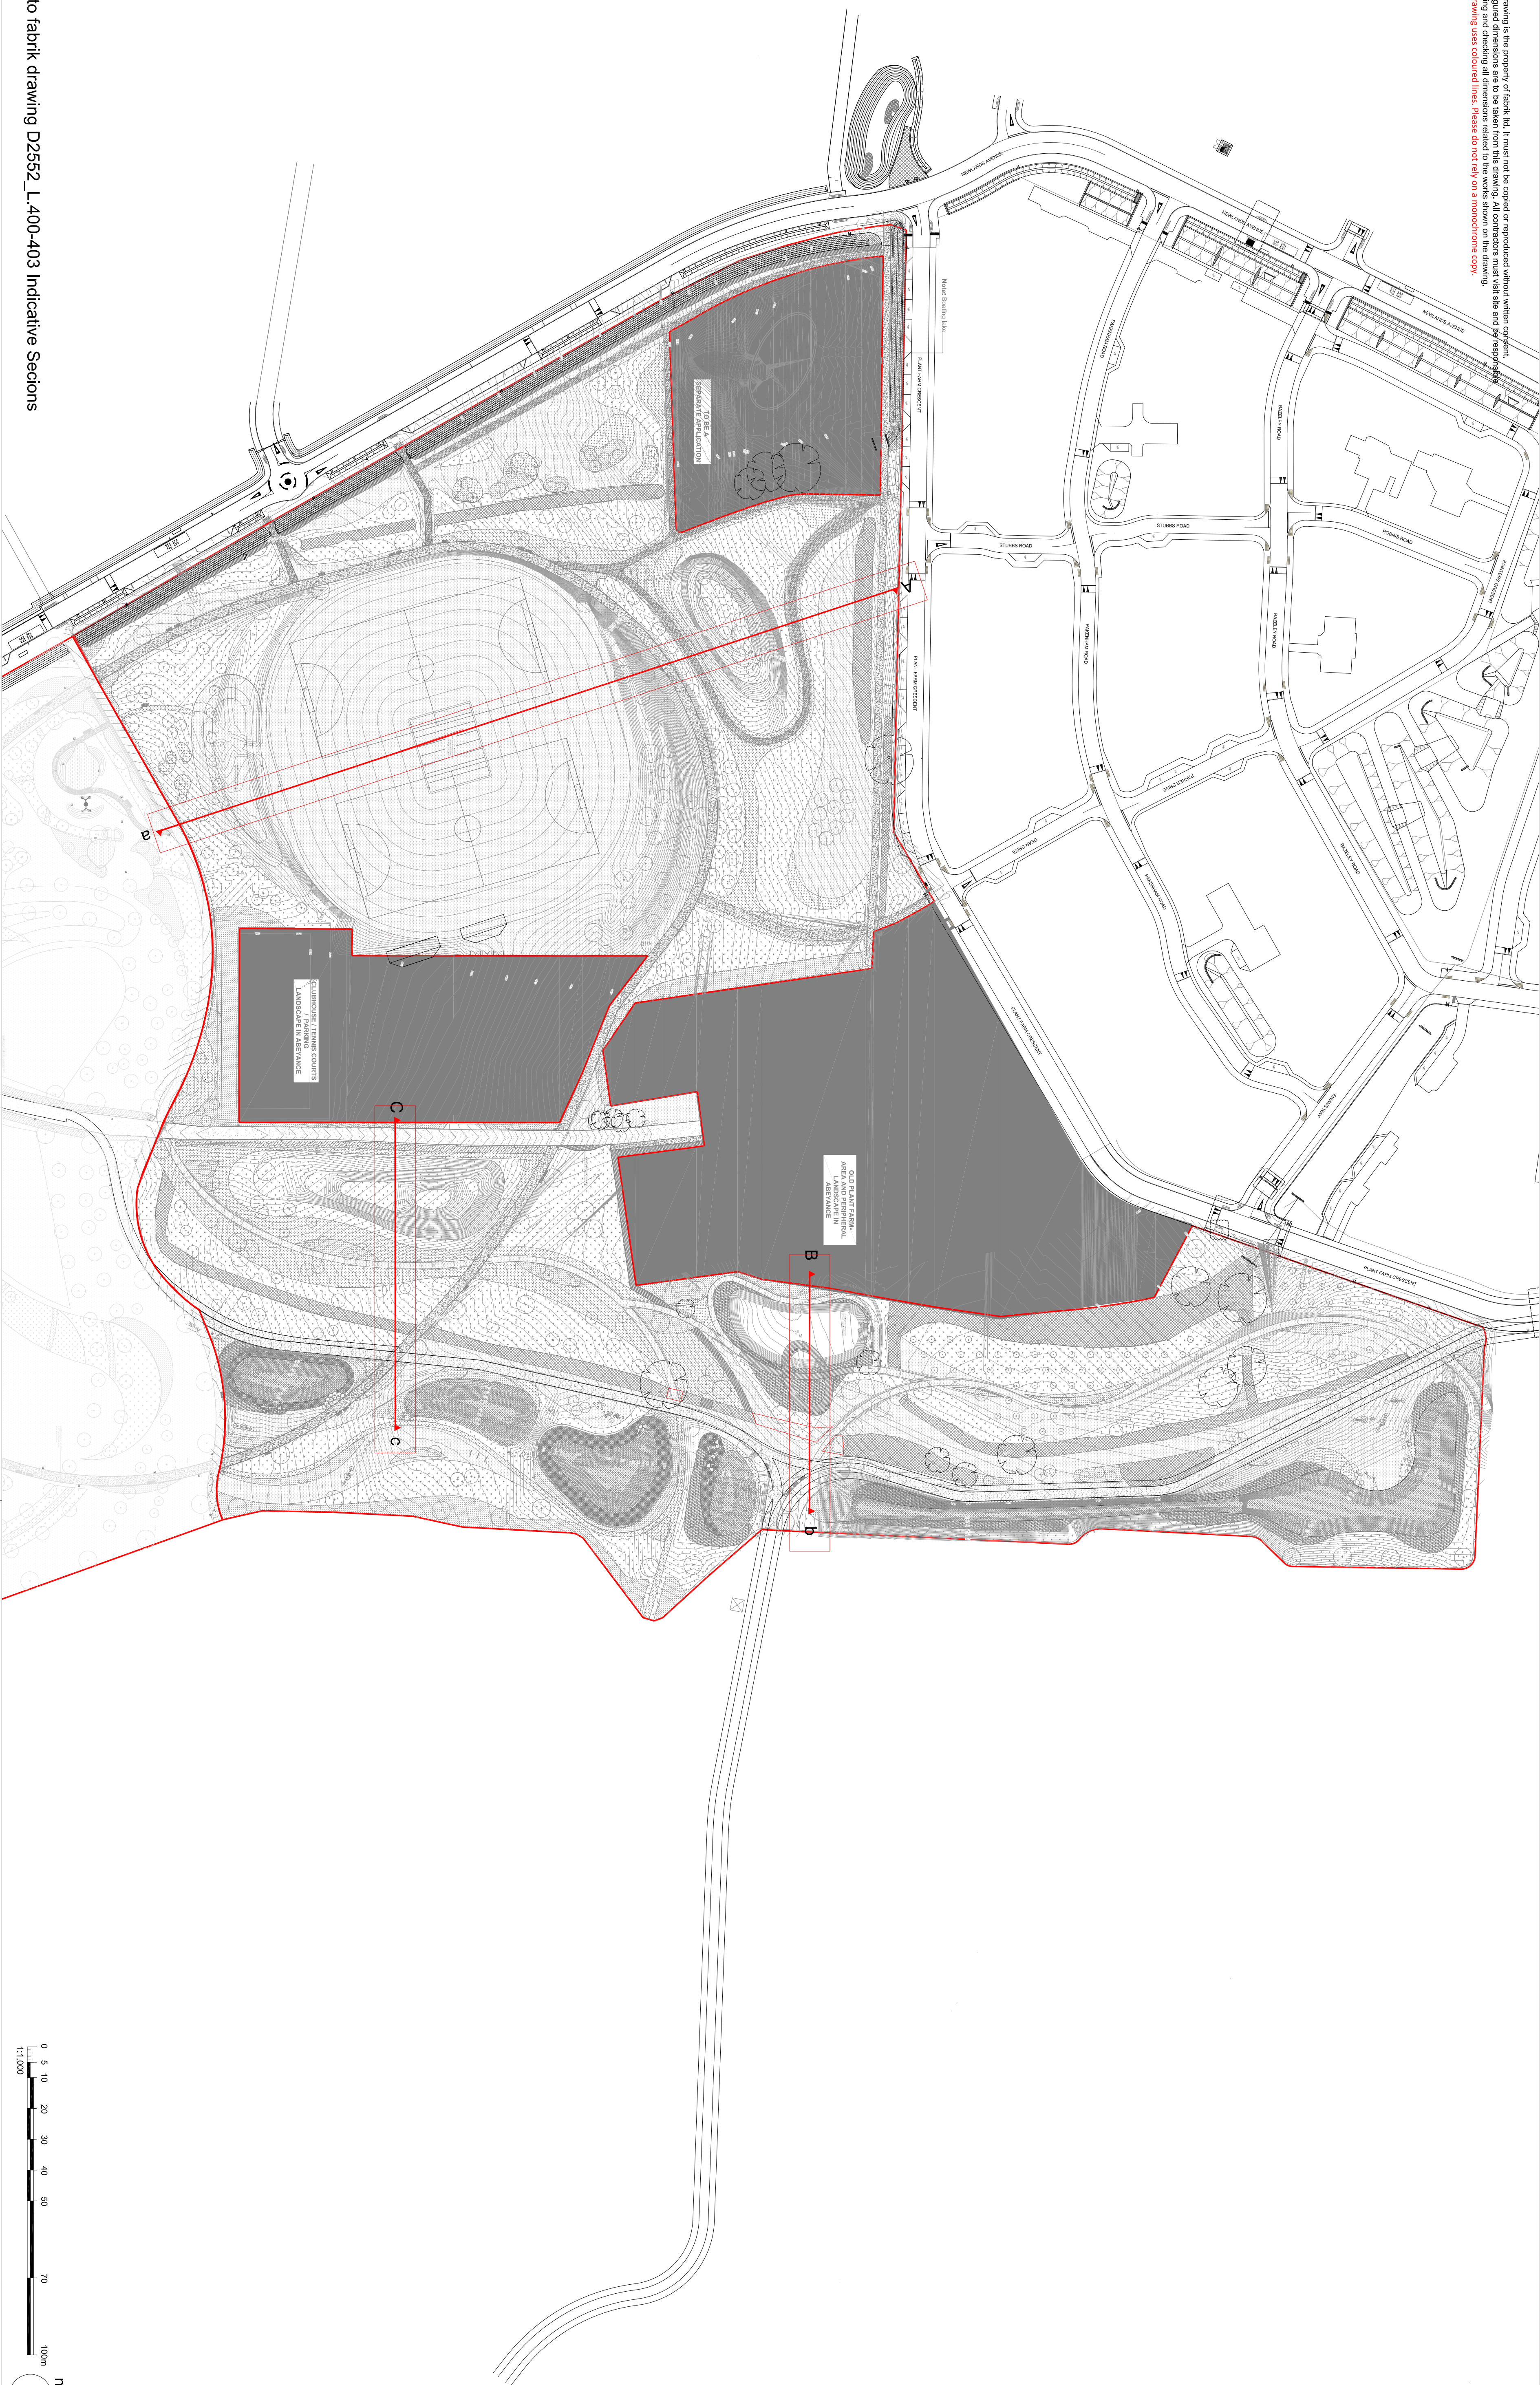

Refer to fabrik drawing D2552_L.400-403 Indicative Sections

fabrik

Lenton House
16 Lenton Street
Alton
Hampshire
GU34 1HG

T : 01420 593250
E : alton@fabrikuk.com
W : www.fabrikuk.com

External References:

- S:\Job Files\2652_Berewood Town Park, Phase B, Waterloo\Drawings\07 fabrik\0
- AutoCAD\Design\2652 Working
- S:\Job Files\2652_Berewood Town Park, Phase B, Waterloo\Drawings\07 fabrik\0
- AutoCAD\Design\2652 working SECTIONS

No.	Date	Reason	Name
01	12-12-18	Drawing updated to reflect revised Engineering levels.	Jr

Project
Town Park, Phase B, Berewood, Waterlooville
for Grainger

Scale	Date	Check
1:1000 @ A1	Jul '18	sg
Drawing No. D2652 L.403		

Drawn	m/z	Revision
01		

☐	Preliminary	☐	Issued for Design/Information
☒	Issued for Planning Approval	☐	Issued for Tender
☐	Issued for Construction	☐	As Built

Drawing sheet size - A1

Copyright Reserved ©

Copyright Reserved ©