


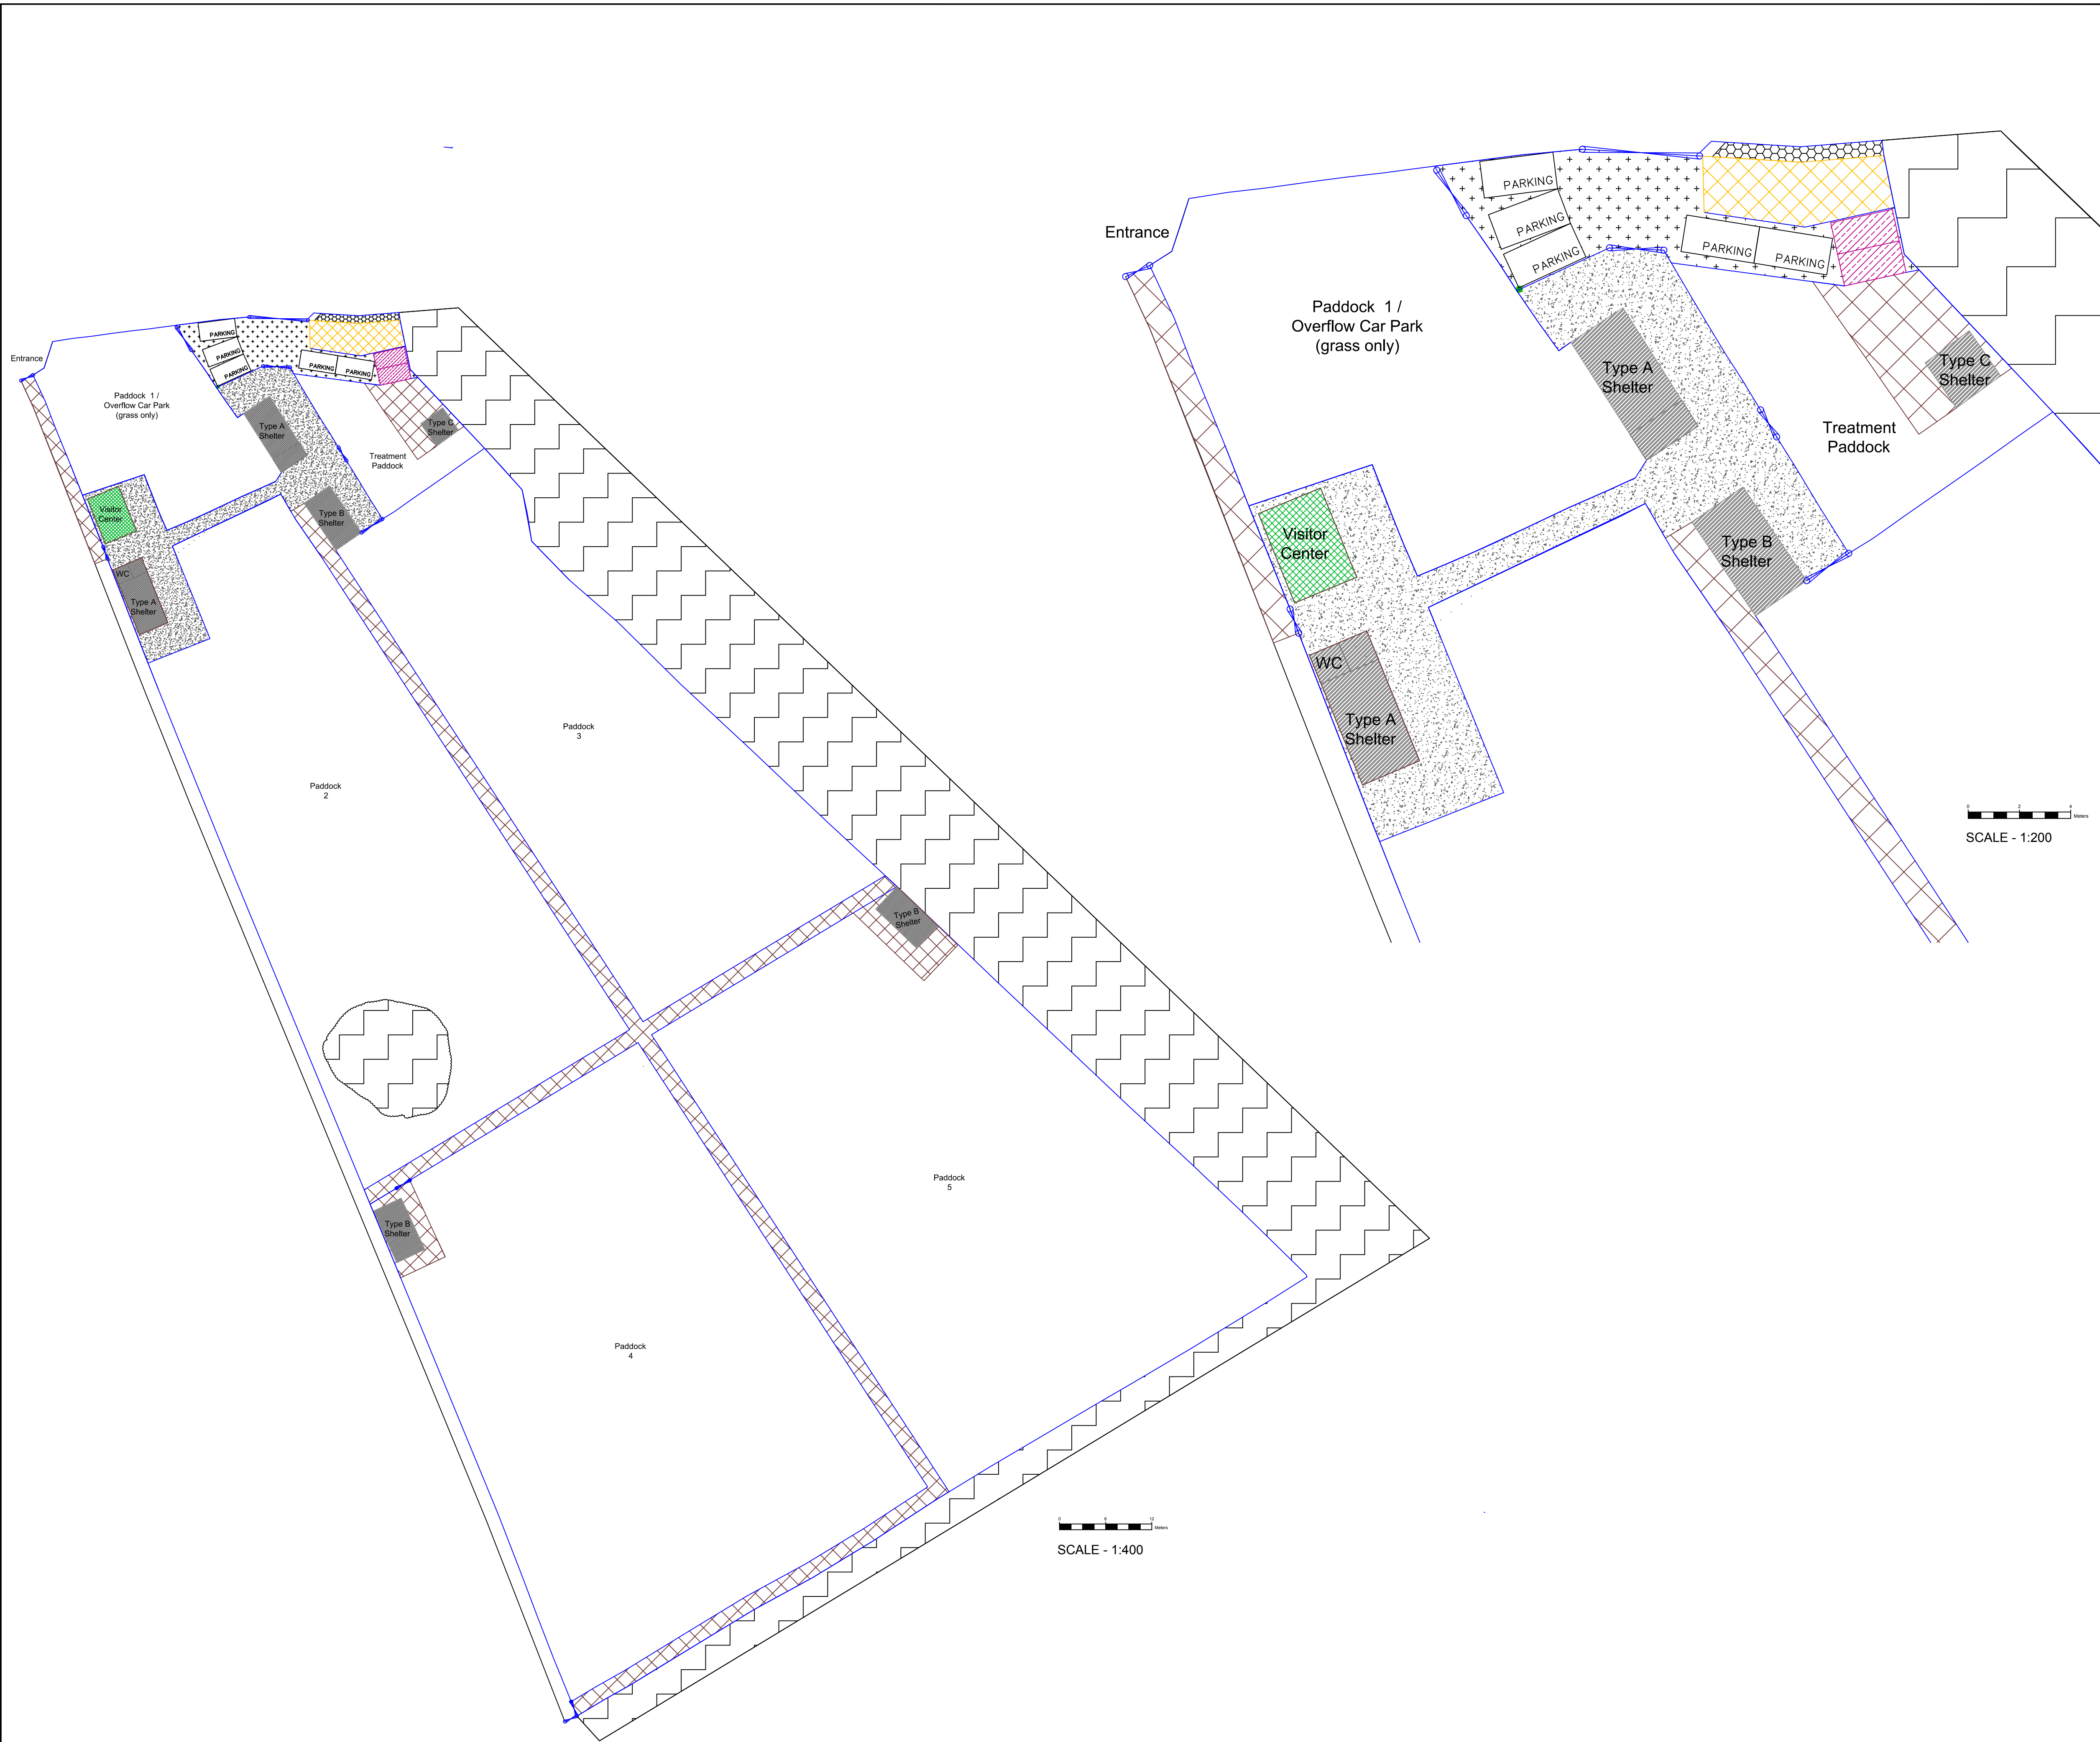

Key:

- Animal Shelter
- Storage Container
- Animal Waste Heap
- Hard Standing [Concrete]
- Hard Standing [Type 1]
- Fence
- Gate
- Visitor Facilities
- Parking Area [Type 1]
- Existing Tree / Hedge
- New Hedge Screening

CLIENT
HAYLING ISLAND DONKEY
SANCTUARY

PROJECT
HAYLING ISLAND DONKEY
SANCTUARY
VISITOR CENTRE

TITLE
PROPOSED SITE LAYOUT

DRAWN	MARC BRYAN	APPROVED	PAUL HUNT
DATE	05.12.2018	SCALE	VARIES
DRAWING No.	HIDS_2018_002		REVISION F