




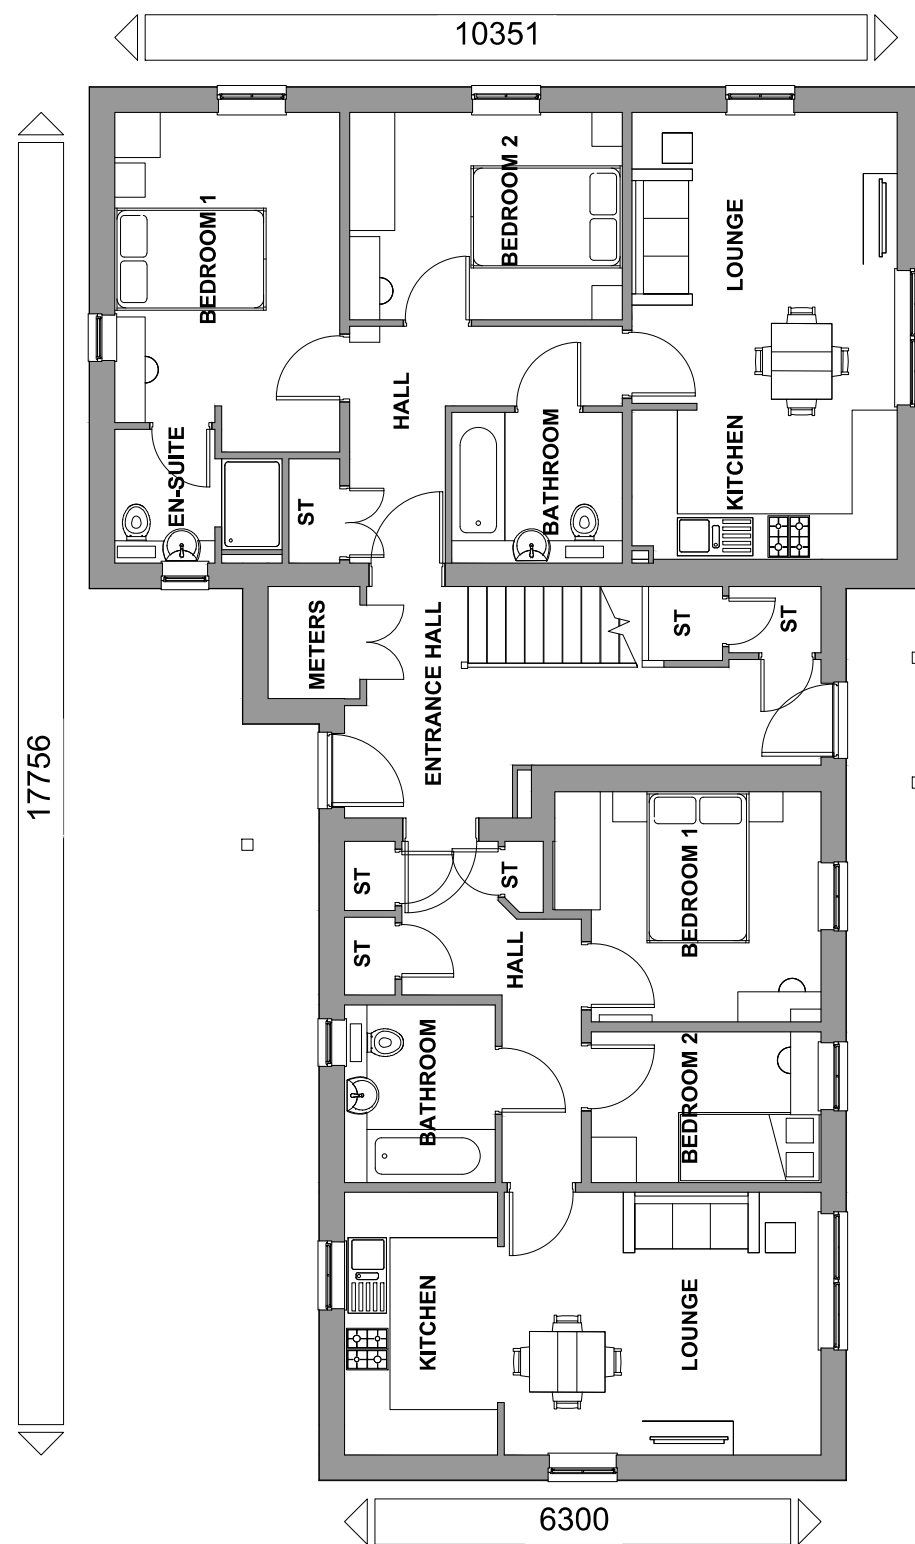

GROUND FLOOR PLAN

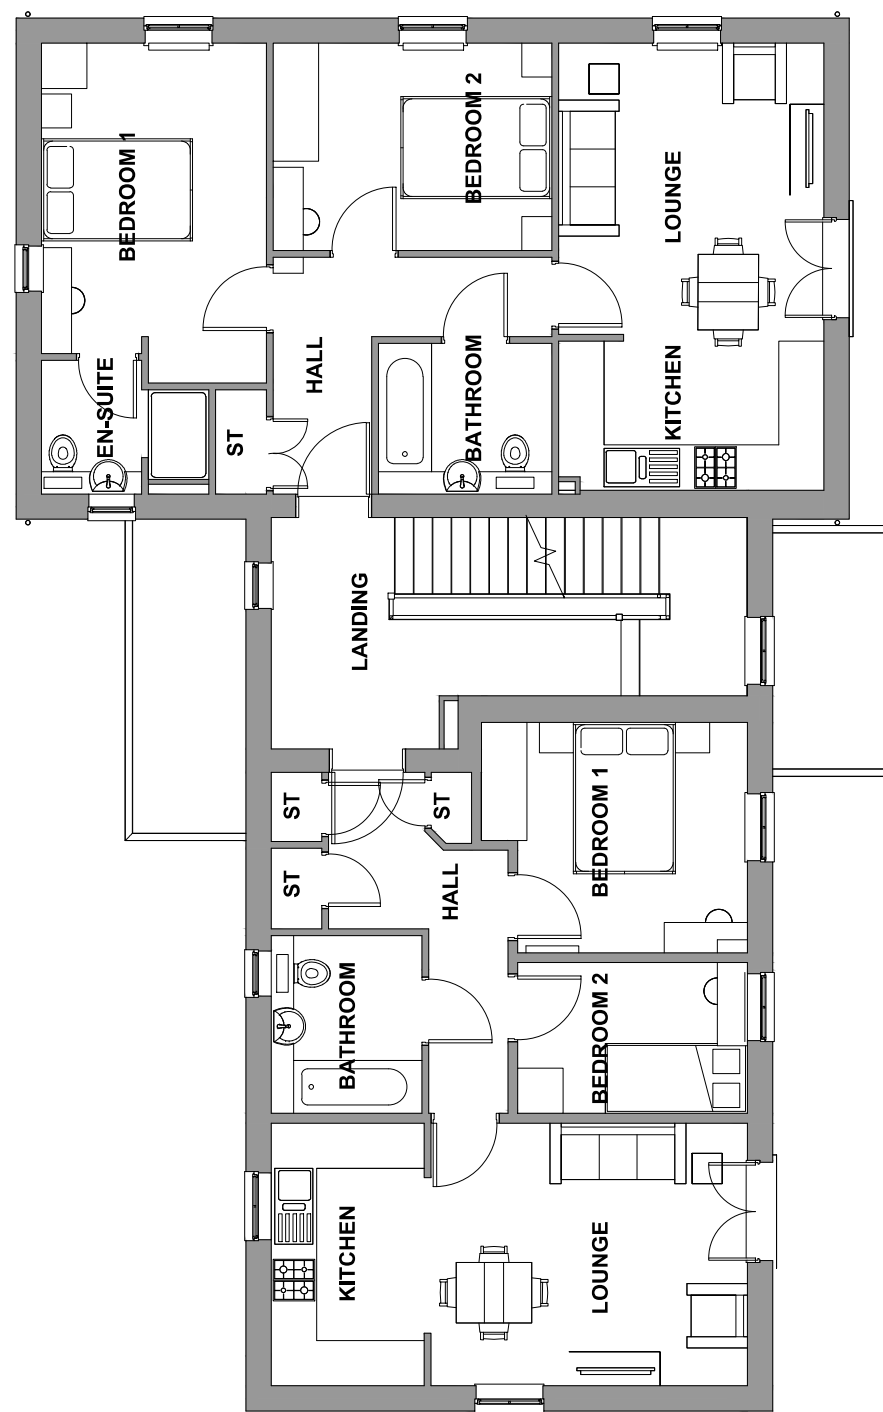

FIRST FLOOR PLAN

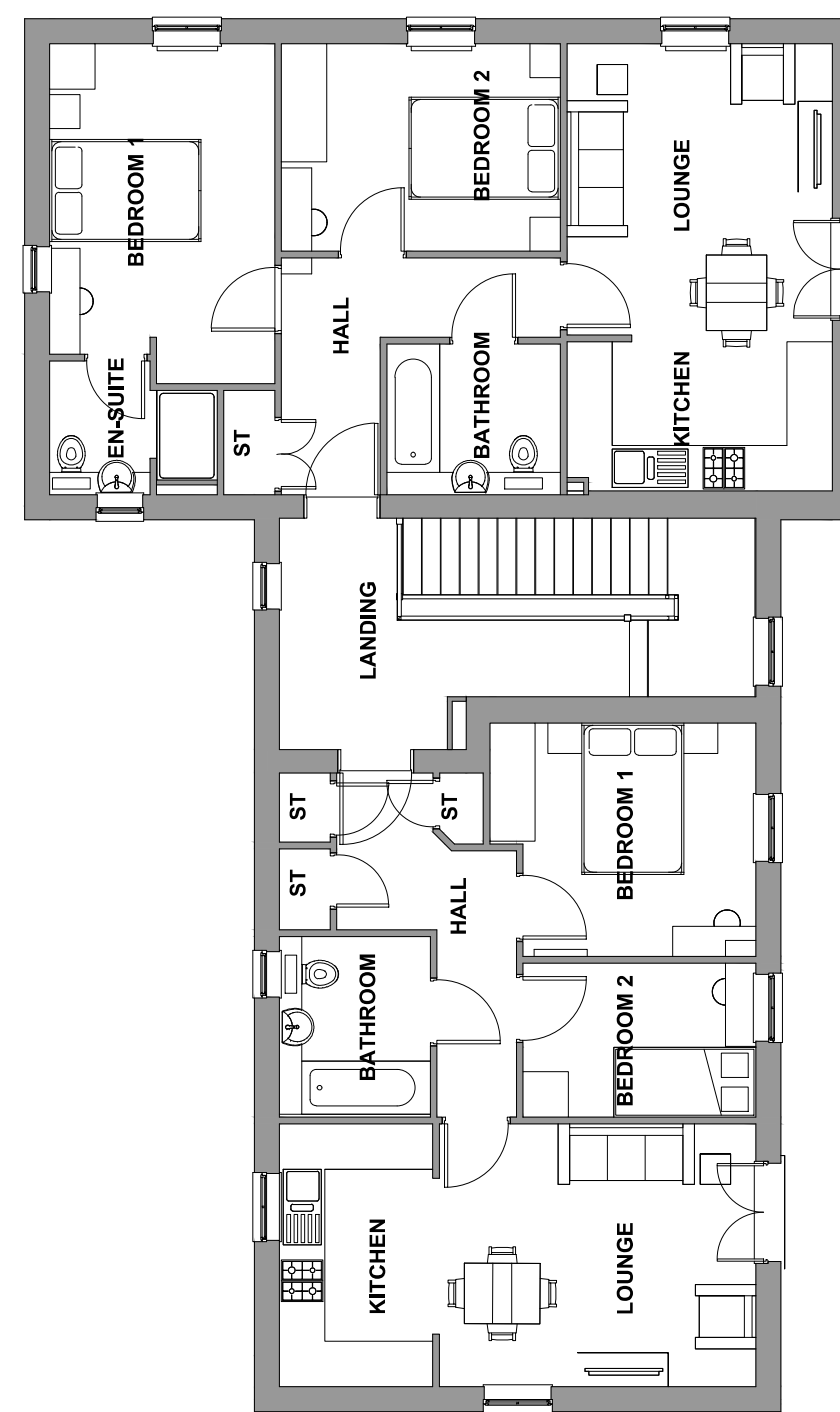

SECOND FLOOR PLAN

PLOT NUMBERS:  
AS: 208, 209, 210, 211, 212, 213  
OPP: 124, 125, 126, 127, 128, 129

NOTE: ALL FLUES, METERS & EXTRACT  
POSITIONS TO BE CONFIRMED.

SOLAR PANELS TYPE, SIZE & ORIENTATION  
TO BE AGREED. PLOT SPECIFIC

AMBERSHAM MALDON  
AMBERSHAM BEDROOM ALLOCATION 2B/3P  
MALDON BEDROOM ALLOCATION 2B/4P  
3 STOREY  
AMBERSHAM FLOOR AREA: 584sqft/54.3m<sup>2</sup> (GIFA)  
MALDON FLOOR AREA: 676sqft/62.8m<sup>2</sup> (GIFA)

