


- GENERAL NOTES:
1. This drawing is to be read in conjunction with all relevant architects, structural engineers, mechanical & electrical engineers and specialists drawings / specifications.
 2. Any discrepancies in dimensions or details between the various drawings should be reported immediately.
 3. All dimensions are in millimetres and all levels are in metres.
 4. Do not scale from this drawing, if in doubt ASK

Rev.	Description	Date	Dm	Ch'd
A	First Issue	23.02.18	SLS	SLS


1. WINDOW HEAD DETAIL / SECOND FLOOR - RETAIL 1

scale 1:5

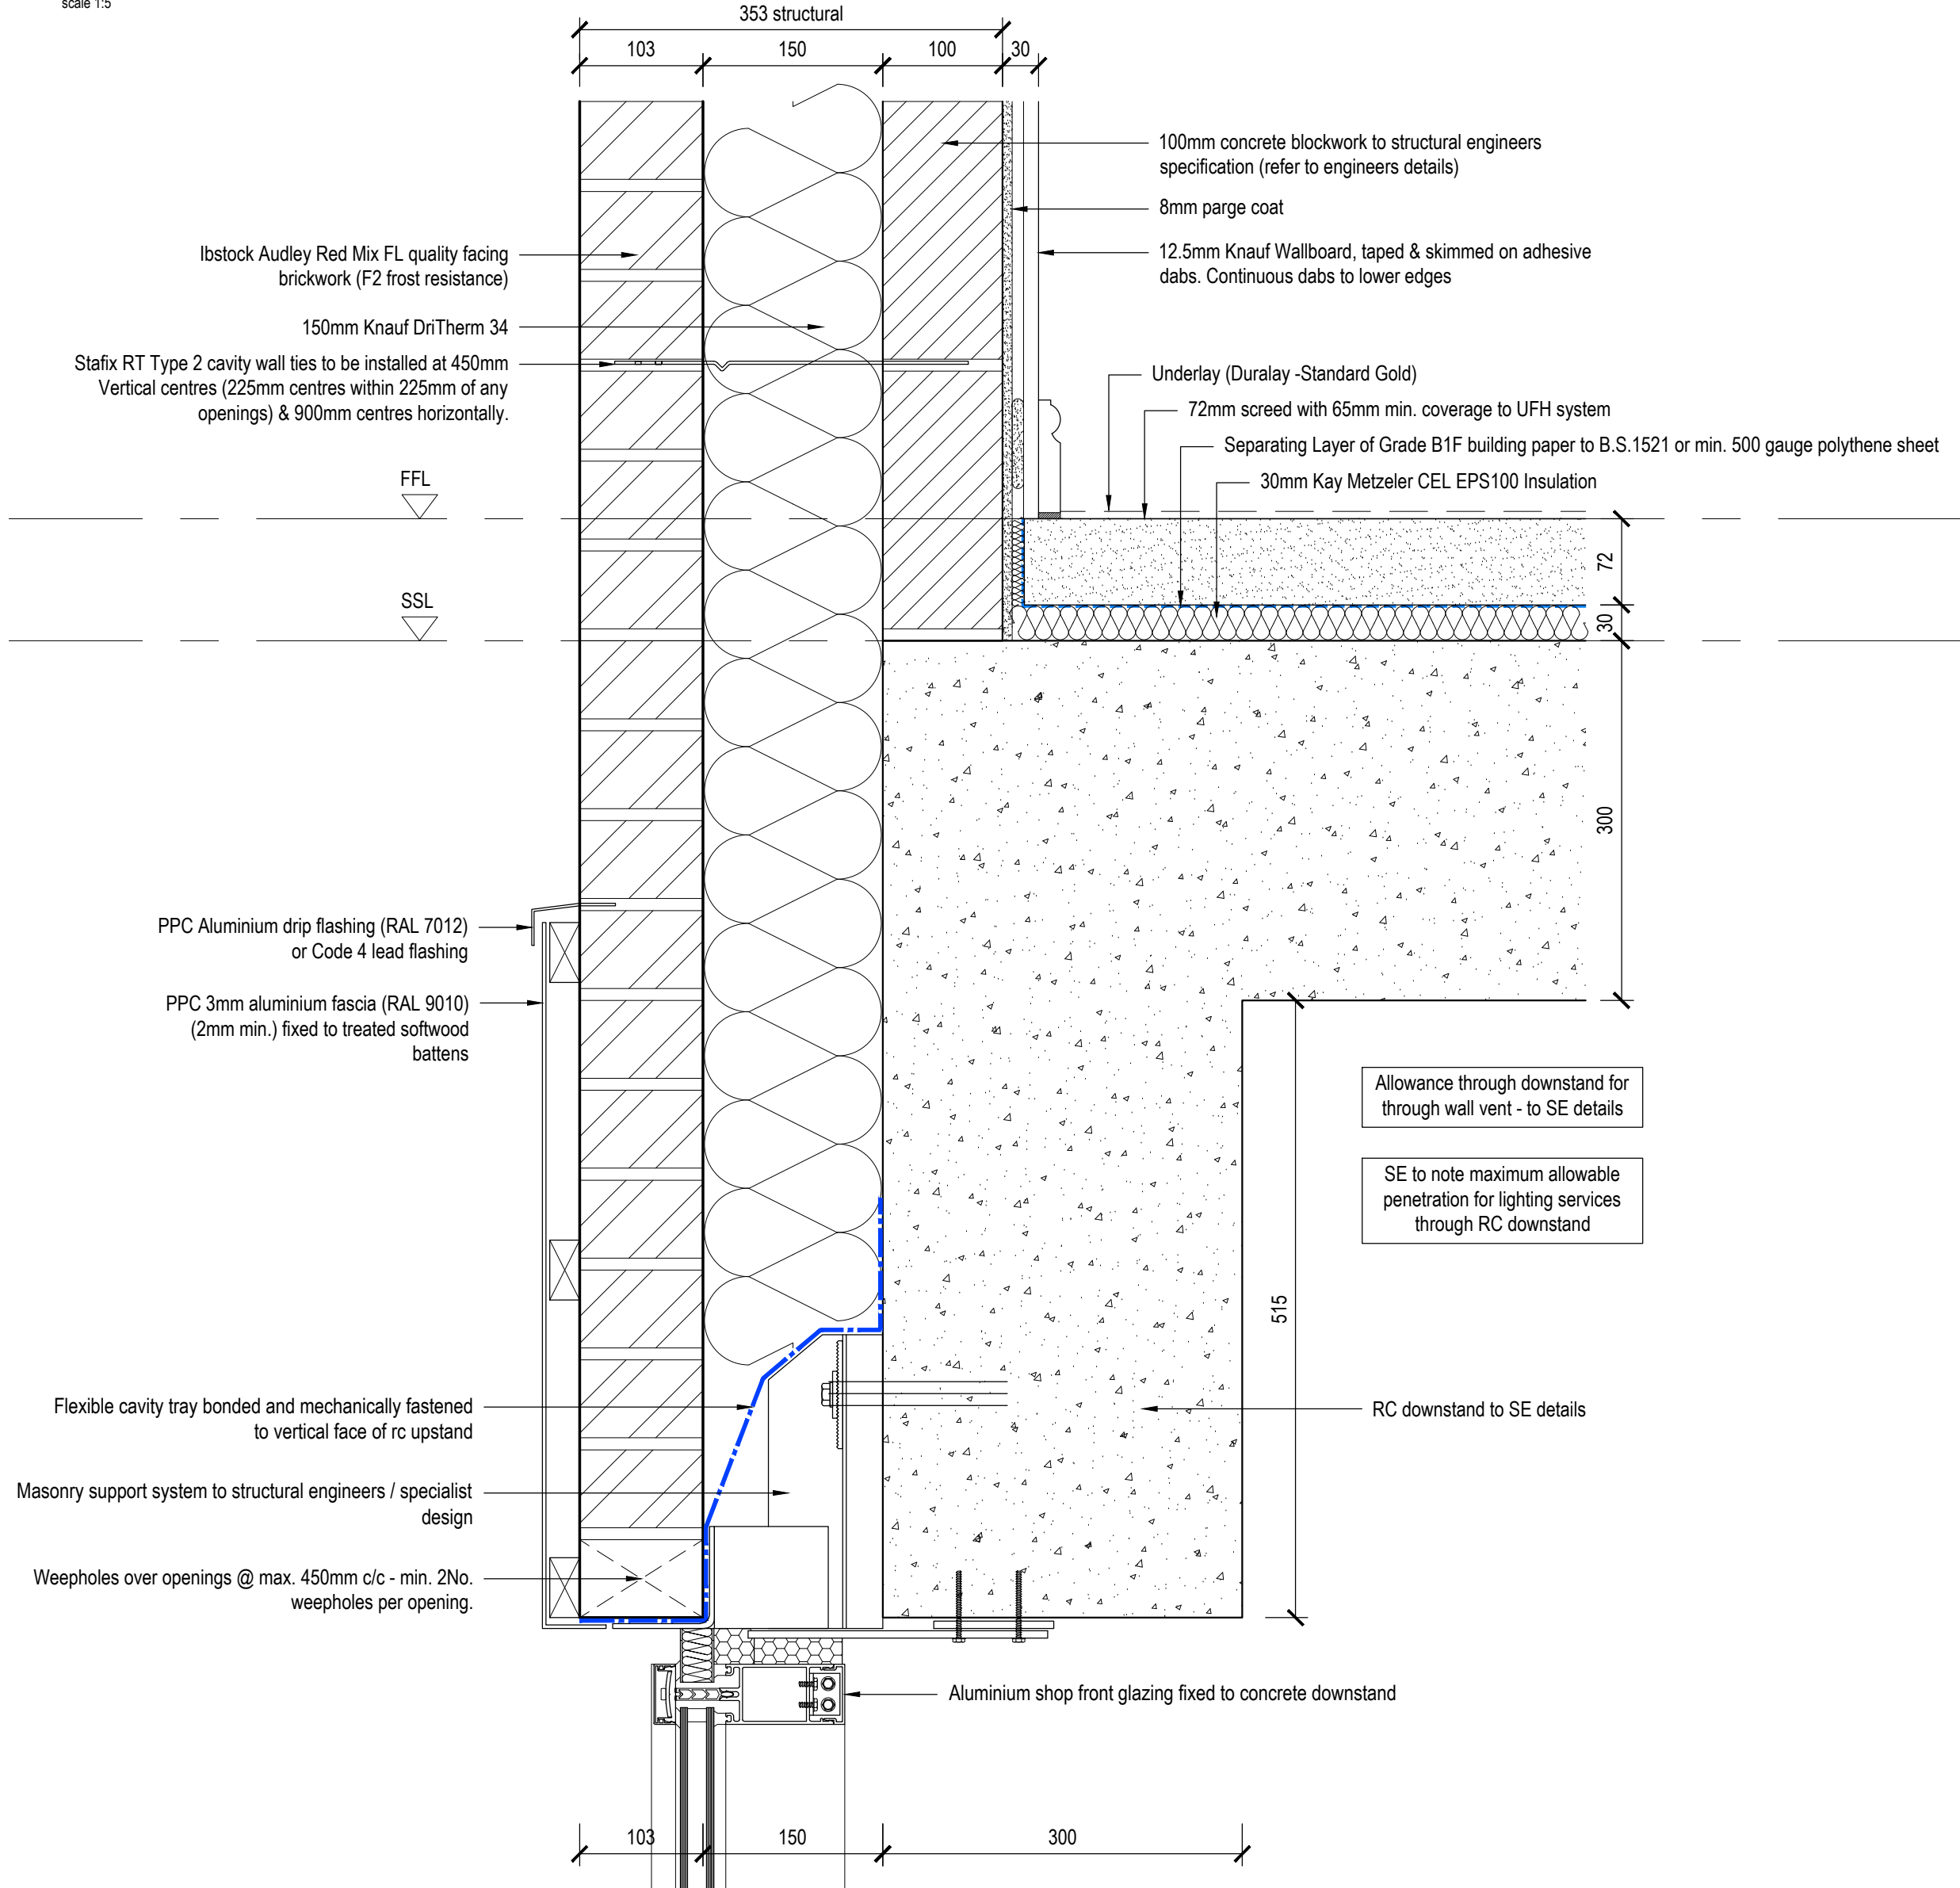

2. WINDOW HEAD DETAIL / SECOND FLOOR - RETAIL 2

scale 1:5

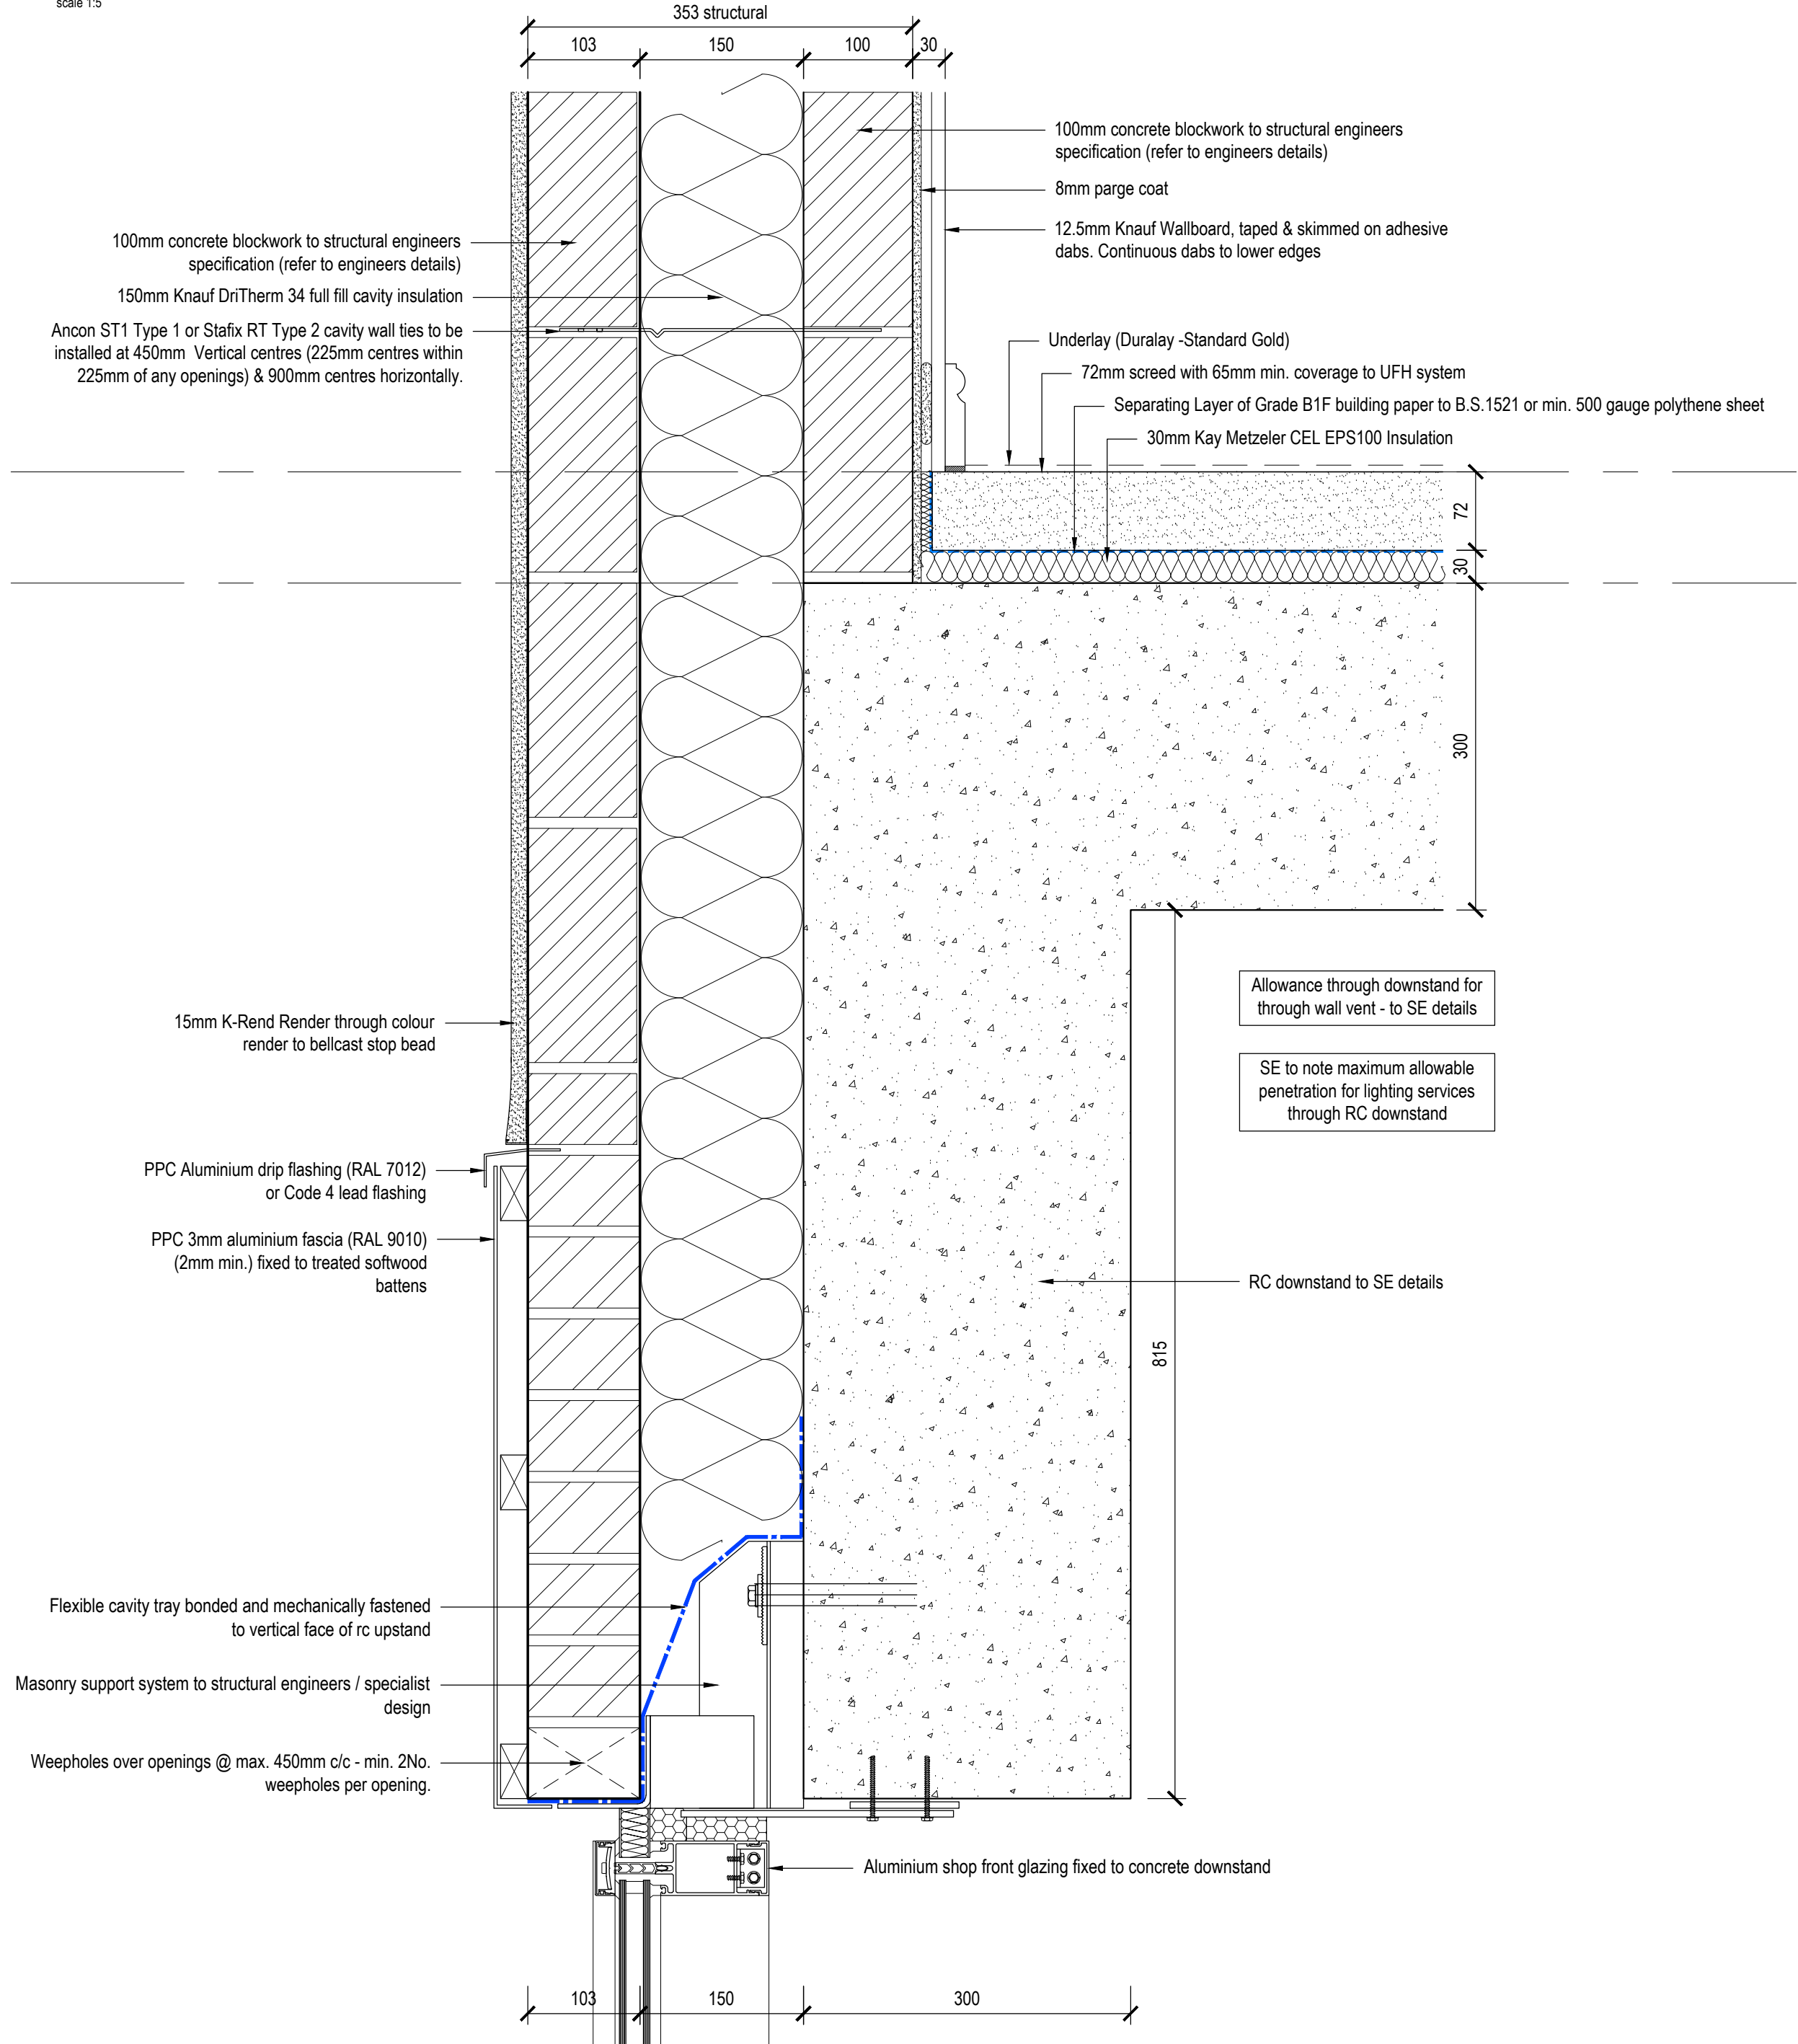


McCarthy & Stone
Later Life. Greater Life

 **kenn scaddan**
associates
architects

CONCEPT HOUSE, 35 KINGSTON CRESCENT, NORTH END, PORTSMOUTH, HAMPSHIRE, PO2 8AA
T - 023 9267 3618 F - 023 9267 9819 www.kscaddan.co.uk info@kscaddan.co.uk

PROJECT
38-44 LONDON ROAD, PURBROOK

DRAWING TITLE
Super-Structure Details - Sheet 1

Date	Drawn by	Scale		Rev.
Feb 2018	SLS	1:5	A1	A

Drawing No.
SO-2168-05-AC-053
architecture planning design project management