
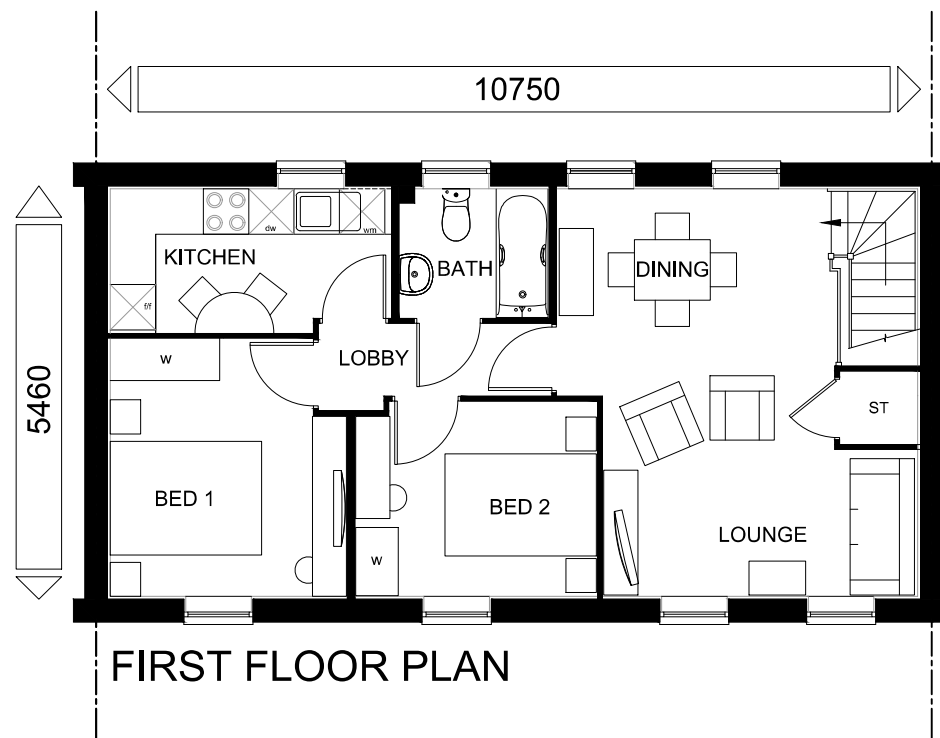
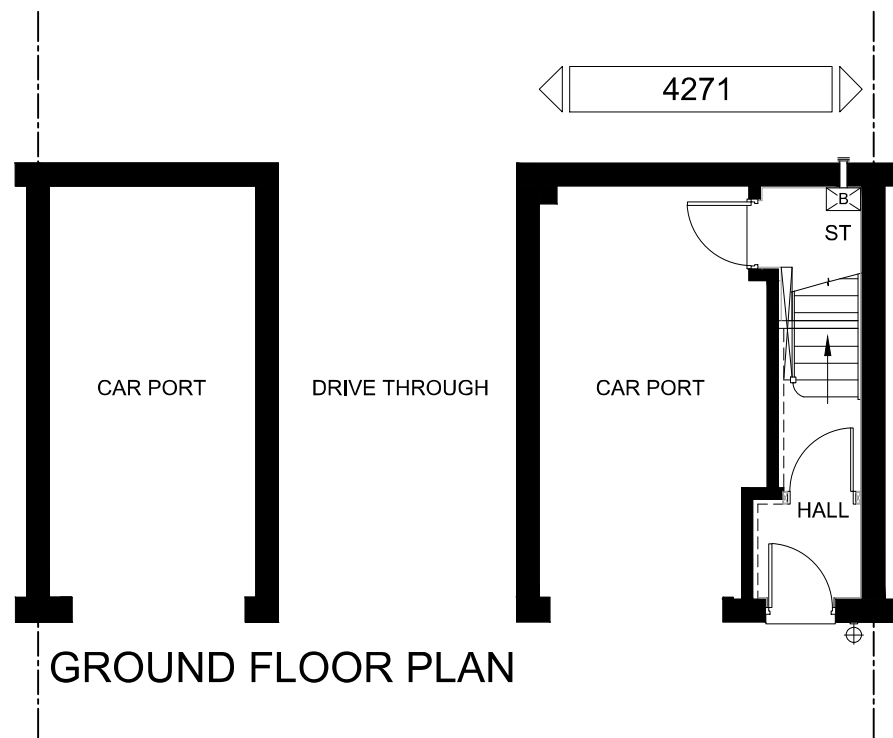


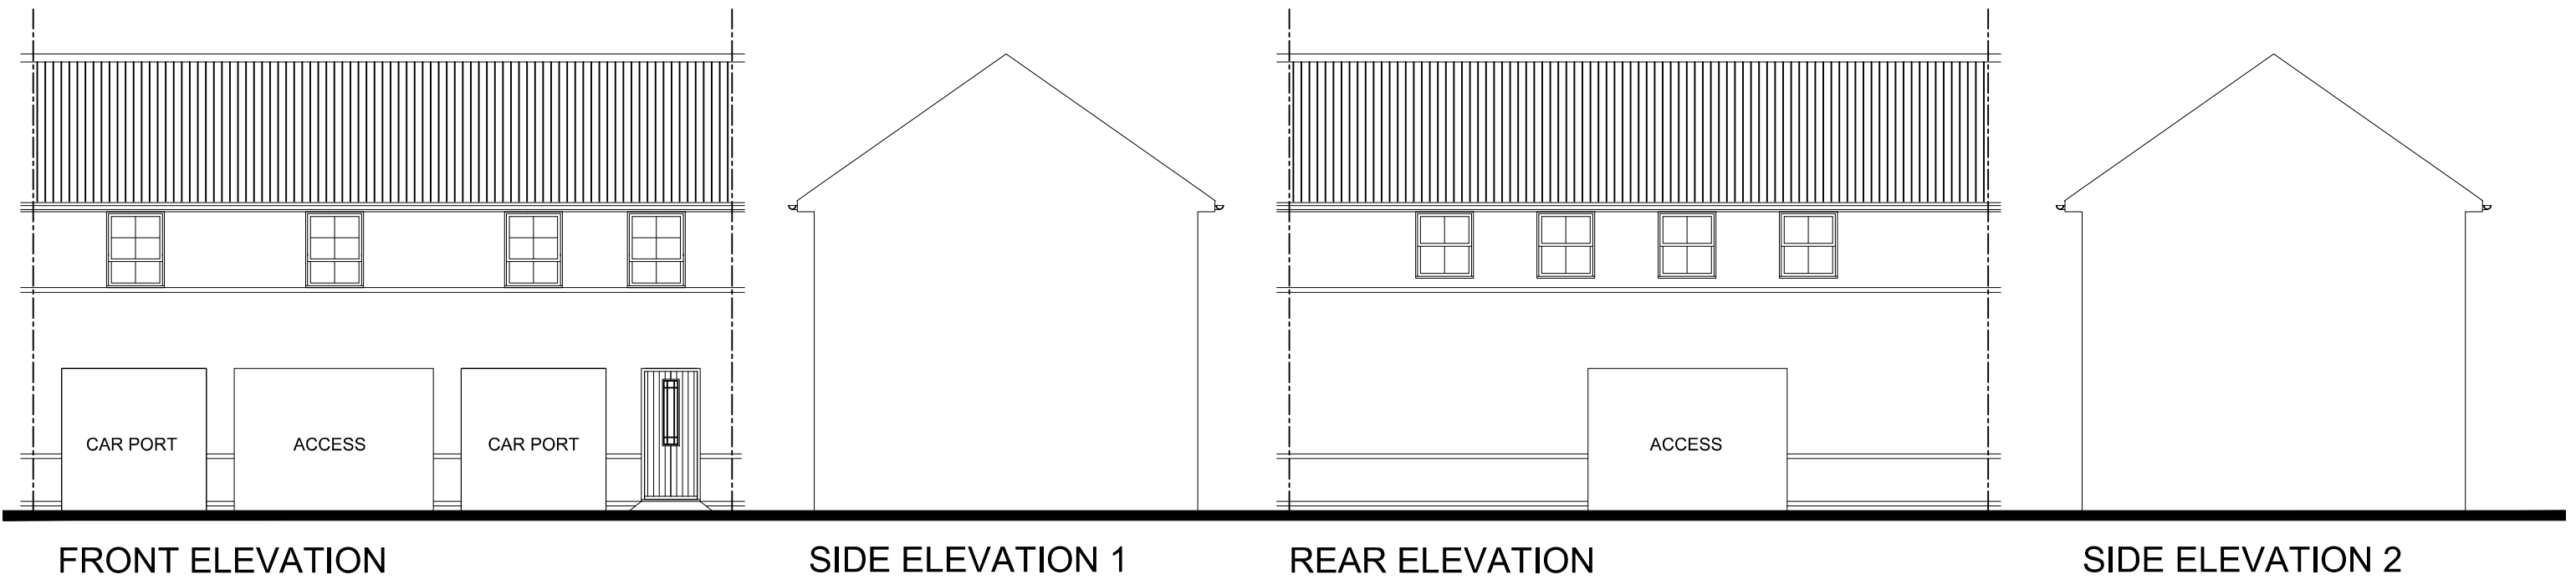

PLOT NUMBERS:
AS: 62
OPP:

NOTE: ALL FLUES, METERS & EXTRACT
POSITIONS TO BE CONFIRMED.

SOLAR PANELS TYPE, SIZE & ORIENTATION
TO BE AGREED. PLOT SPECIFIC

TYPE 72
BEDROOM ALLOCATION 2B/4P
2 STOREY
FLOOR AREA: 704sqft/65.4m² (GIFA)



TYPE 72 - PLANS & ELEVATIONS 1:100 @ A3