


NOTES:

This drawing has been prepared for the purpose of Planning and/or Building Regulations approval only, and is not to be used for any other purpose.


All dimensions to be checked on site and any discrepancy notified to The Martin Ralph Group. Written dimensions are to be used in preference to scaled dimensions.

This drawing is the property of The Martin Ralph Group and must not be reproduced, in part or whole, or deviated from, without their permission.

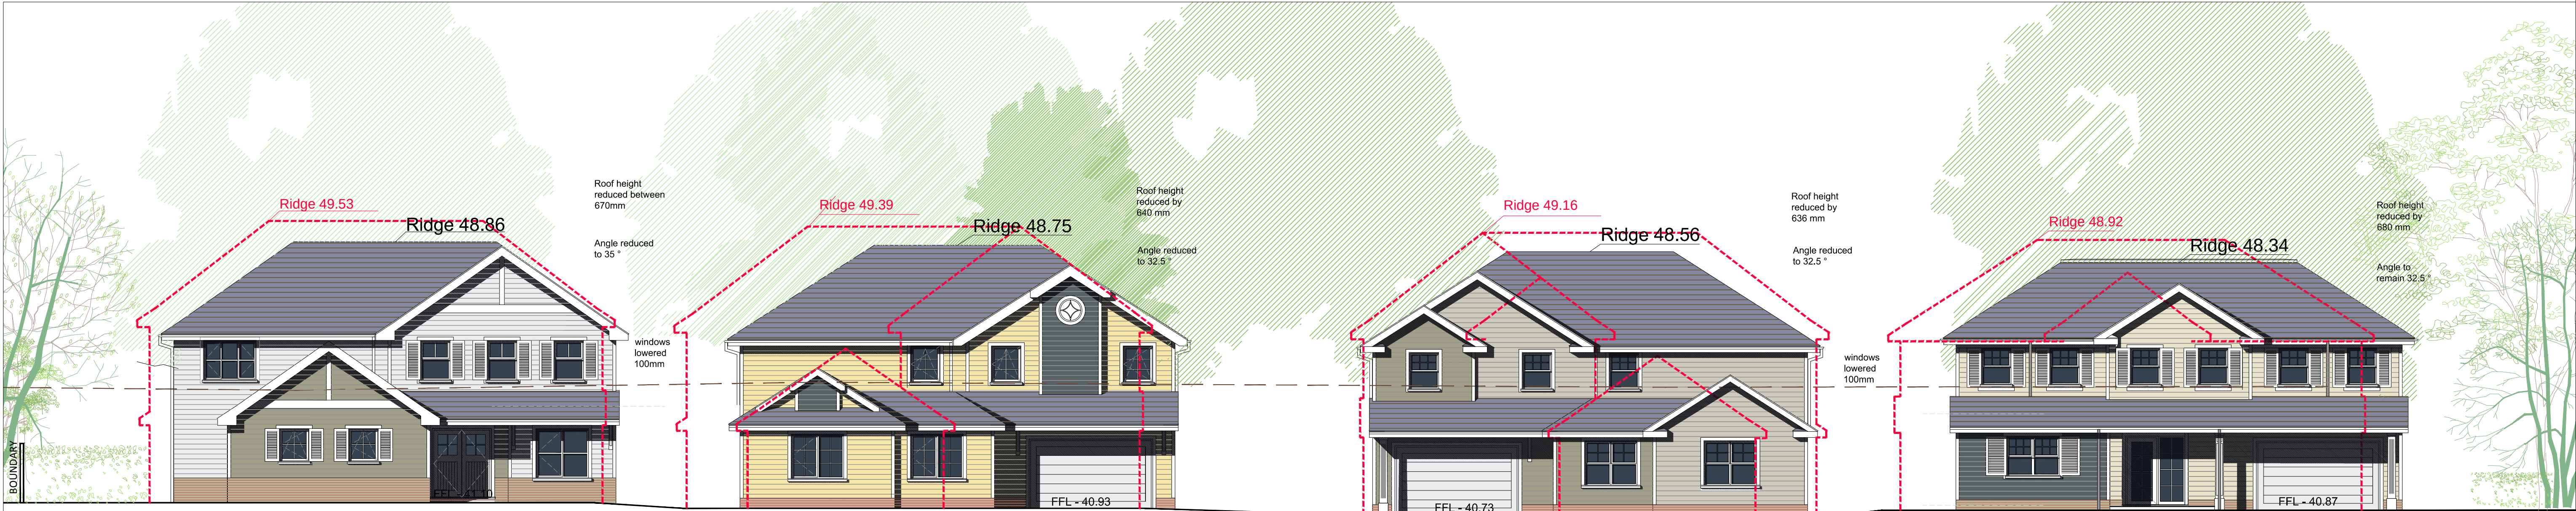

STREET ELEVATION WITHIN PLOT

1:100

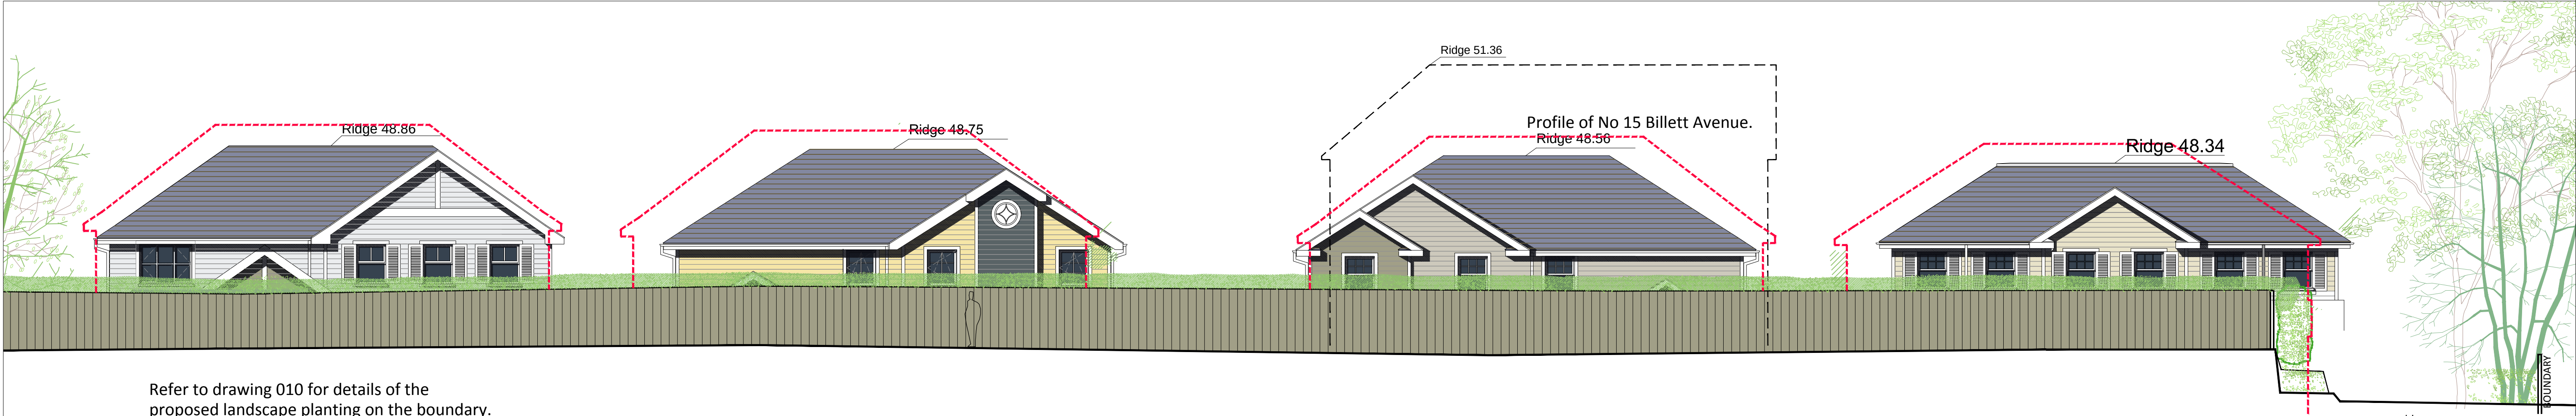

CROSS SECTION FROM 15 BILLETT AVENUE

1:100

LAND ADJ TO 15 BILLETT AVENUE

AMENDMENTS		DATE	DRAWING TITLE	
			PROPOSED STREET AND SITE ELEVATIONS.	
E	UPDATED PLANNING	15.08.18		
D	Planning Application Issue	23.01.18	DATE	
C	street view updated	07.11.17	OCTOBER 2017	
B	street view updated	02.11.17	SCALE	
A	street view updated	27.10.17	1:100 @ A1 1:200 @ A3	
CLIENT			DRAWING No.	REVISION
PETER ERNEST HOMES LTD			16A_071 020	E
PROJECT			MARTIN RALPH	
RESIDENTIAL DEVELOPMENT			ARCHITECTS	
Land Adj to			CHARTERED ARCHITECTS	
15 BILLETT AVENUE,			SURVEYORS & ENGINEERS	
WATERLOOVILLE			Chartered Practice	
			Part of THE MARTIN RALPH GROUP	
			11 Dragoon House Hussar Court Brambles Business Park Portsmouth Hampshire PO7 7SF	
			www.martinralph.co.uk info@martinralph.co.uk	
			T. 023 9225 7711 F. 023 9225 7712	