


NOTES

1. This drawing is to be read in conjunction with all relevant Engineers and Architects drawings, and the Specification.
2. All dimensions are in millimetres unless noted otherwise. All levels are in Metres Above an arbitrary datum and not to Ordnance Datum.

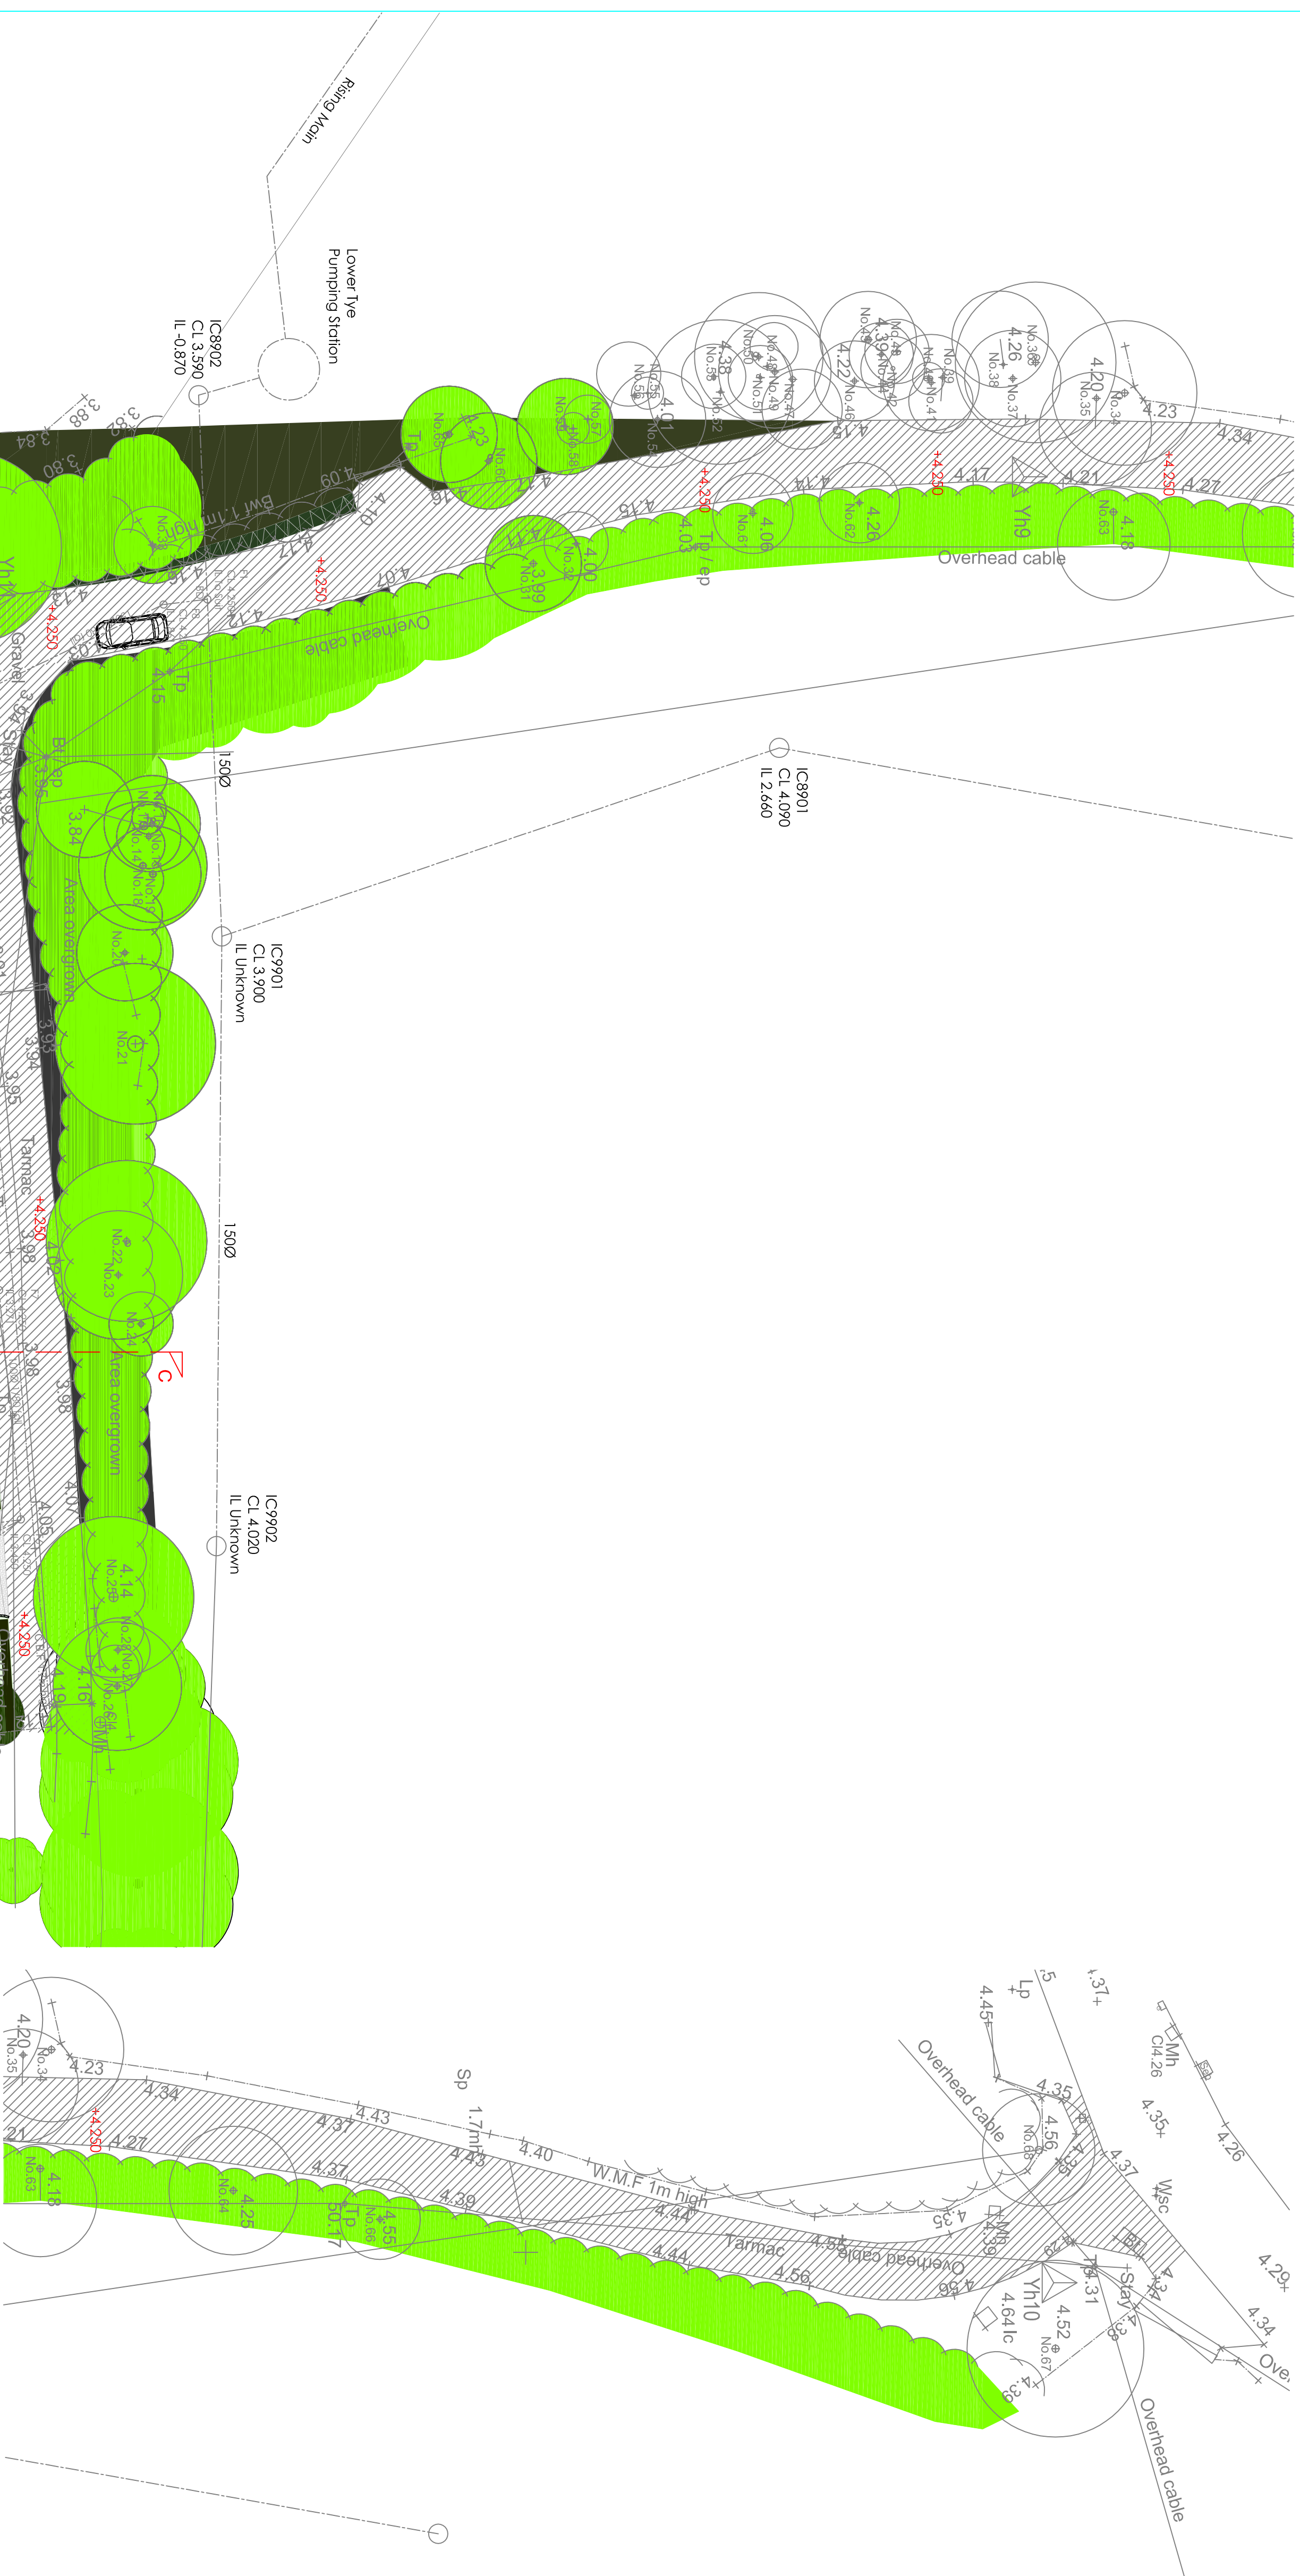

171017	EG	SECTION LINES ADDED		P2
Date	By	Revision	QA'd	Chk'd Ref



Alpine Homes Ltd.

Project Yachthaven Site
Copse Lane, Hayling Island

External Works General Arrangement
Drawing 1 of 2

DO NOT SCALE THIS DRAWING