



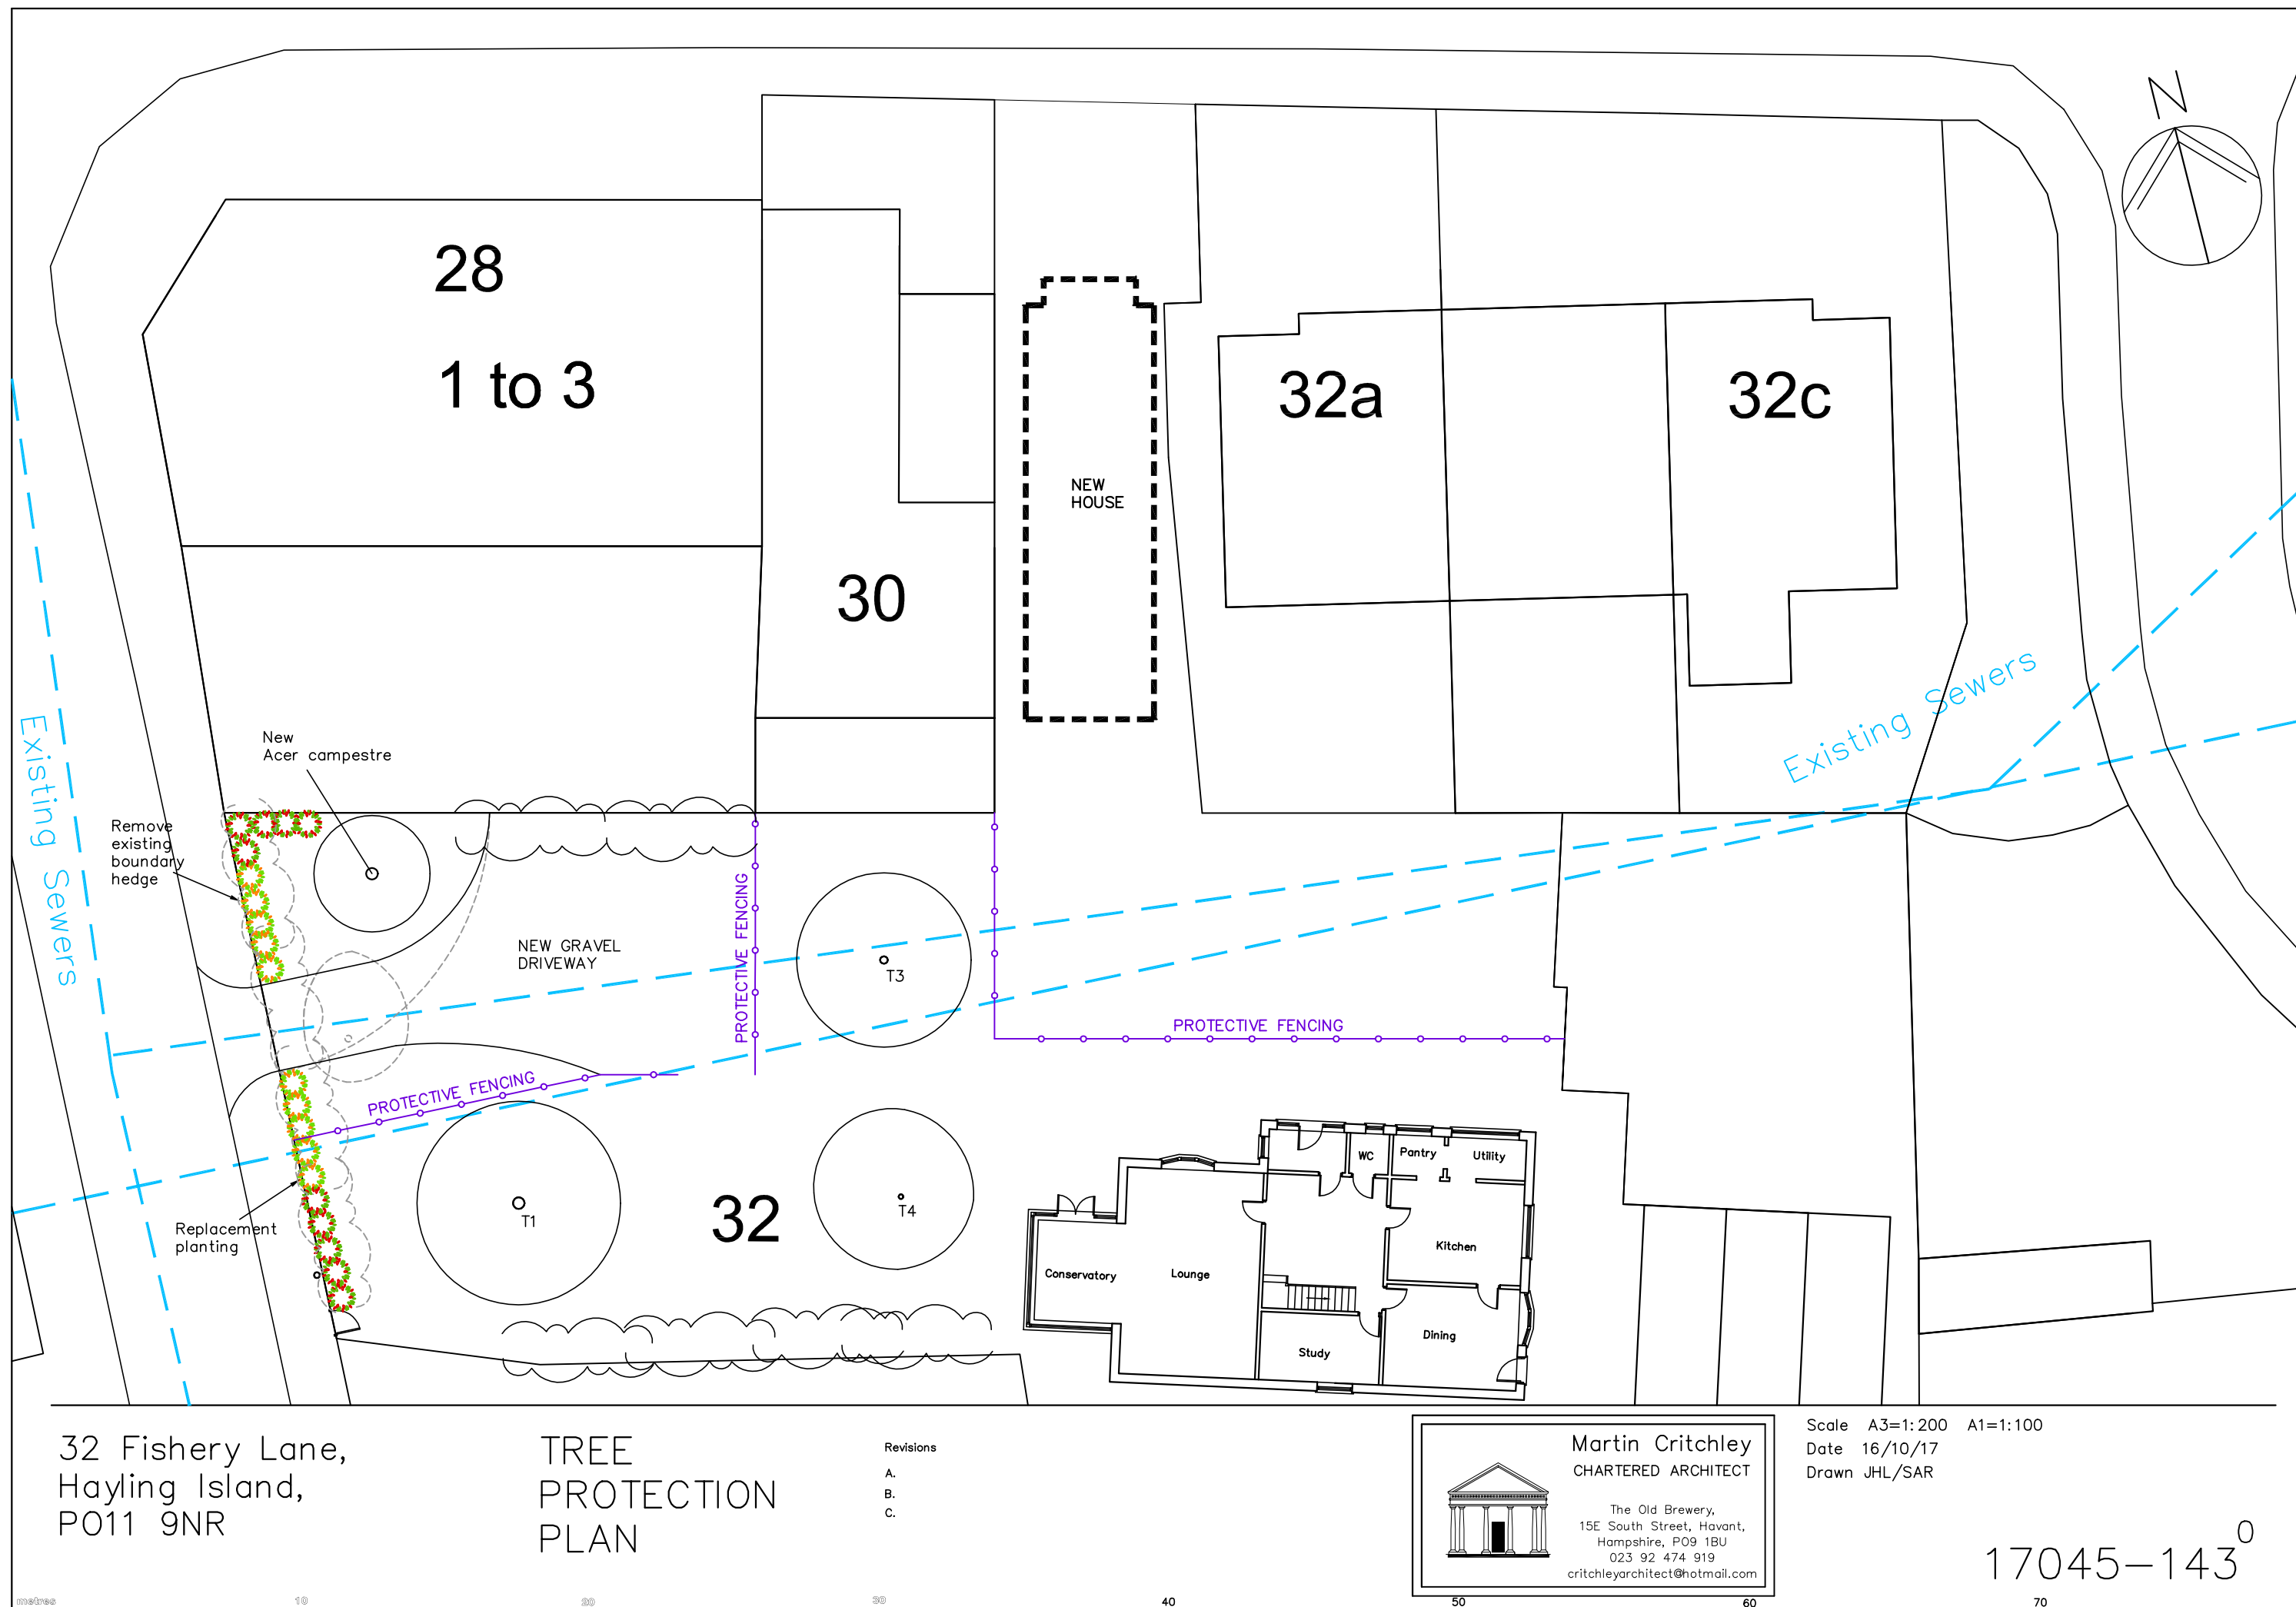

32 Fishery Lane,
Hayling Island,
PO11 9NR

TREE PROTECTION PLAN

- Revisions
- A.
 - B.
 - C.

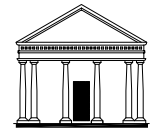

Martin Critchley
CHARTERED ARCHITECT

The Old Brewery,
15E South Street, Havant,
Hampshire, PO9 1BU
023 92 474 919
critchleyarchitect@hotmail.com

Scale A3=1:200 A1=1:100
Date 16/10/17
Drawn JHL/SAR

17045-143⁰