


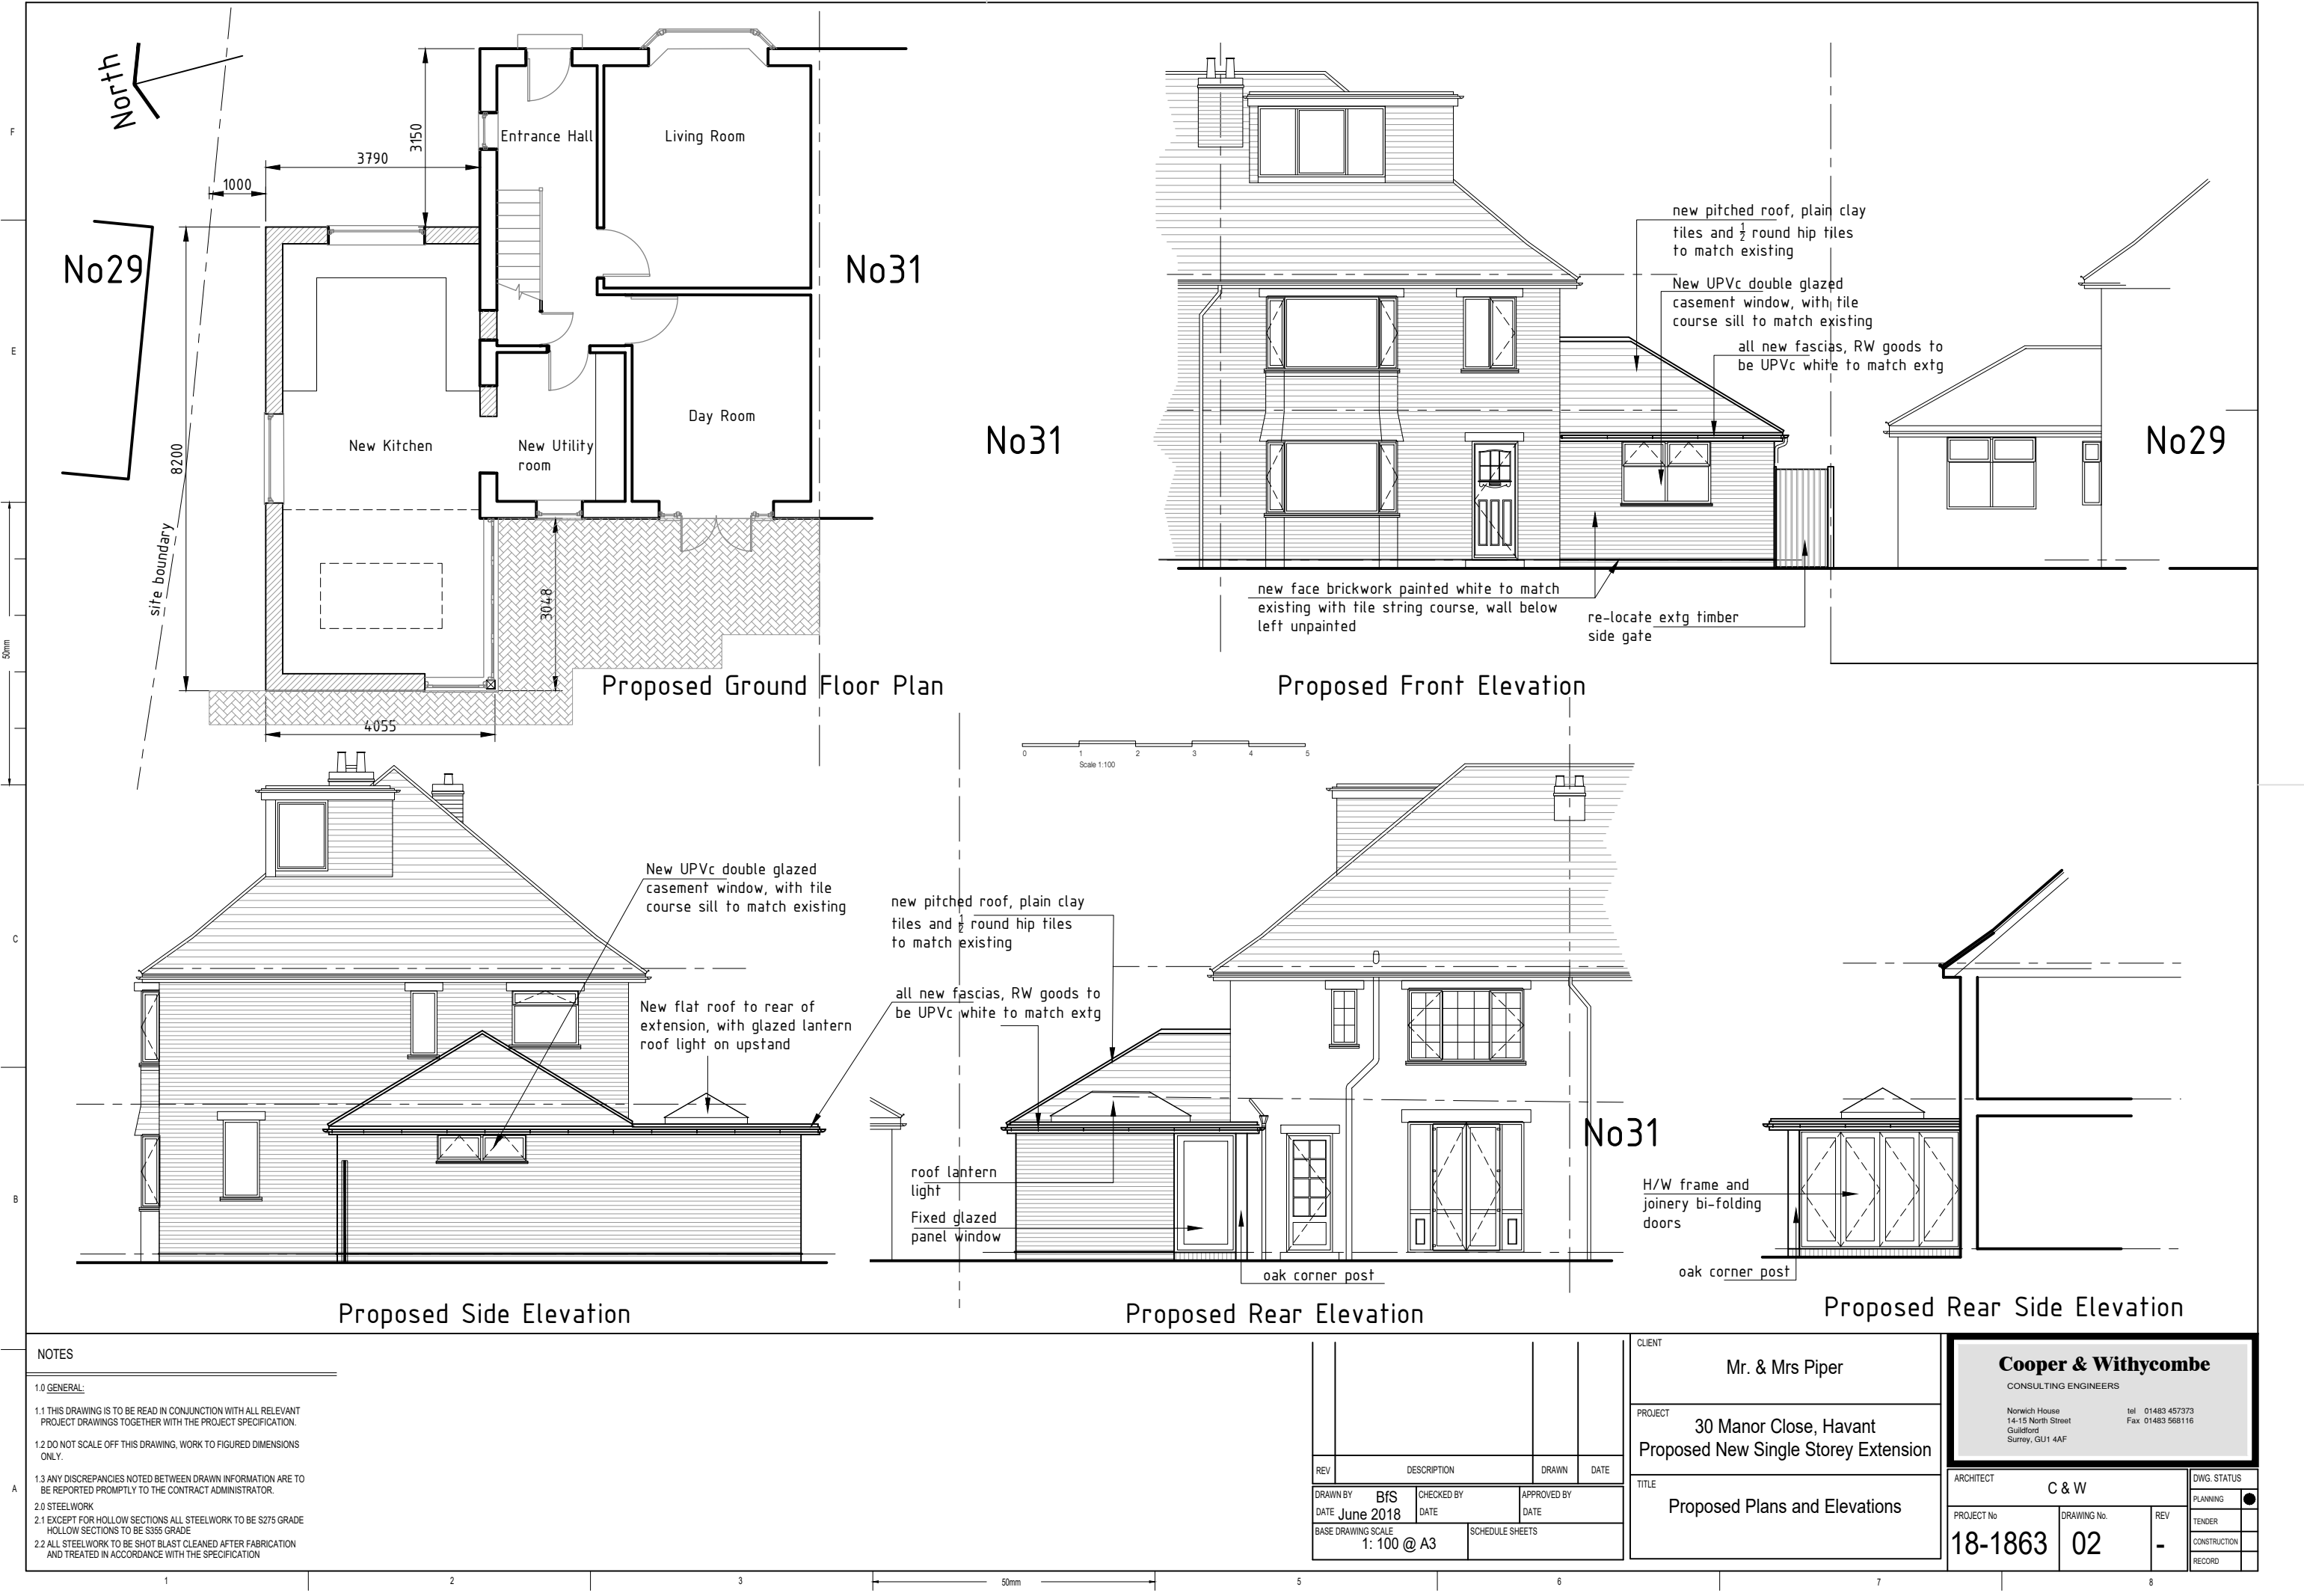

NOTES

1.0 GENERAL:

1.1 THIS DRAWING IS TO BE READ IN CONJUNCTION WITH ALL RELEVANT PROJECT DRAWINGS TOGETHER WITH THE PROJECT SPECIFICATION.

1.2 DO NOT SCALE OFF THIS DRAWING, WORK TO FIGURED DIMENSIONS ONLY.

1.3 ANY DISCREPANCIES NOTED BETWEEN DRAWN INFORMATION ARE TO BE REPORTED PROMPTLY TO THE CONTRACT ADMINISTRATOR.

2.0 STEELWORK

2.1 EXCEPT FOR HOLLOW SECTIONS ALL STEELWORK TO BE S275 GRADE HOLLOW SECTIONS TO BE S355 GRADE

2.2 ALL STEELWORK TO BE SHOT BLAST CLEANED AFTER FABRICATION AND TREATED IN ACCORDANCE WITH THE SPECIFICATION

REV	DESCRIPTION	DRAWN	DATE
DRAWN BY	Bfs	CHECKED BY	
DATE	June 2018	DATE	
APPROVED BY		DATE	
BASE DRAWING SCALE	1: 100 @ A3	SCHEDULE SHEETS	

CLIENT	Mr. & Mrs Piper
PROJECT	30 Manor Close, Havant Proposed New Single Storey Extension
TITLE	Proposed Plans and Elevations

Cooper & Withycombe CONSULTING ENGINEERS			
Norwich House 14-15 North Street Guildford Surrey, GU1 4AF		tel 01483 457373 Fax 01483 568116	
ARCHITECT	C & W	DWG. STATUS	PLANNING
PROJECT No	18-1863	DRAWING No	02
REV	-	TENDER	
		CONSTRUCTION	
		RECORD	