




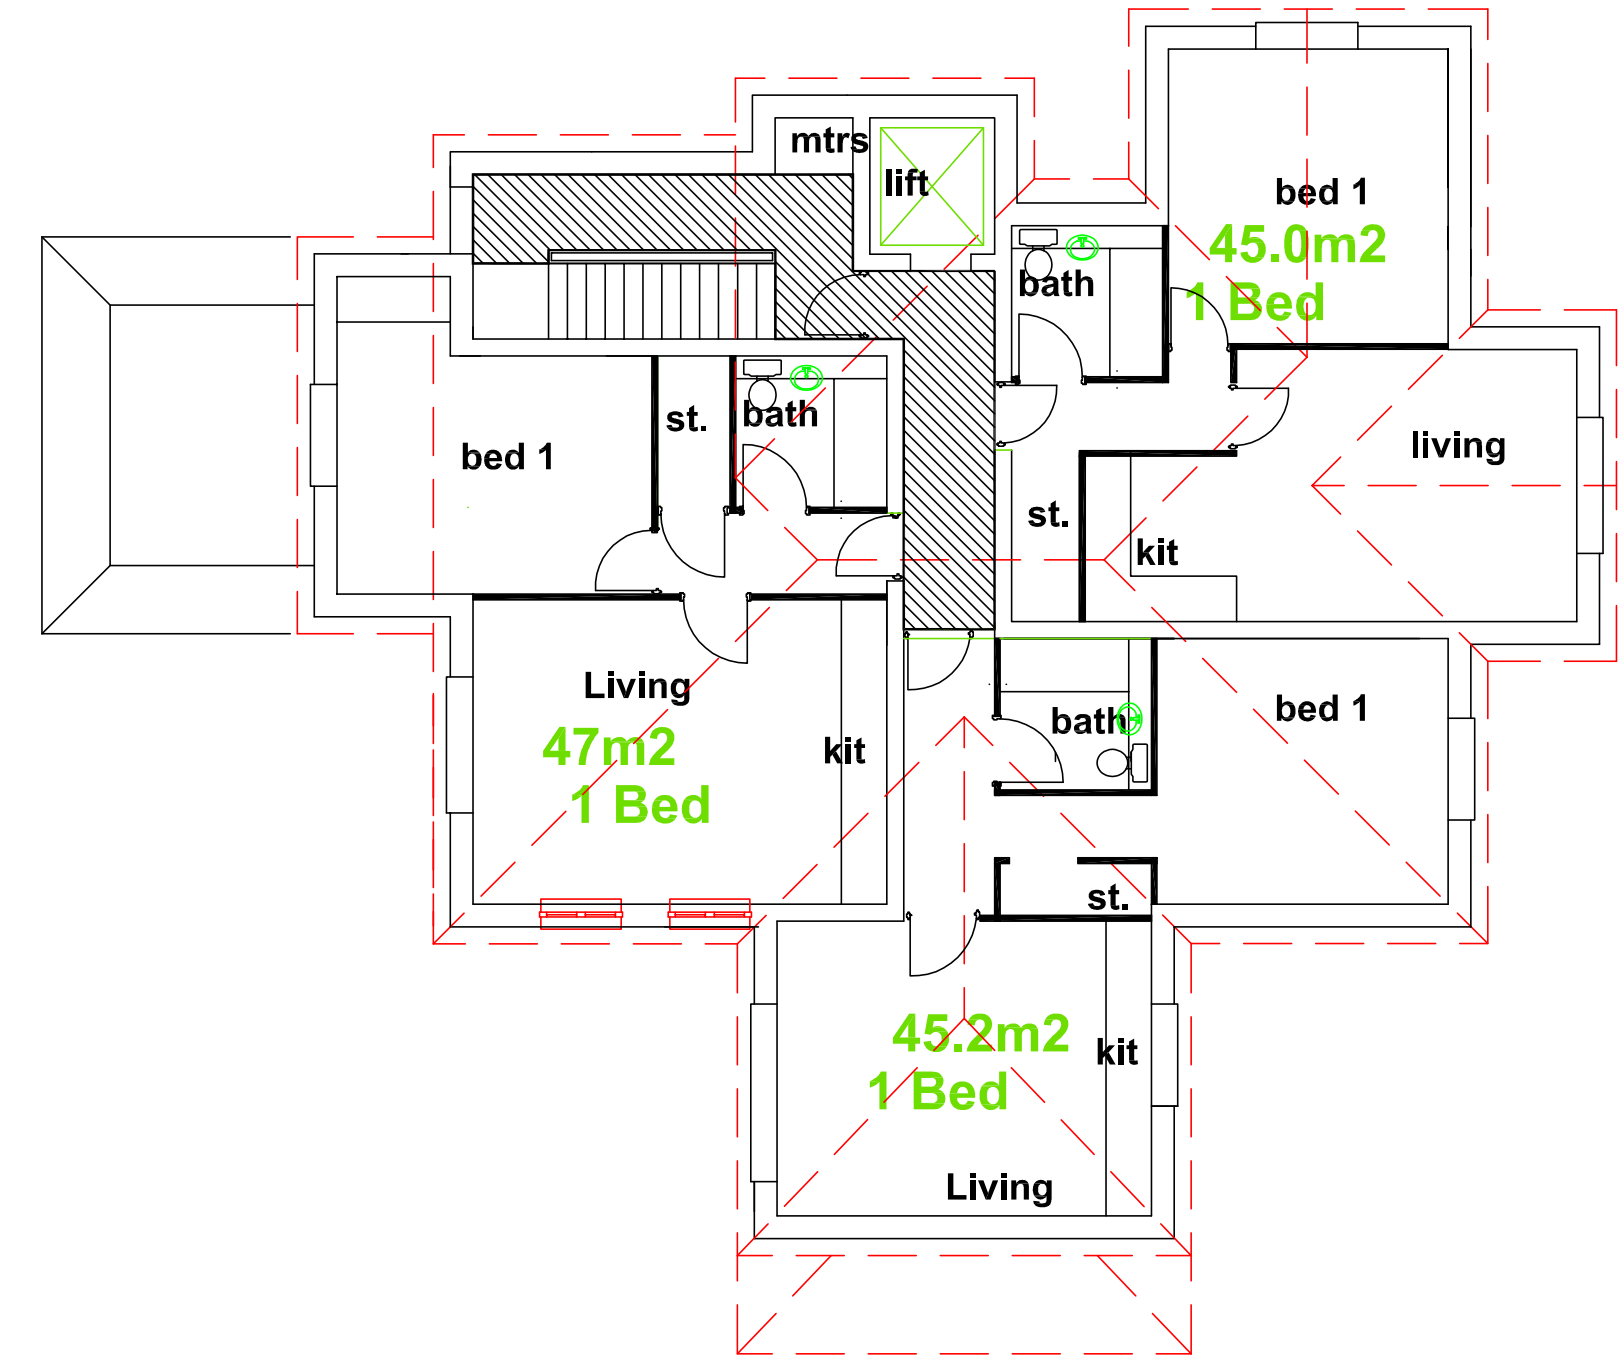


Second

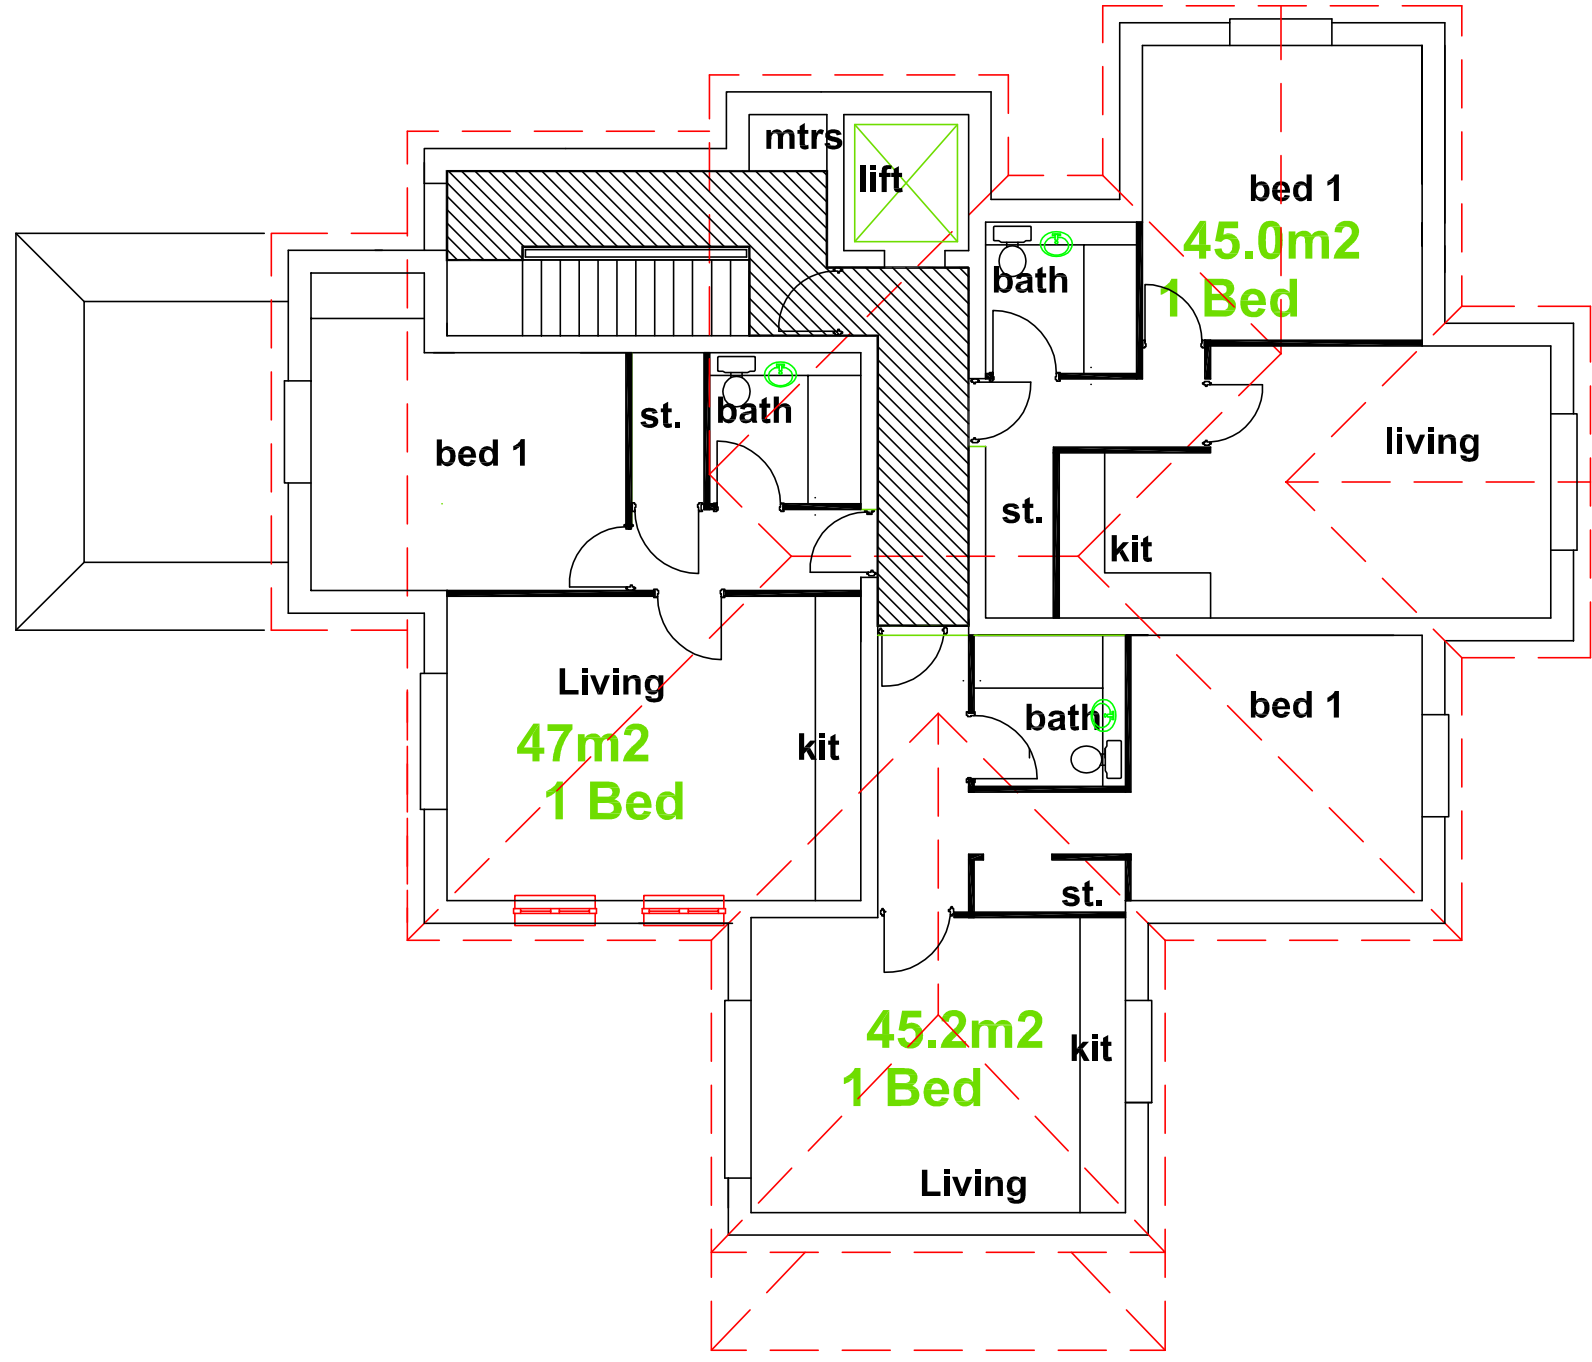

First

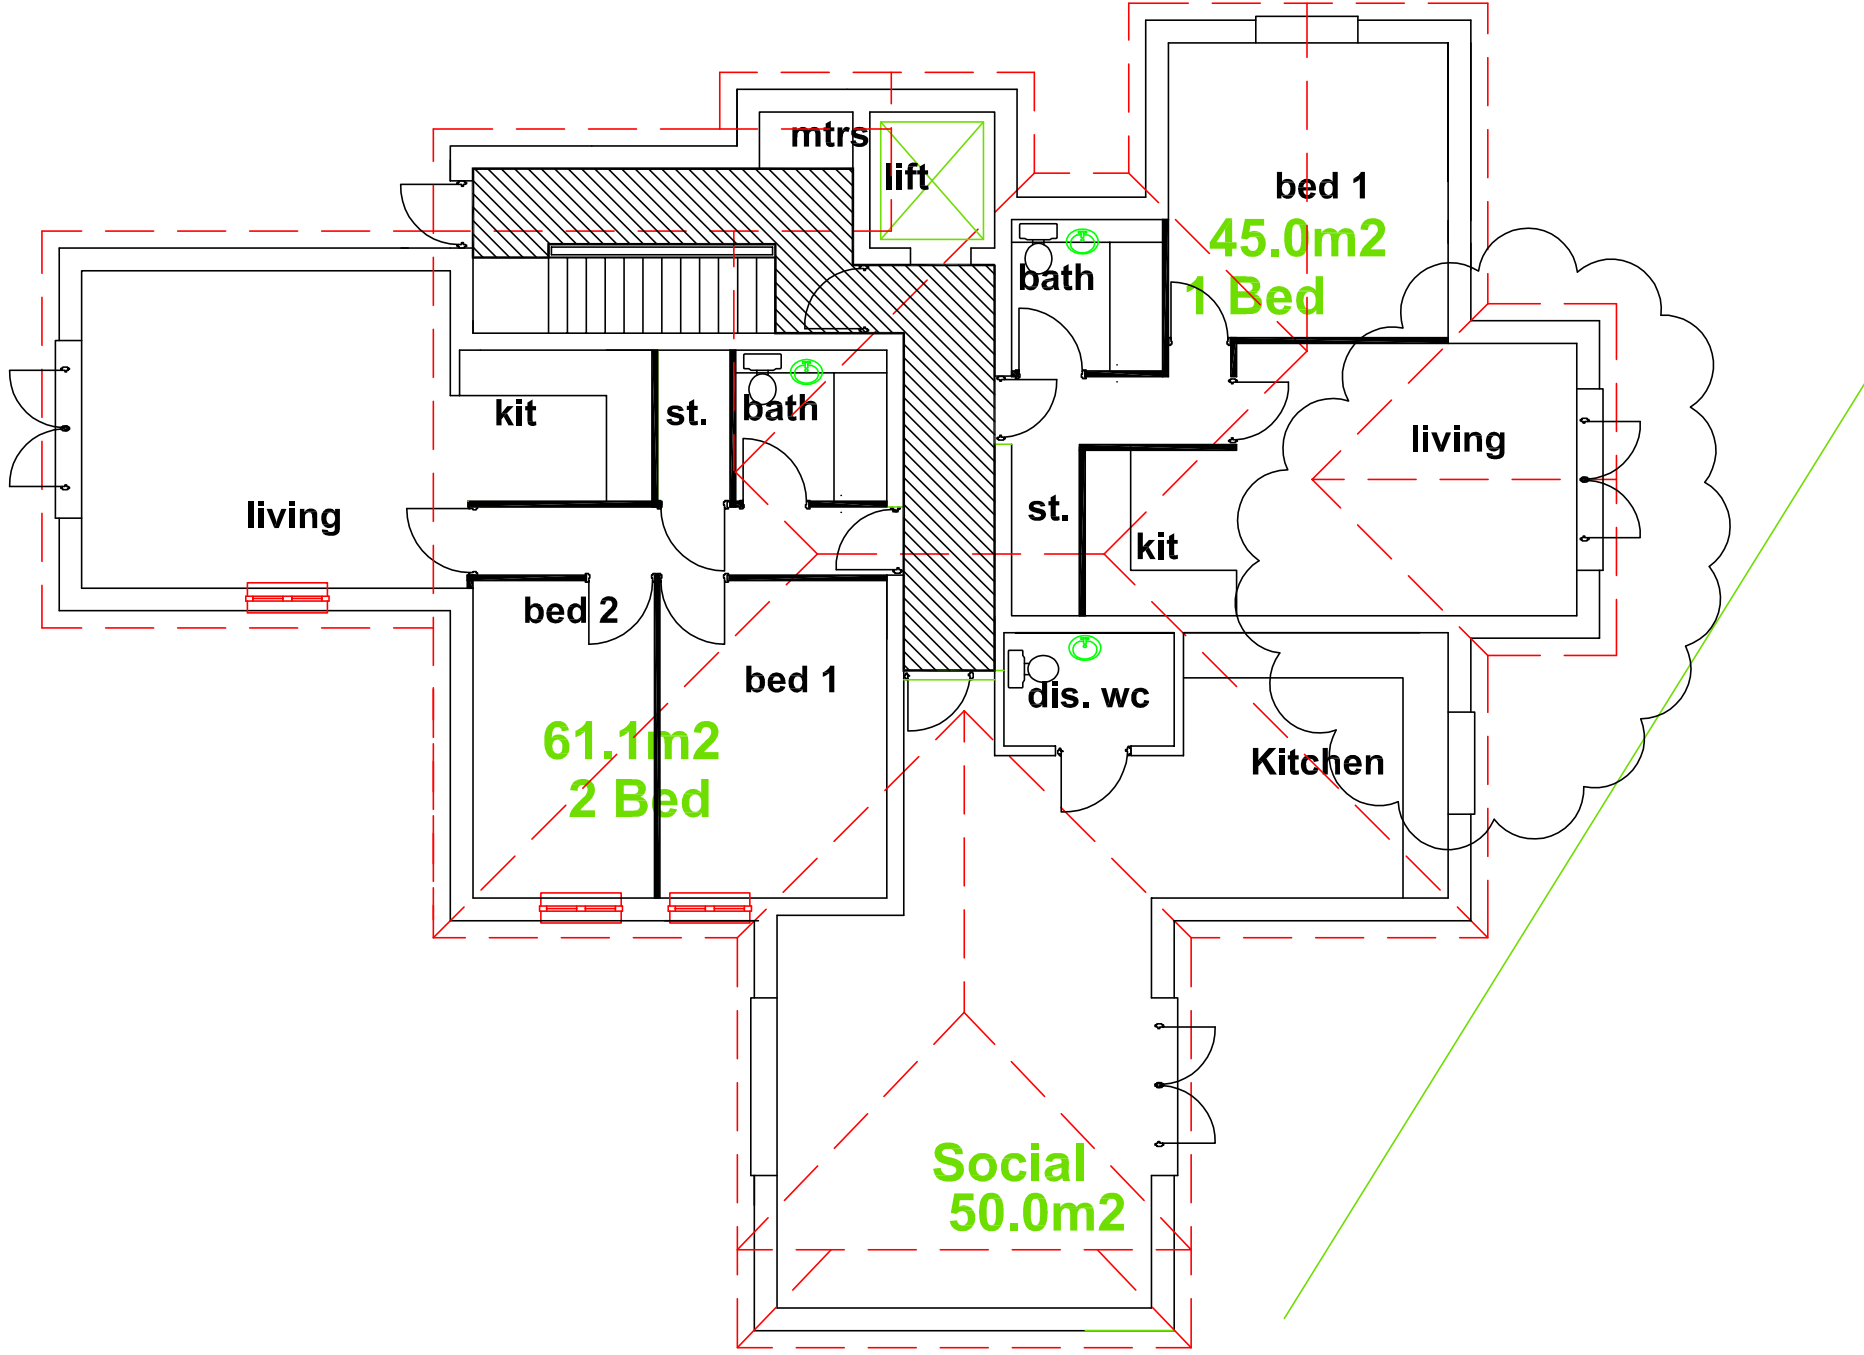

Ground

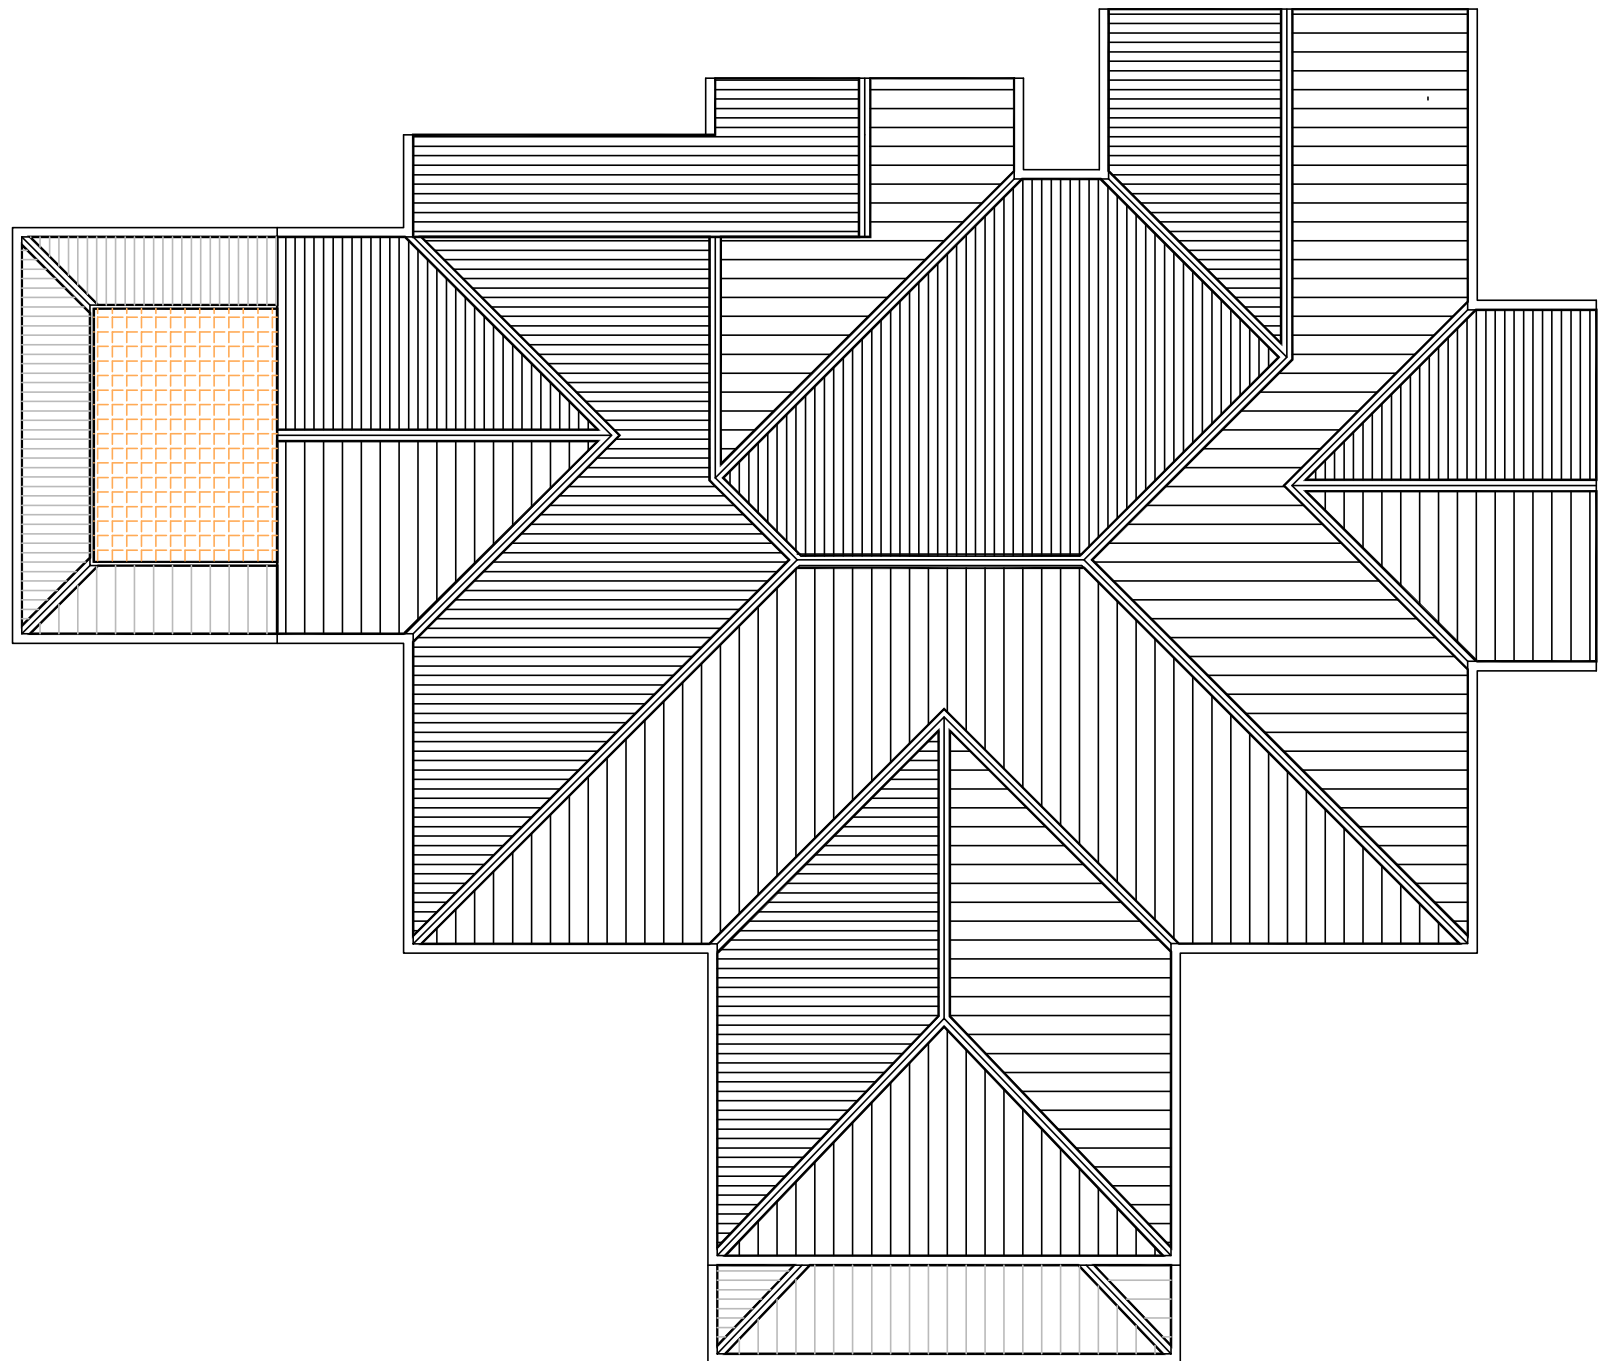

Roof

