


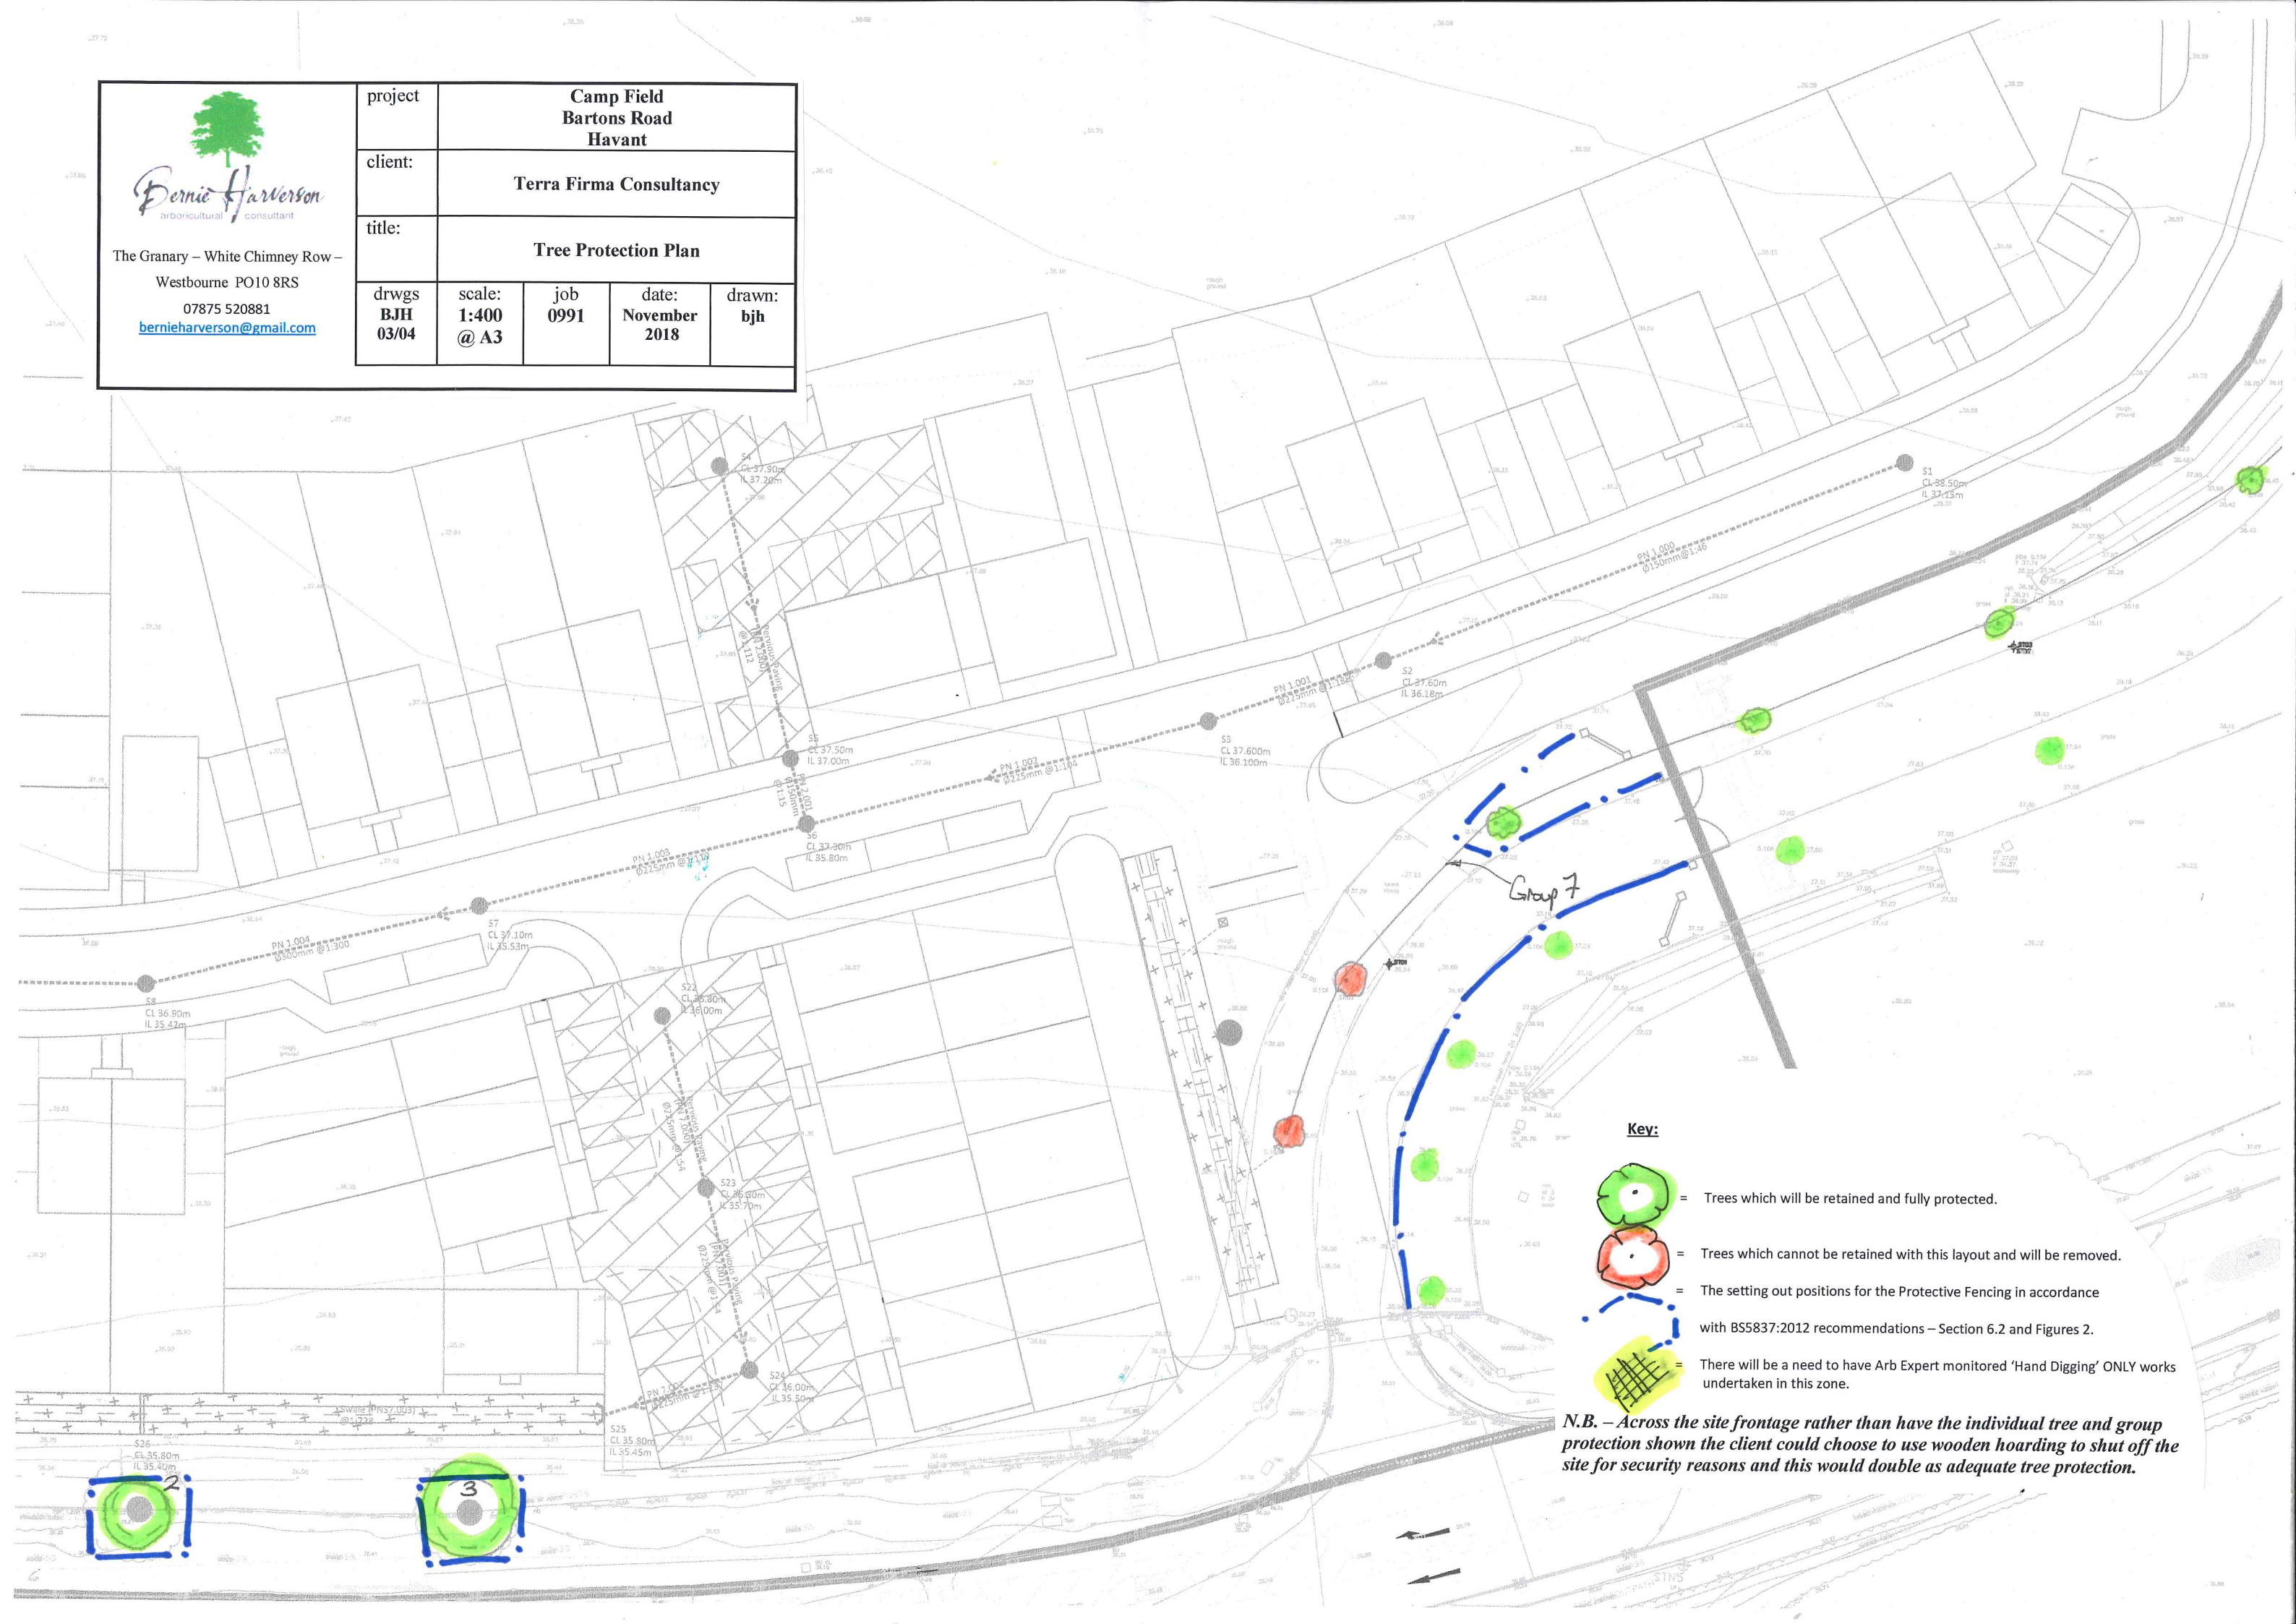

The Granary – White Chimney Row –
Westbourne PO10 8RS
07875 520881
bernieharverson@gmail.com

project	Camp Field Bartons Road Havant			
client:	Terra Firma Consultancy			
title:	Tree Protection Plan			
dwgs BJH 03/04	scale: 1:400 @ A3	job 0991	date: November 2018	drawn: bjh



Key:



= Trees which will be retained and fully protected.



= Trees which cannot be retained with this layout and will be removed.




= The setting out positions for the Protective Fencing in accordance with BS5837:2012 recommendations – Section 6.2 and Figures 2.



= There will be a need to have Arb Expert monitored 'Hand Digging' ONLY works undertaken in this zone.

N.B. – Across the site frontage rather than have the individual tree and group protection shown the client could choose to use wooden hoarding to shut off the site for security reasons and this would double as adequate tree protection.

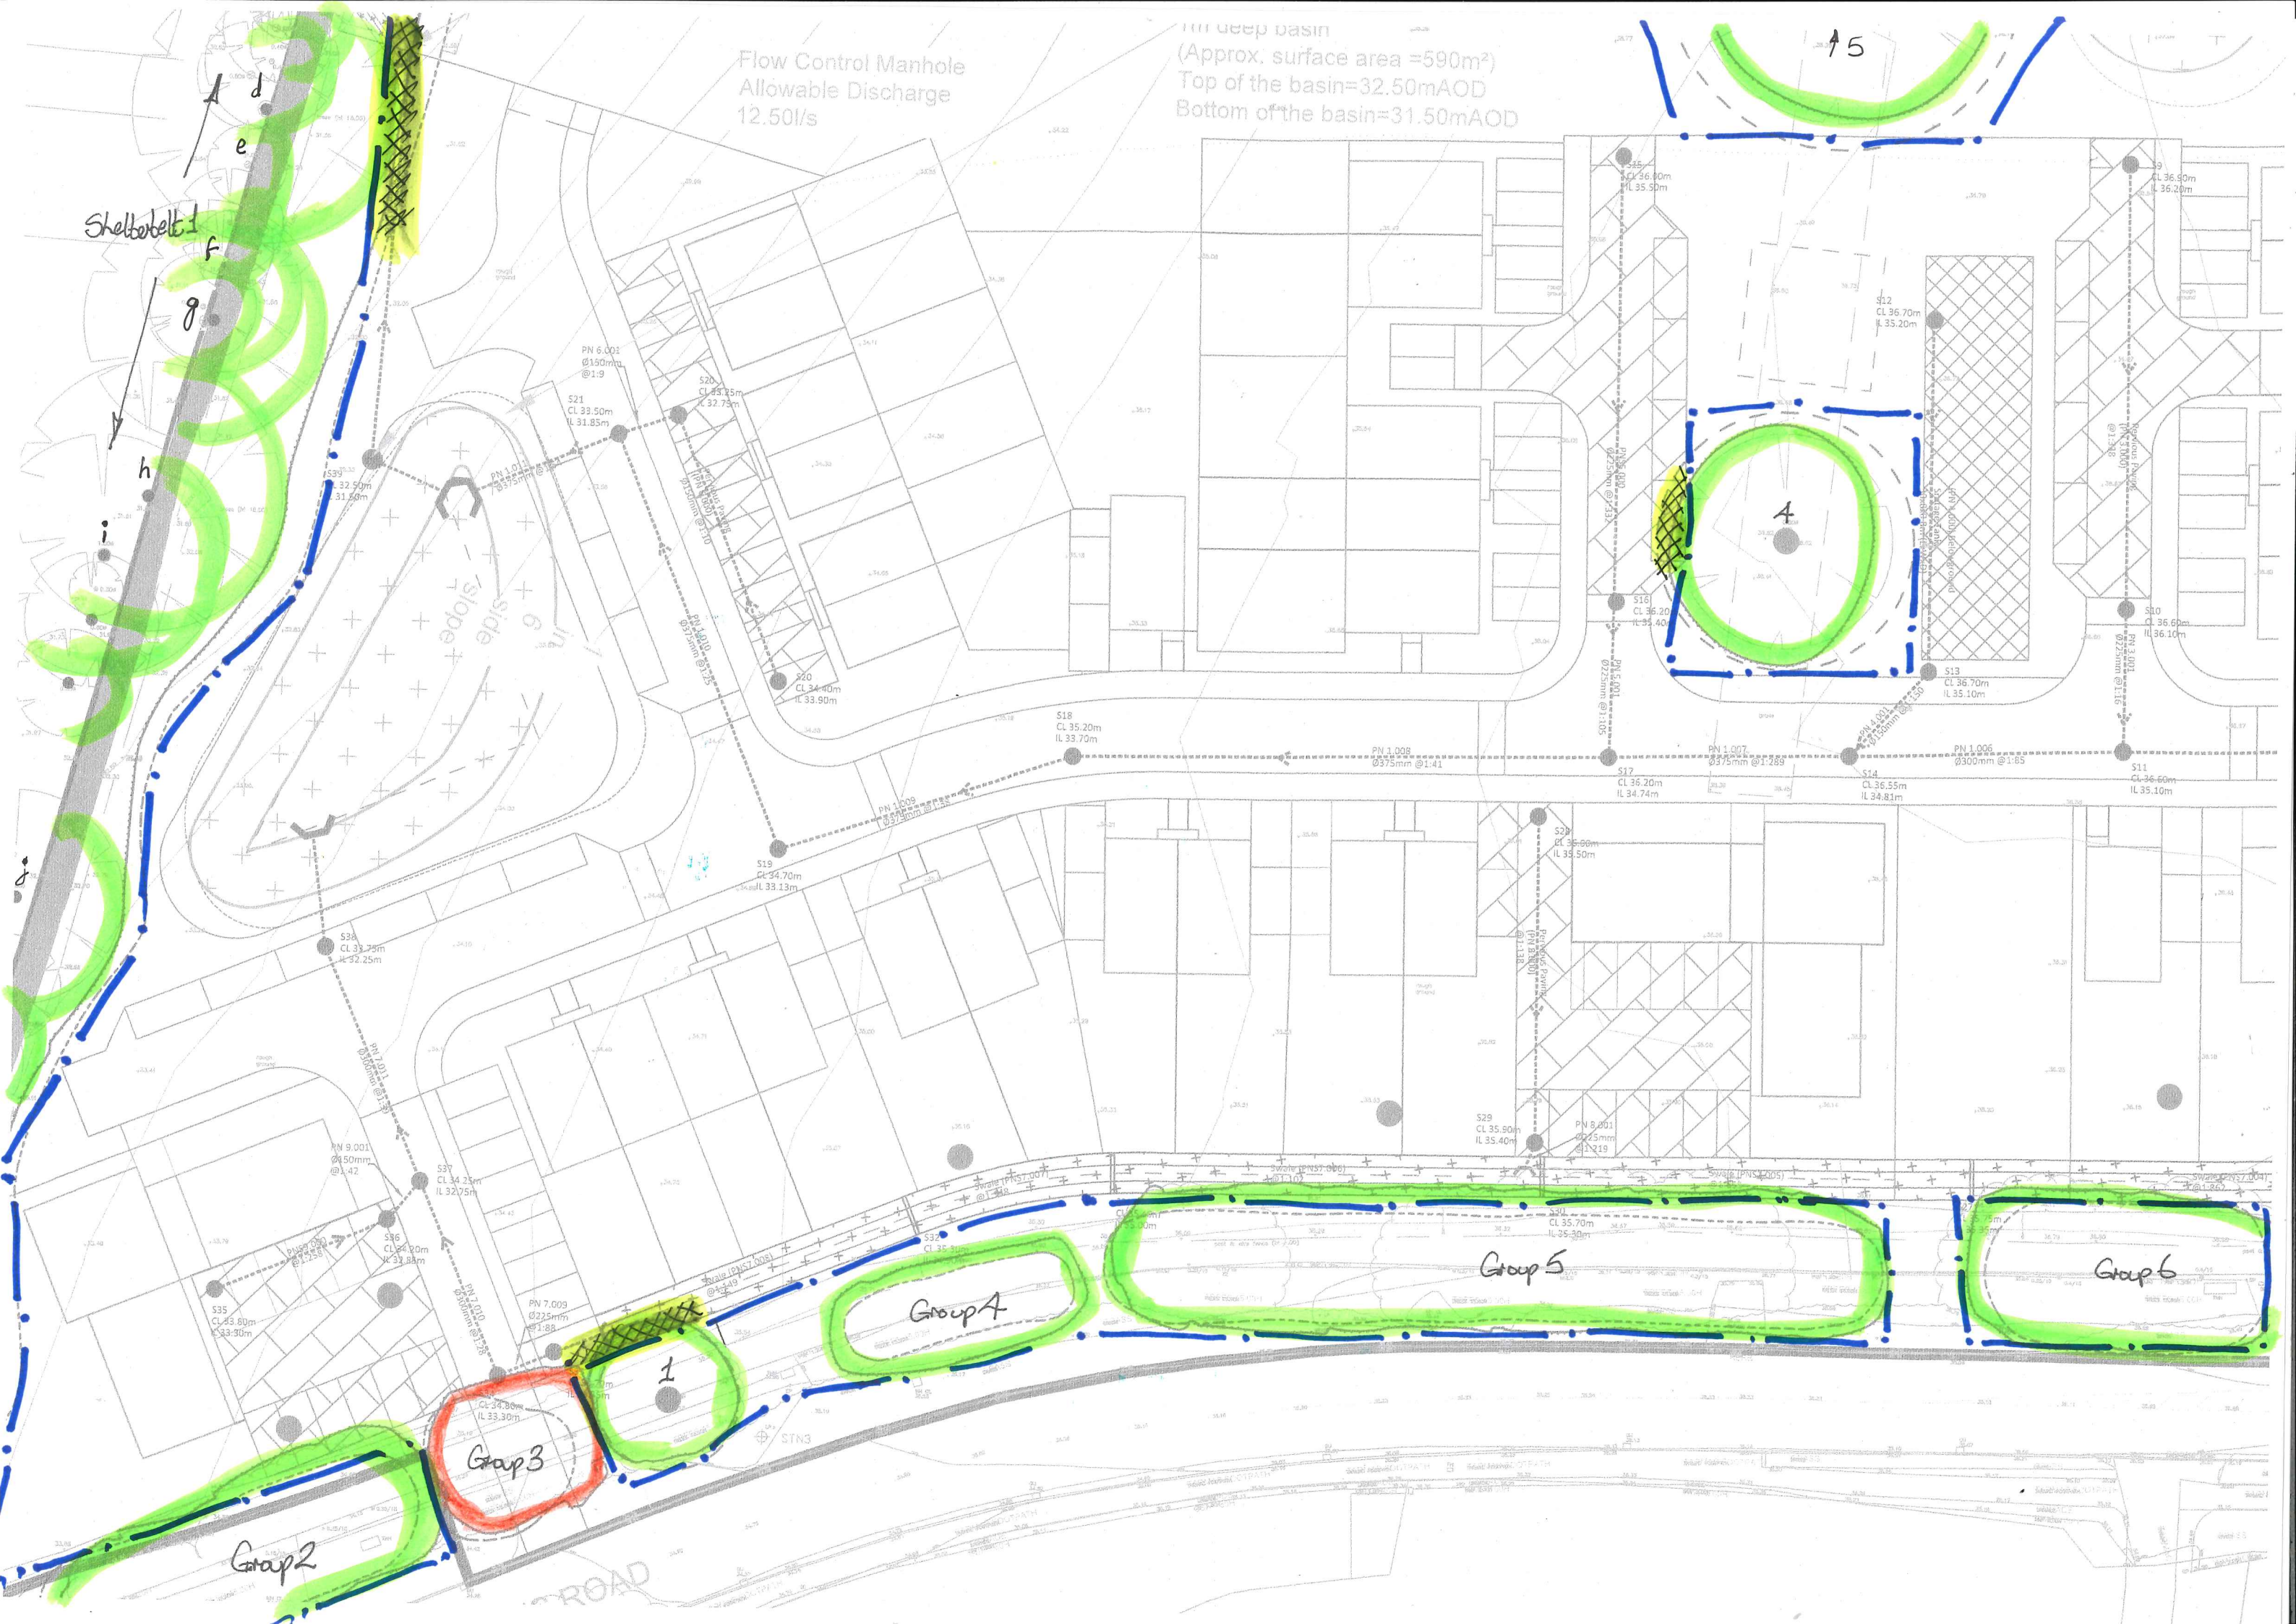

Flow Control Manhole
Allowable Discharge
12.50l/s

deep basin
(Approx. surface area = 590m²)
Top of the basin = 32.50mAOD
Bottom of the basin = 31.50mAOD

Shelldabelt

slope
side

Group 4

Group 5

Group 6

Group 3

Group 2

ROAD

1

4

15

STN3

S39
CL 32.50m
IL 31.50m

PN 6.001
Ø150mm
@1:9

S21
CL 33.50m
IL 31.85m

S20
CL 33.25m
IL 32.75m

S20
CL 34.40m
IL 33.90m

S18
CL 35.20m
IL 33.70m

S19
CL 34.70m
IL 33.13m

S17
CL 36.20m
IL 34.74m

S14
CL 36.55m
IL 34.81m

S11
CL 36.60m
IL 35.10m

S29
CL 35.90m
IL 35.40m

S38
CL 33.25m
IL 32.25m

S37
CL 34.25m
IL 32.75m

S36
CL 34.20m
IL 33.88m

S35
CL 33.80m
IL 33.30m

PN 7.009
Ø225mm
@1:88

CL 34.80m
IL 33.30m

PN 8.001
Ø225mm
@1:219

PN 1.007
Ø375mm @1:289

PN 1.006
Ø300mm @1:85

PN 2.001
Ø225mm @1:16

S45
CL 36.80m
IL 35.50m

S9
CL 36.90m
IL 35.20m

S12
CL 36.70m
IL 35.20m

S13
CL 36.70m
IL 35.10m