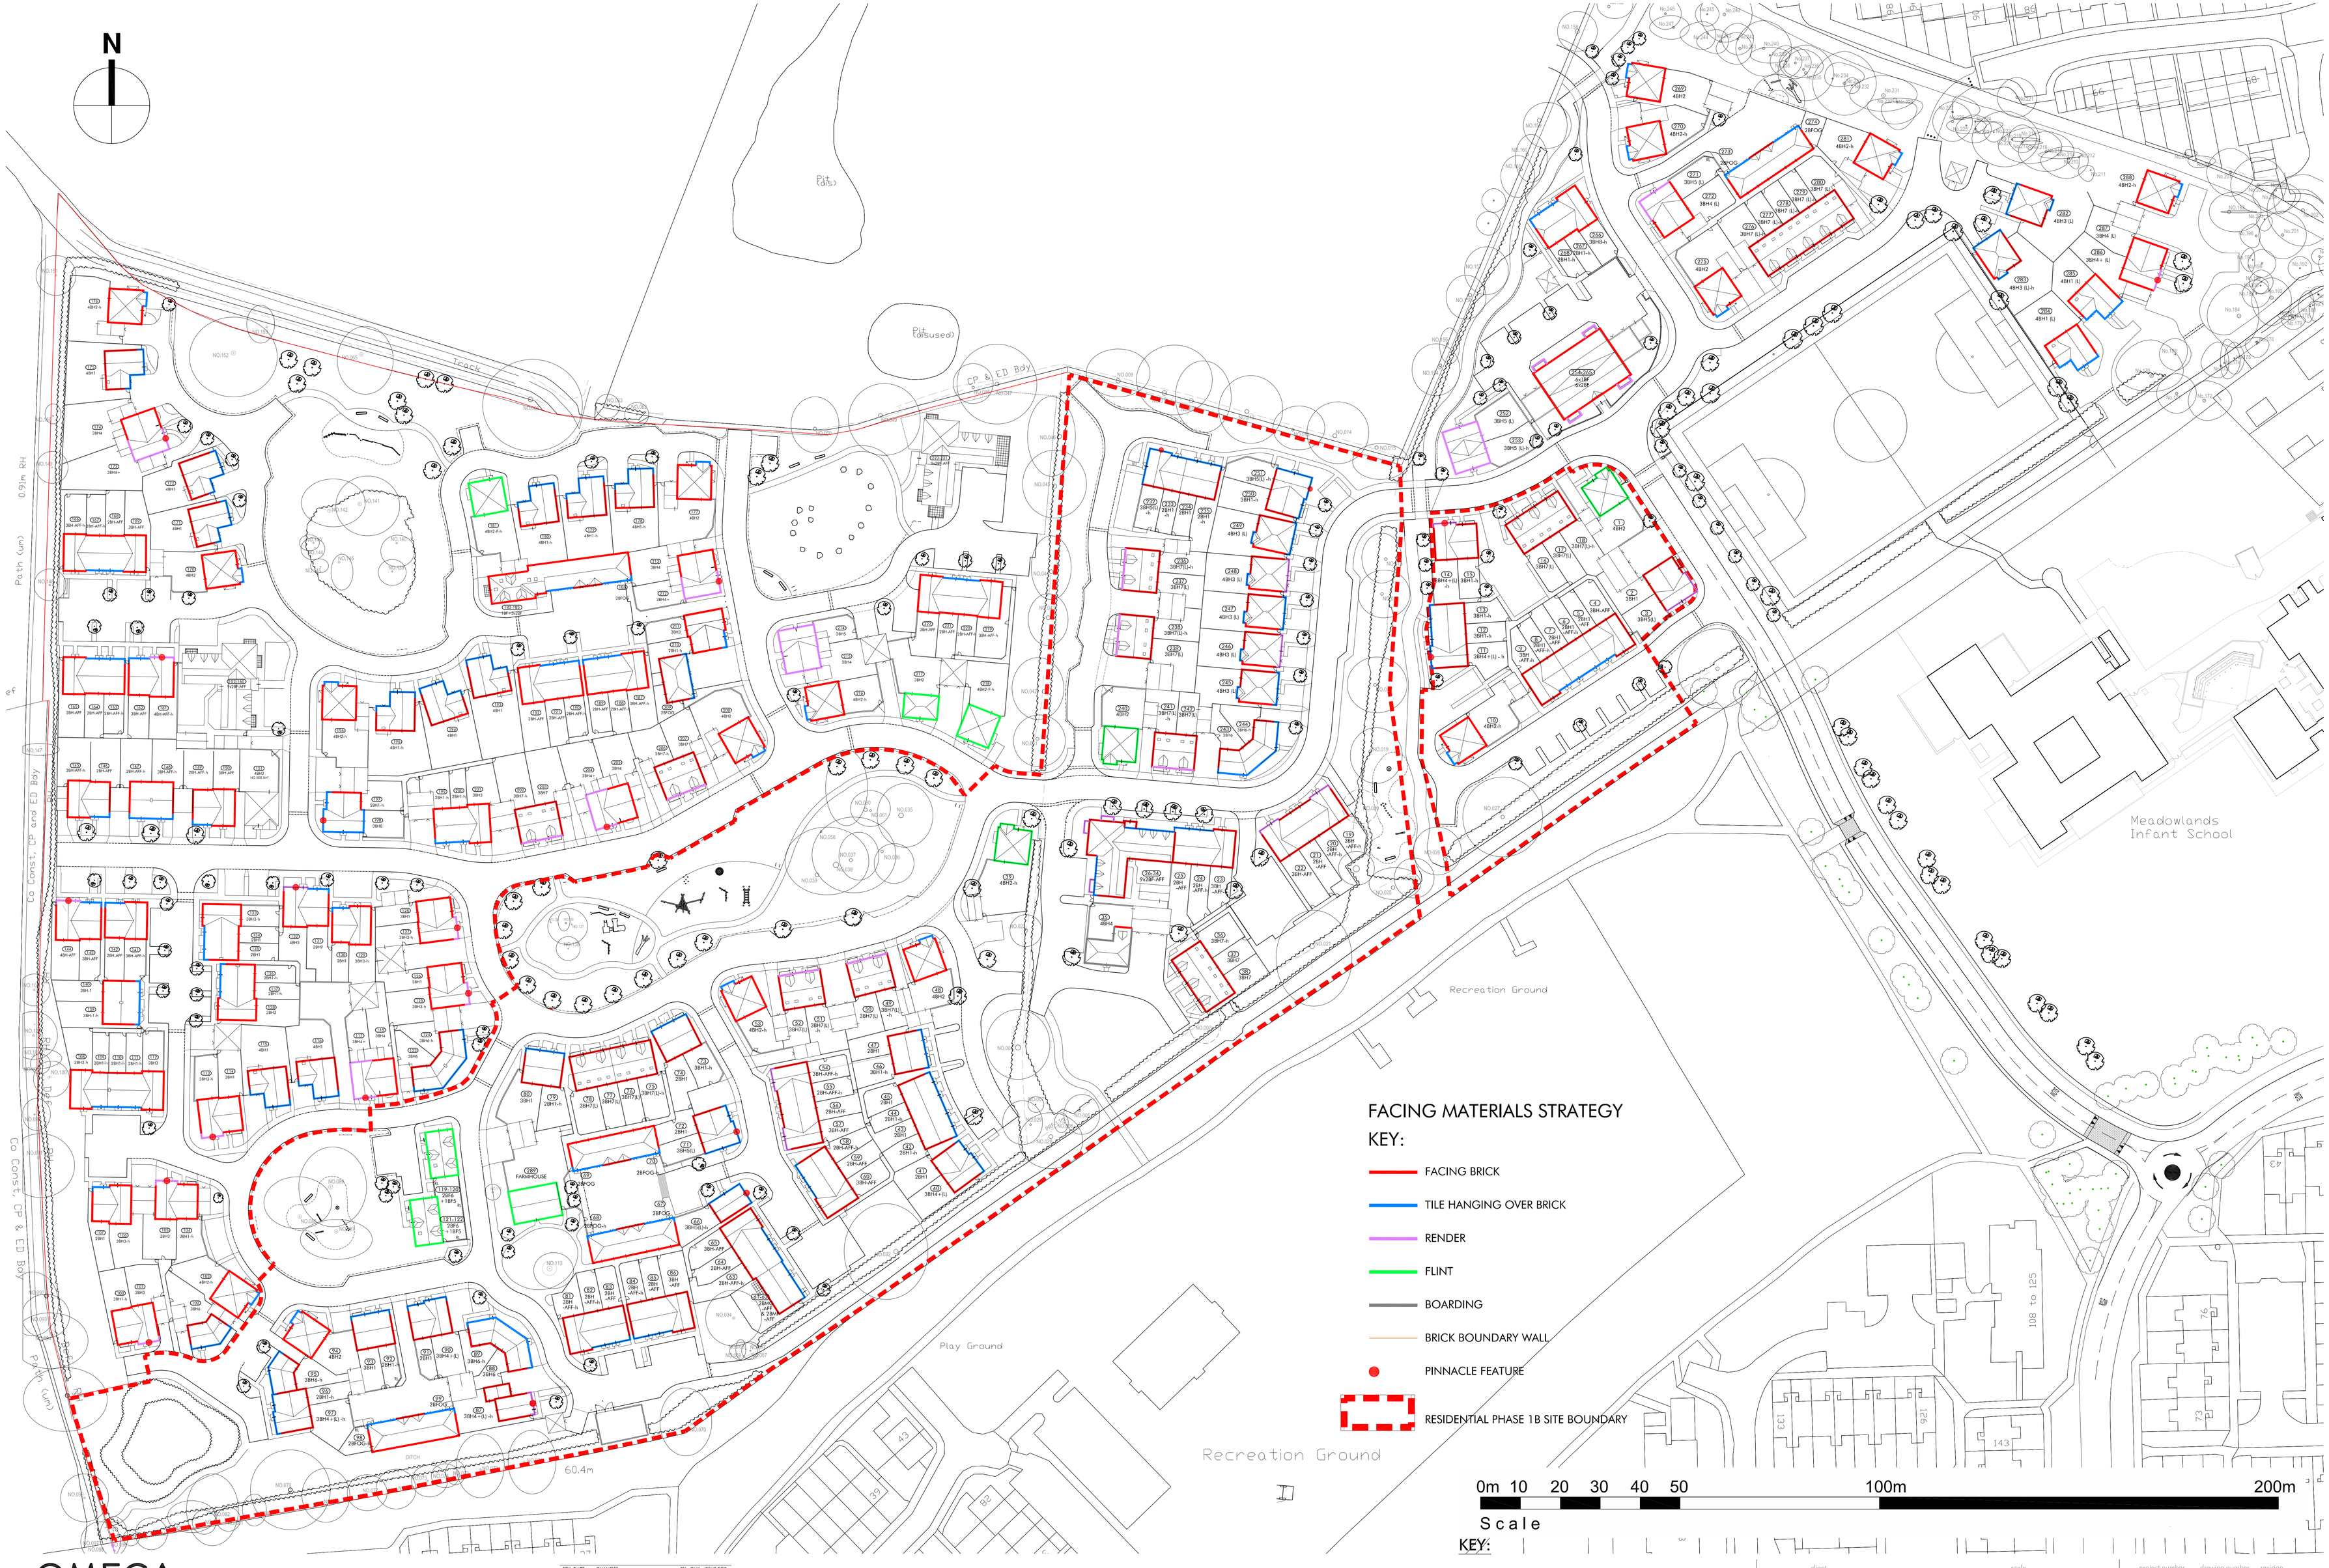


OMEGA PARTNERSHIP
Omega Partnership Limited, Architects and Urban Designers
Unit 6, AC Court, High Street, Thames Ditton, Surrey, KT7 0SR
T: 01372 470 313 W: www.omegapartnership.co.uk

Linden HOMES | Wates DEVELOPMENTS

REV	DATE	CHANGES	BY	CHK	ISSUE FOR
A	12.10.18	FIRST ISSUE	PW	TJ	PLANNING
B	07.12.18	CLIENT COMMENT	RB	PW	PLANNING

client: LINDEN HOMES & WATES DEVELOPMENTS
project: WOODCROFT FARM, HAVANT
description: FACING MATERIALS PLAN
scale: 1:500 @ A0 1:1000 @ A2
date: OCTOBER 2018
status: PLANNING

project number: 2740
drawing number: C-1008
revision: B

2740-C-1008-B