



PROPOSED GROUND FLOOR / SITE LAYOUT
SCALE 1 : 50

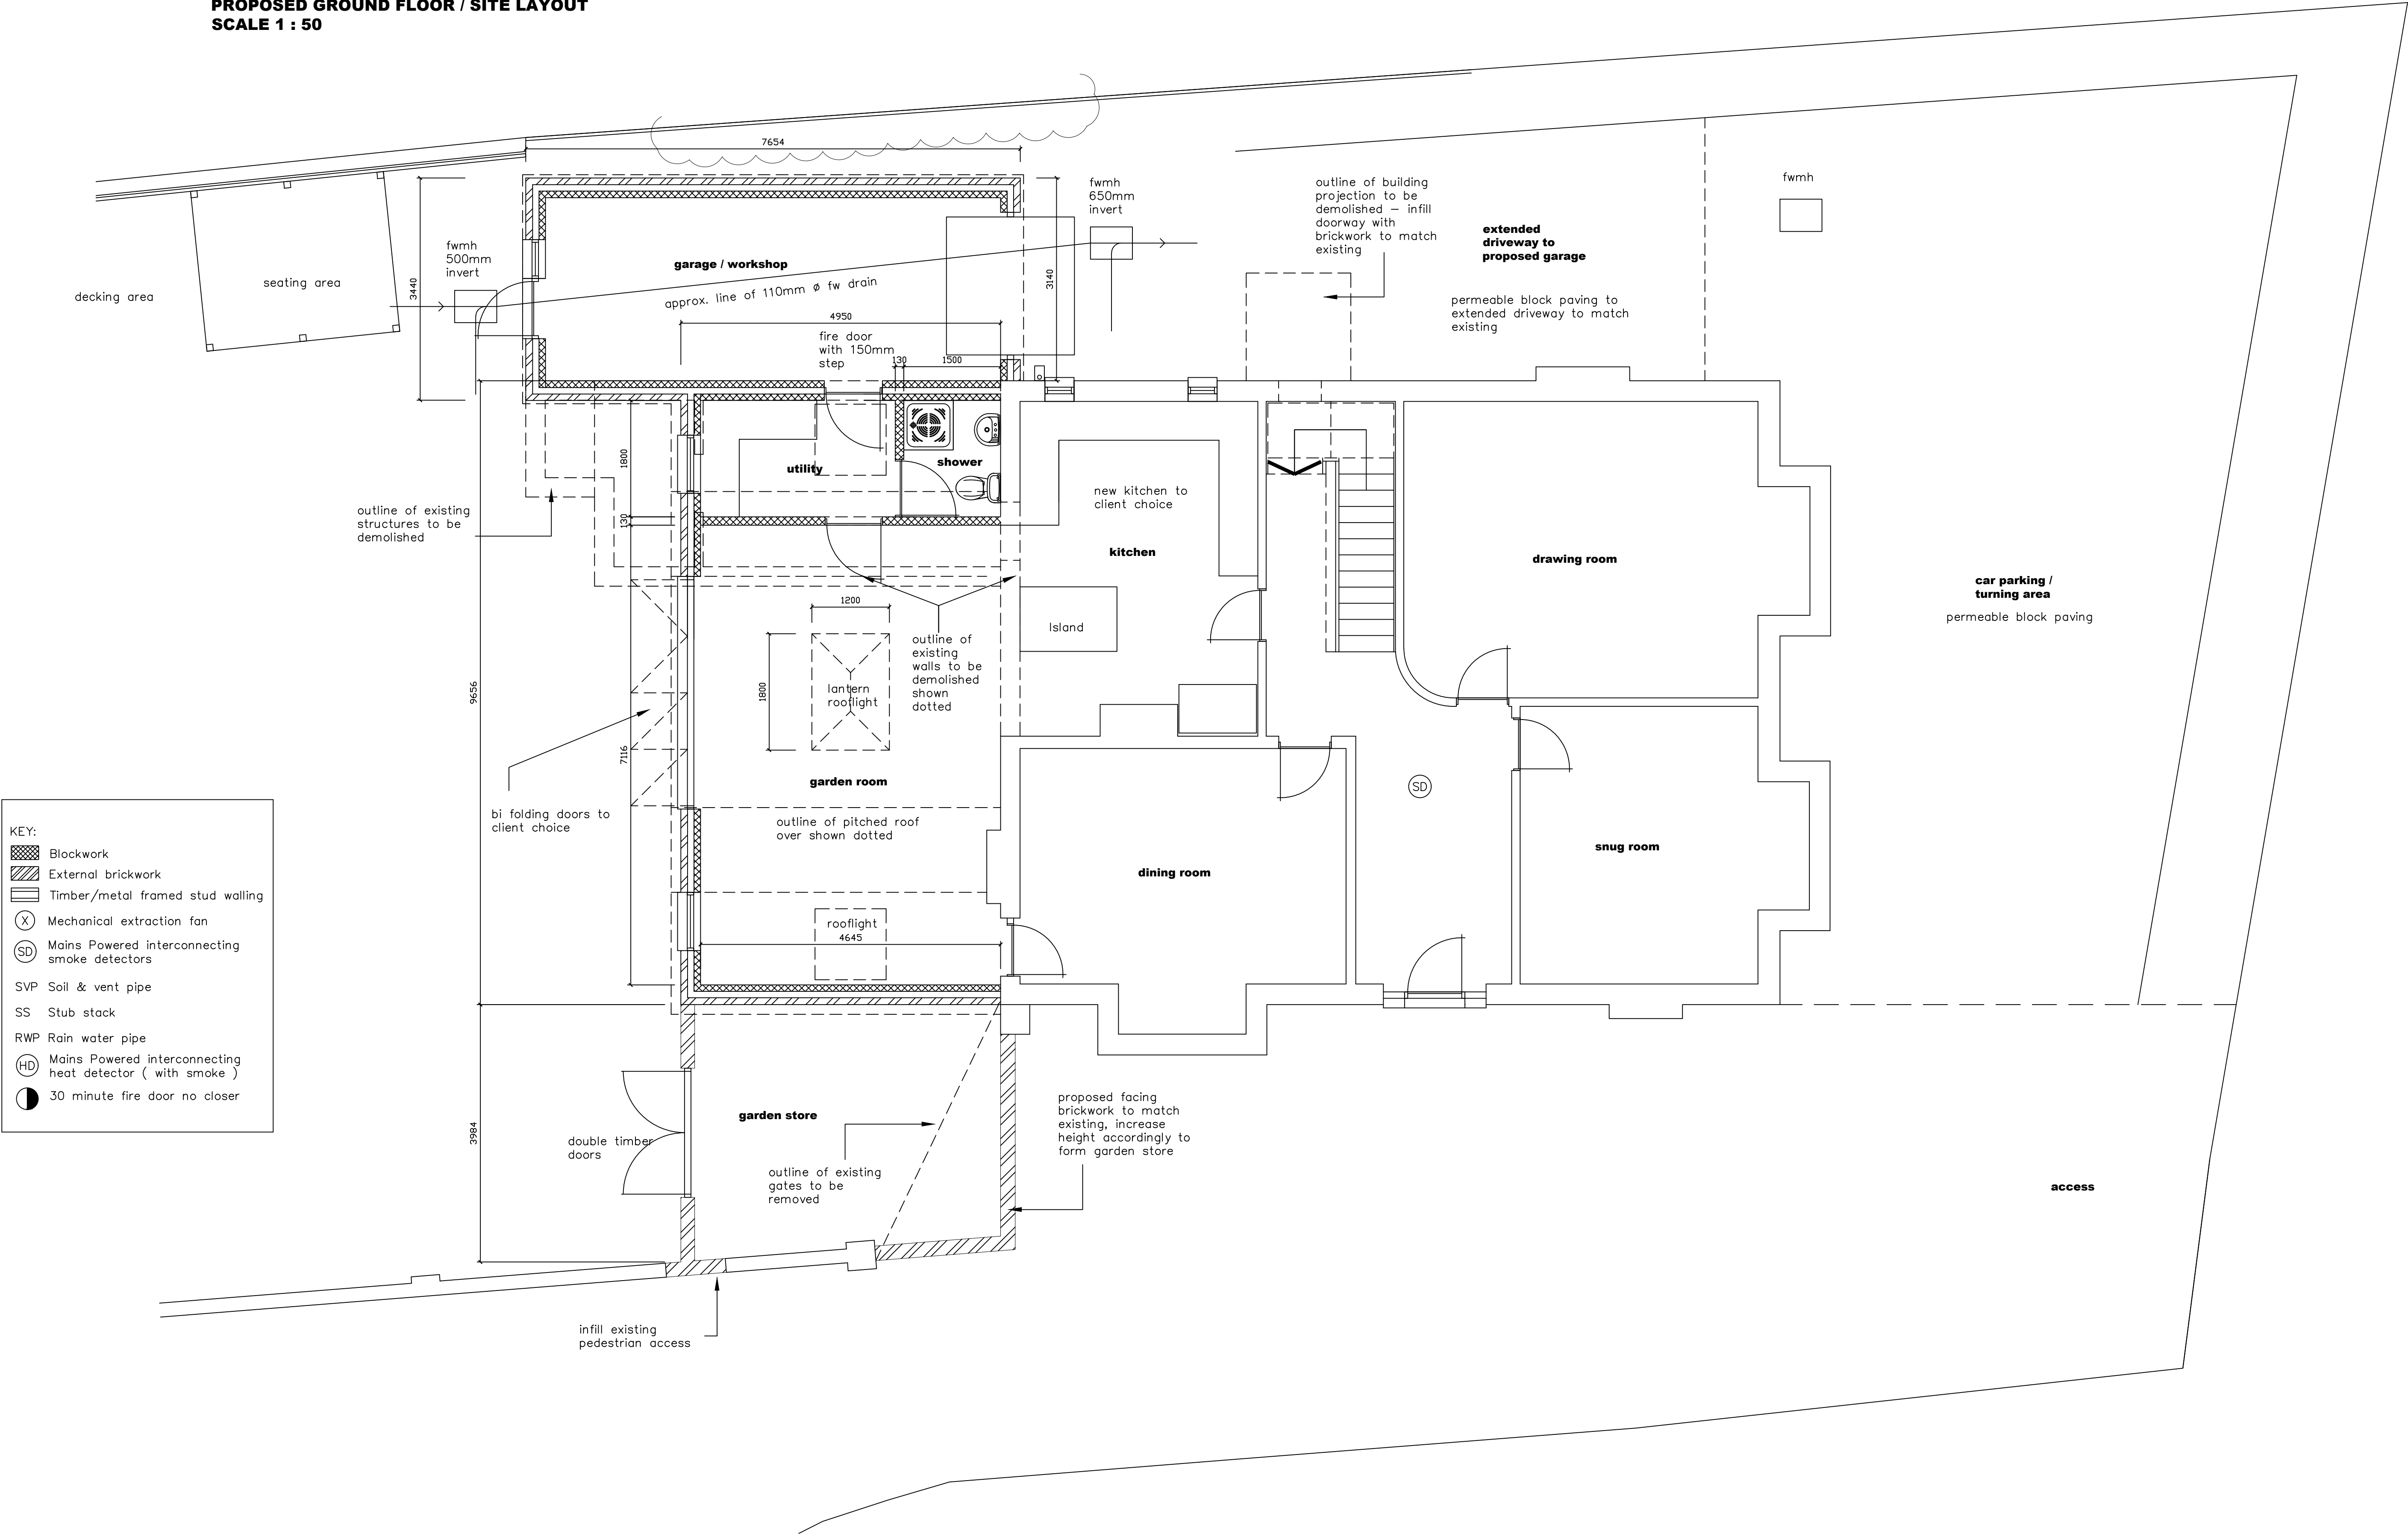

NOTES:
The design and construction of this project shall be in accordance with the current Building Regulations & NHBC Standards. These notes & drawings have been prepared solely for the purpose of Planning & Building Regulation approval.
Do not scale from this drawing unless for Planning purposes. All dimensions to be checked on-site and any alterations to be approved by the Architect and/or client prior to any work commencing.
Ordnance Survey Licence No: 100047591
This drawing to be copyright and to be read in conjunction with all other drawings

AMENDMENTS:

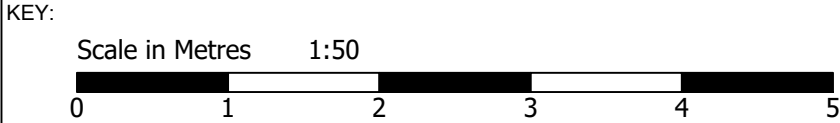

CLIENT NAME
& ADDRESS
Mr & Mrs M Paterson
59 Havant Road
Emsworth
PO10 7JQ

PROJECT
ADDRESS
59 Havant Road
Emsworth
PO10 7JQ

DRAWING DETAILS
PLANNING DRAWING
Proposed Ground Floor / Site Layout

PROJECT No 895	DWG No 3	REV No
SCALE 1:50 @ A1	DRAWN BWH	DATE 22/06/18



B H ARCHITECTURE Ltd
Heath Cottage
Newlands Lane
Purbrook
Waterlooville
Hants
PO7 5SQ
Tel: 023 9223 2322
Mob: 07747 771808
E-mail: bernard@bernardharding.com