


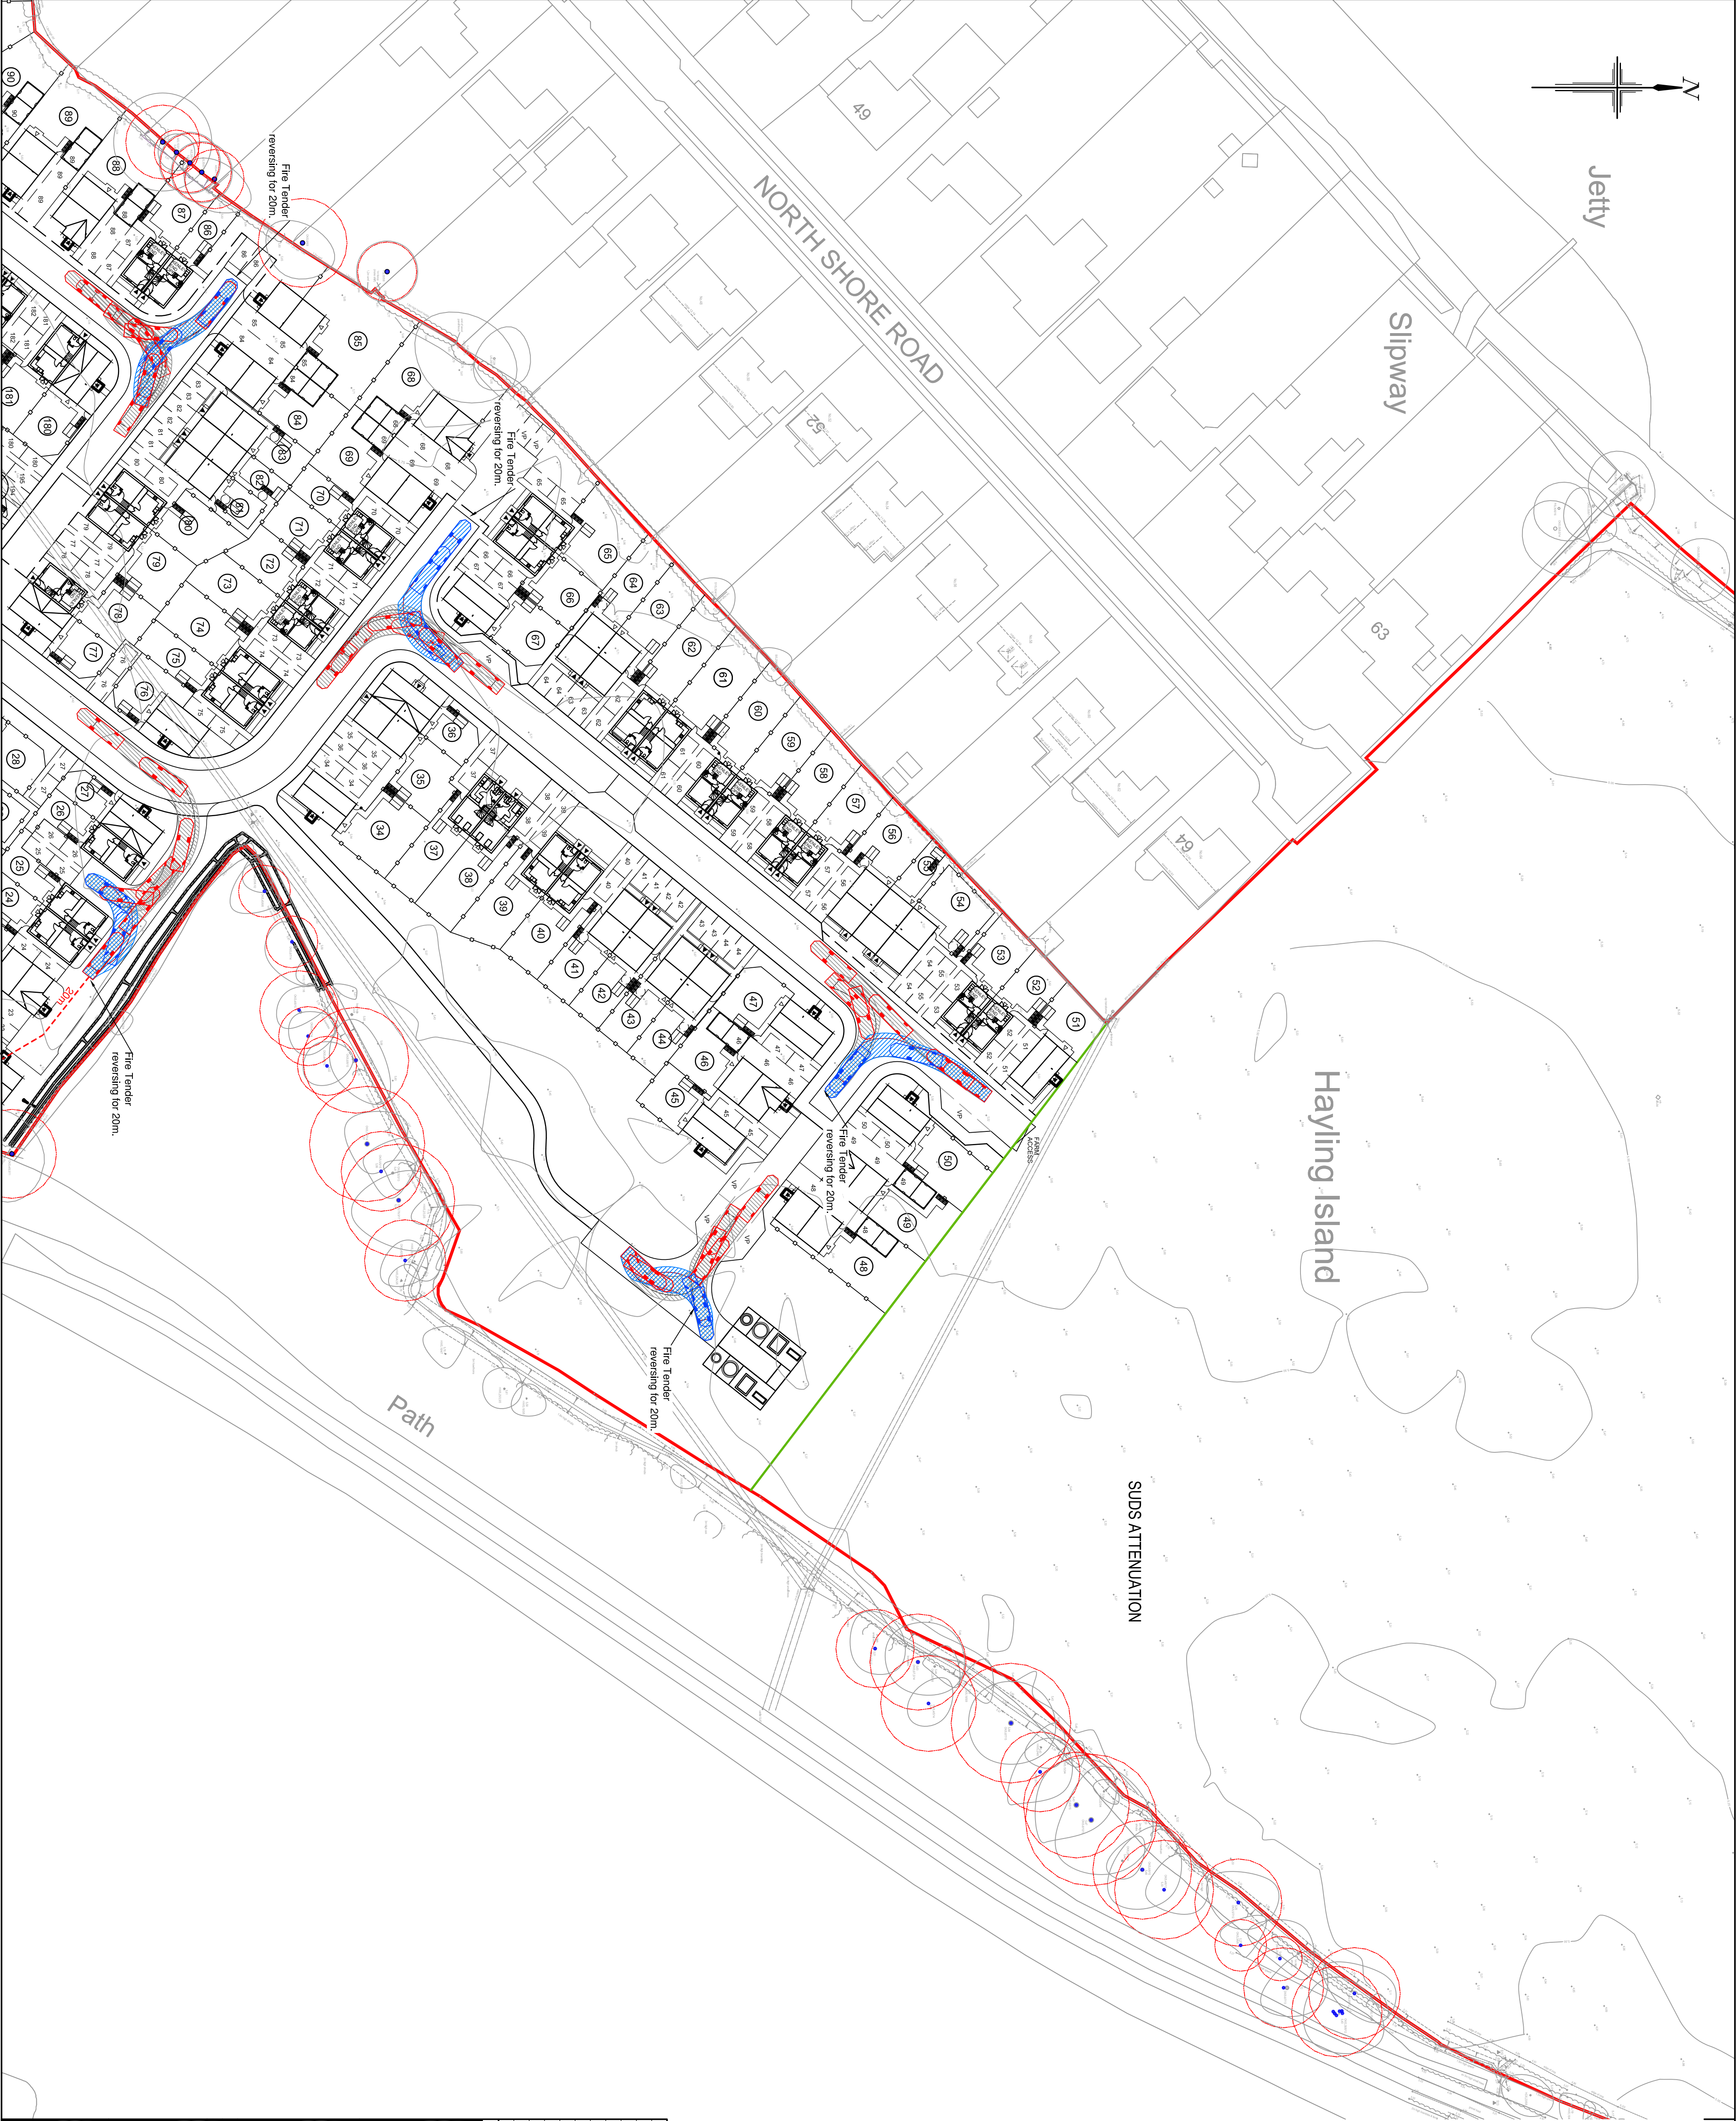


NOTES

- All dimensions are in metres unless stated otherwise.
- Do not scale from this drawing. Only written dimensions are to be used.
- Site layout based on ID Partnership Proposed Site Layout, project number N81.2517, drawing number PL-02 Rev A dated June 2018 received 03.07.2018
- Topographic Survey as per Stielme Ltd. Site Survey drawing number 36HX001B dated May 2018.
- Layout review is subject to receipt of finalised layout proposal and the final highway layout design will be subject to the outcome of consultation with Hampshire County Council.
- Red indicates vehicle moving forward, blue indicates vehicle reversing.

CONSIDERATIONS FOR INTERNAL LAYOUTS

- Minimum road widths to be 3.7m to allow for Fire Tender access.
- Assumed travel distances within buildings subject to receipt of finalised internal layouts.


VEHICLE DESCRIPTION FOR SWEEP PATH ANALYSIS

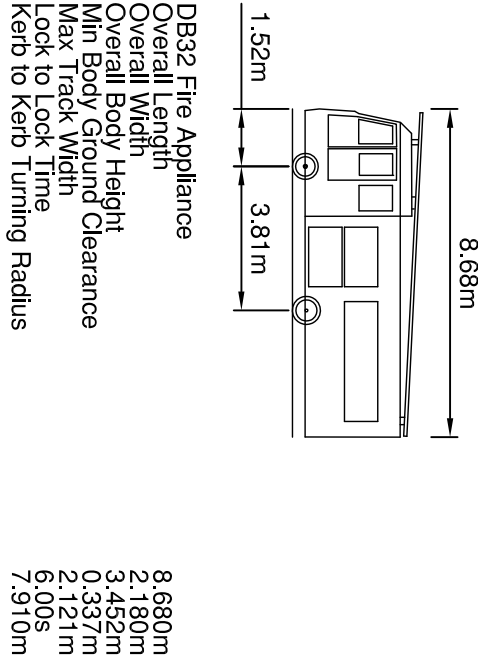

KEY



KEY - SWEEP PATH ANALYSIS

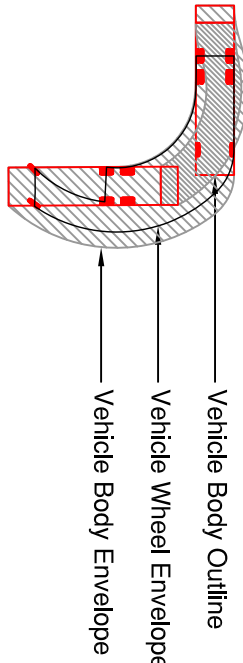

Client:-		By: Ckt/Appld																					
<table><tr><td>Rev</td><td>Date</td><td>Details</td><td>SRV</td><td>TNS</td></tr><tr><td>C</td><td>04.07.18</td><td>Updated in accordance with latest IDP Site Layout PL-02A</td><td>SRV</td><td>TNS</td></tr><tr><td>B</td><td>25.05.18</td><td>Turning manoeuvre added adjacent to pumping station</td><td>SRV</td><td>TNS</td></tr><tr><td>A</td><td>22.05.18</td><td>Layout review updated in accordance with IDP Proposed Site Layout SL-02 Rev C received 21.06.2018</td><td>SRV</td><td>TNS</td></tr></table>				Rev	Date	Details	SRV	TNS	C	04.07.18	Updated in accordance with latest IDP Site Layout PL-02A	SRV	TNS	B	25.05.18	Turning manoeuvre added adjacent to pumping station	SRV	TNS	A	22.05.18	Layout review updated in accordance with IDP Proposed Site Layout SL-02 Rev C received 21.06.2018	SRV	TNS
Rev	Date	Details	SRV	TNS																			
C	04.07.18	Updated in accordance with latest IDP Site Layout PL-02A	SRV	TNS																			
B	25.05.18	Turning manoeuvre added adjacent to pumping station	SRV	TNS																			
A	22.05.18	Layout review updated in accordance with IDP Proposed Site Layout SL-02 Rev C received 21.06.2018	SRV	TNS																			
Drawing No.		BSO/E4513/019 C																					
Date:		June 2018																					
Drawn:		VI																					
Checked:		SRV																					
Scales:		1:500 at A1																					
Approved:		TNS																					
Drawing No.		BSO/E4513/019 C																					
FOR INFORMATION ONLY																							
RCP ARCHITECTURE & CIVIL ENGINEERING Rogers Cory Partnership Architectural and Civil Consultants The Old School Old School Road Hook Hampshire RG27 7NJ T: 01256 769769 E: rcp@rogerscory.co.uk W: rogerscory.co.uk																							

Site:- Sinah Lane Hayling Island	Drawing Title:- FIRE TENDER SWEEP PATH ANALYSIS SHEET 2 OF 2
BARRATT HOMES	