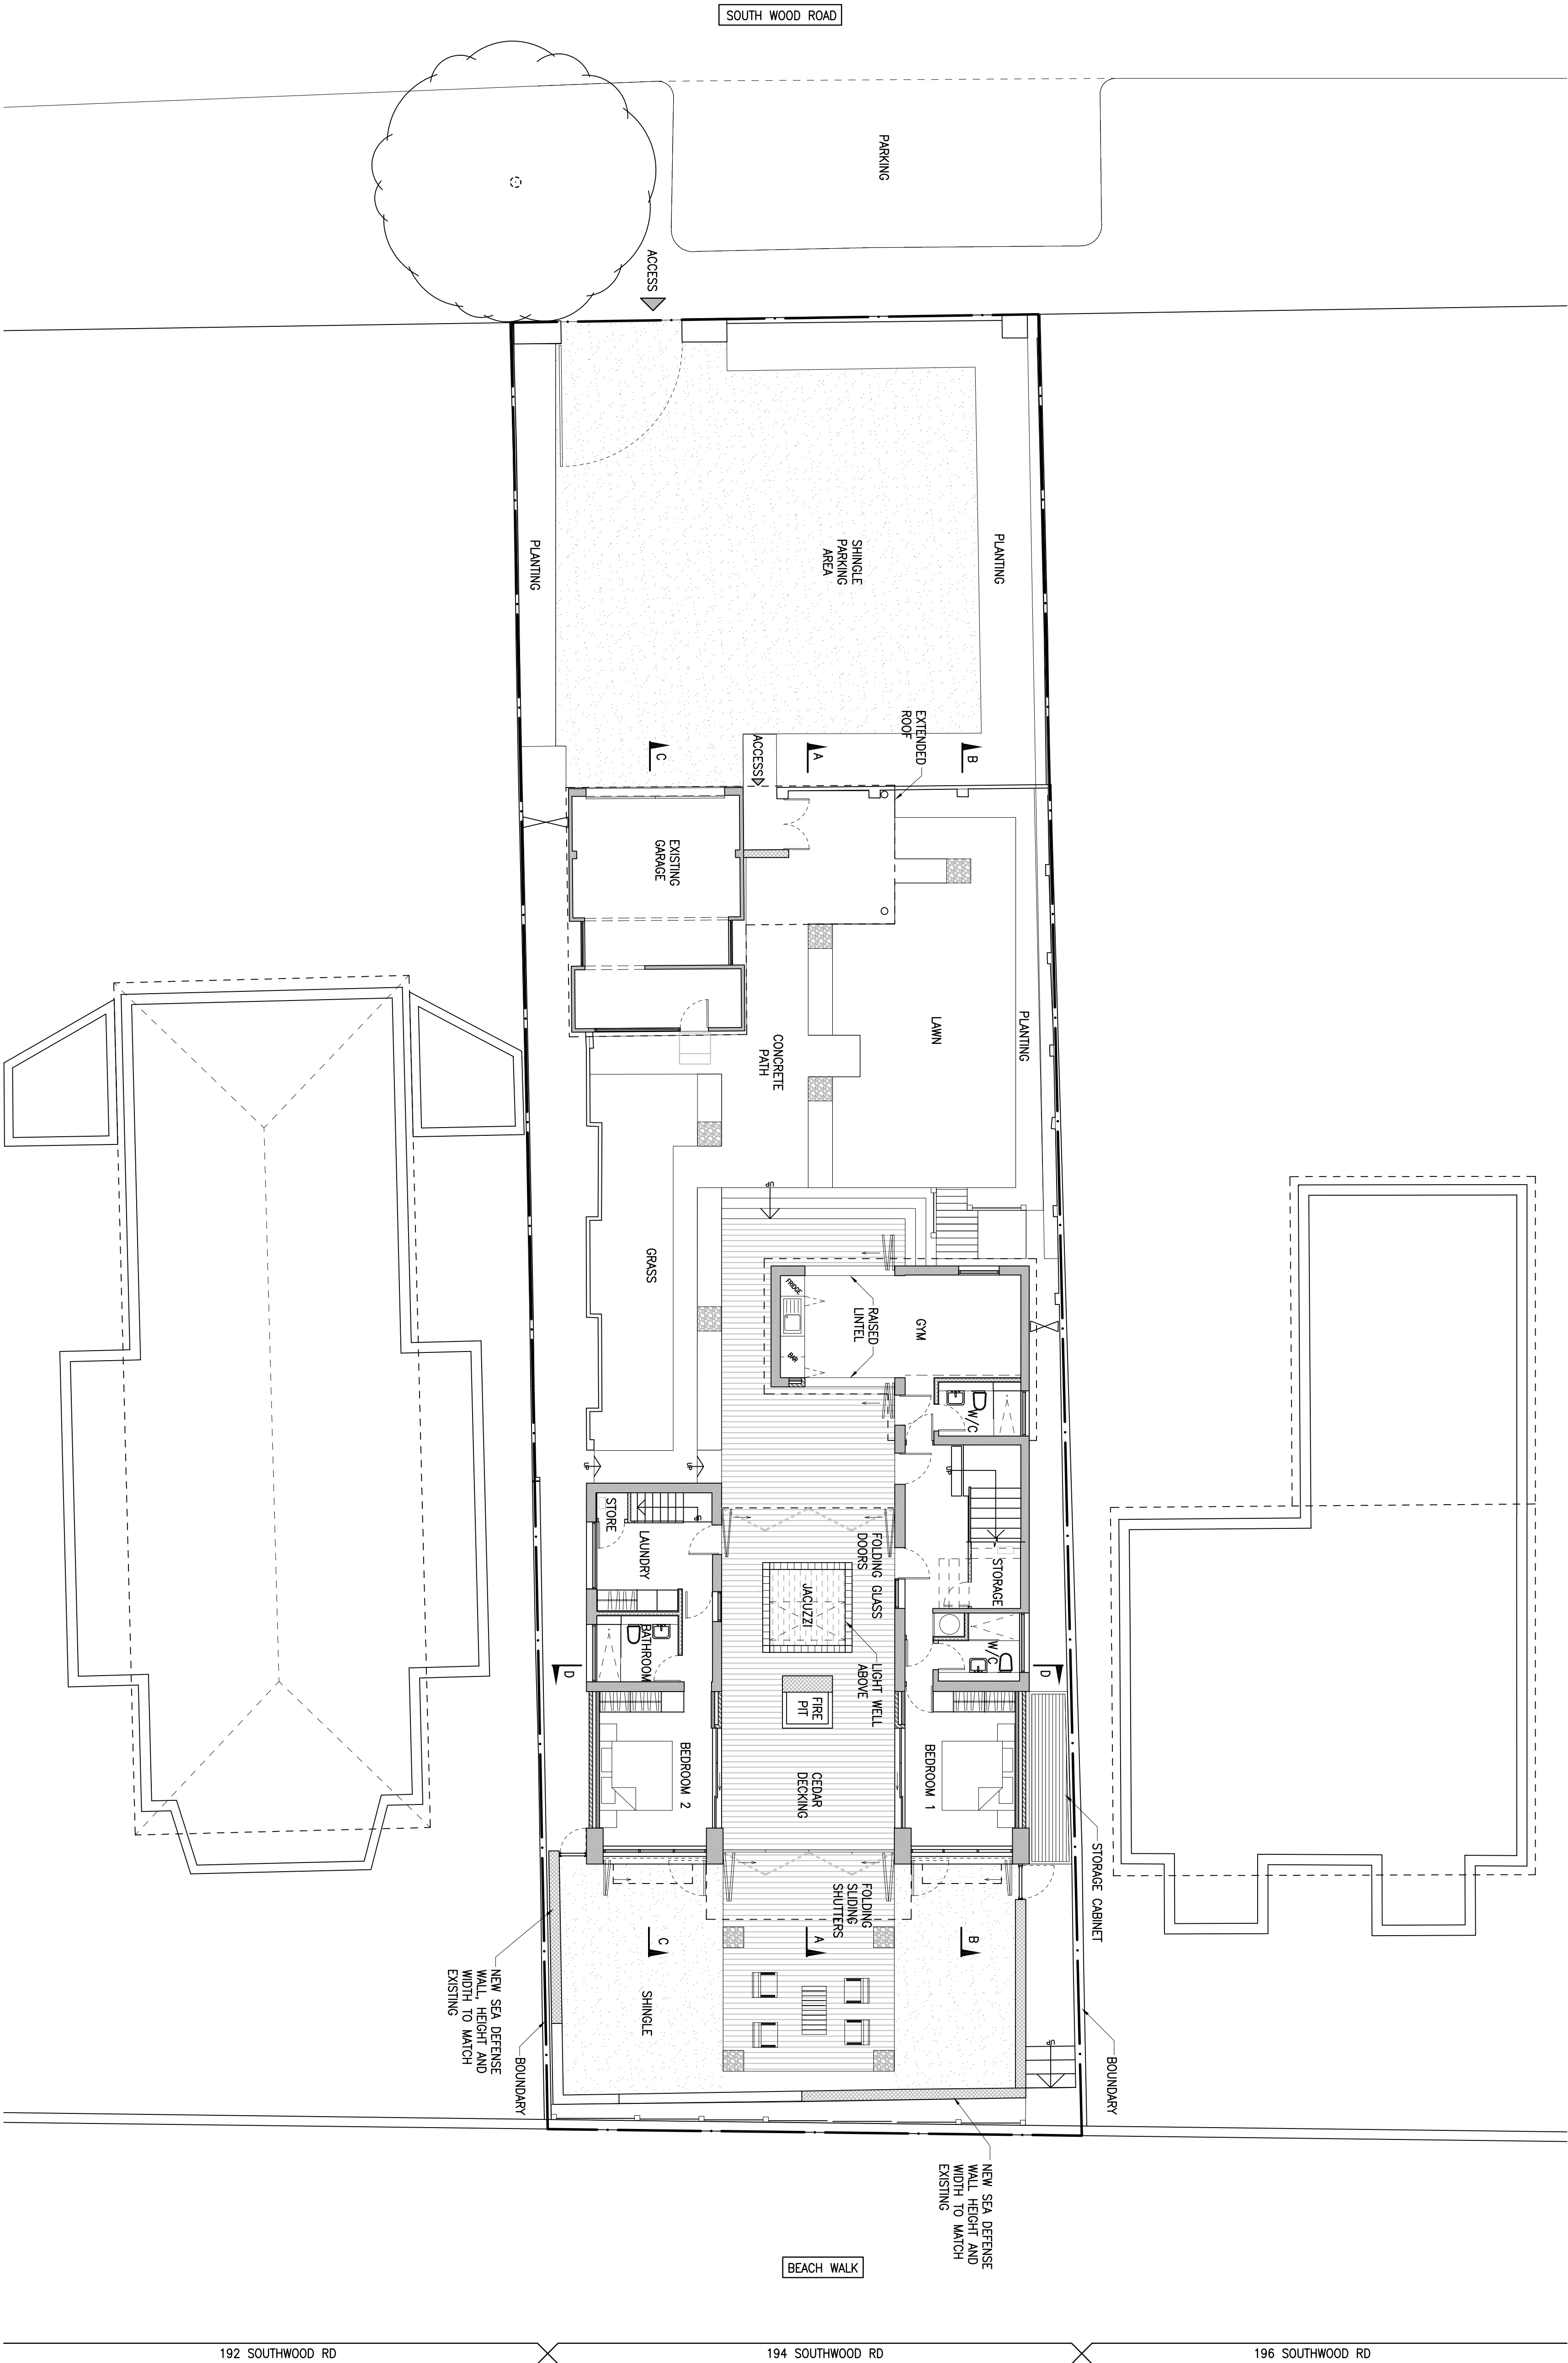
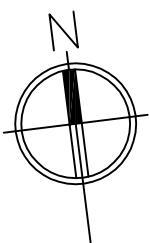


NOTES

1. DO NOT SCALE FROM THIS DRAWING.
2. ALL DIMENSIONS ARE TO BE CHECKED ON SITE, PRIOR TO COMMENCING ANY WORKS
3. ALL BOUNDARIES ARE ASSUMED AND WE ACCEPT NO LIABILITY FOR BOUNDARY INACCURACY
4. THESE ARE NOT WORKING DRAWINGS AND ARE FOR PLANNING PURPOSE ONLY

[illegible]

COPYRIGHT All rights reserved

These drawings, plans and specifications and the copyright therein are the property of David Dexter Associates and must not be used, reproduced or copied wholly or in part without the written permission of David Dexter Associates.

Project

BALLBOOREY
194 SOUTHWOOD ROAD
HAYLING ISLAND
(PHASE 1)

Client

R.STEUL

daviddexter@
associates

david dexter associates, Unit G East, Coate House
1-3 Coate Street, London, E2 9AG
t: 020 8980 0512 mail@daviddexter.co.uk
www.daviddexter.co.uk

Title

PROPOSED
GROUND FLOOR
PLAN

PLANNING DRAWING

Designed	Approved
----------	----------

Drawn	Project Engineer/Director	Date
-------	---------------------------	------

Scale	North	Drawing No.:	Issue
-------	-------	--------------	-------

MARCH '18