
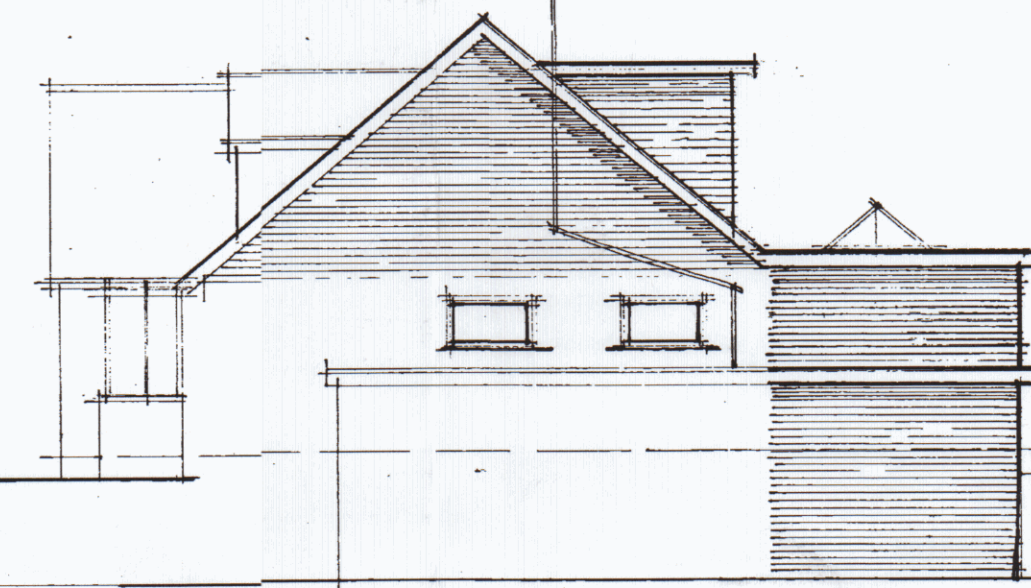
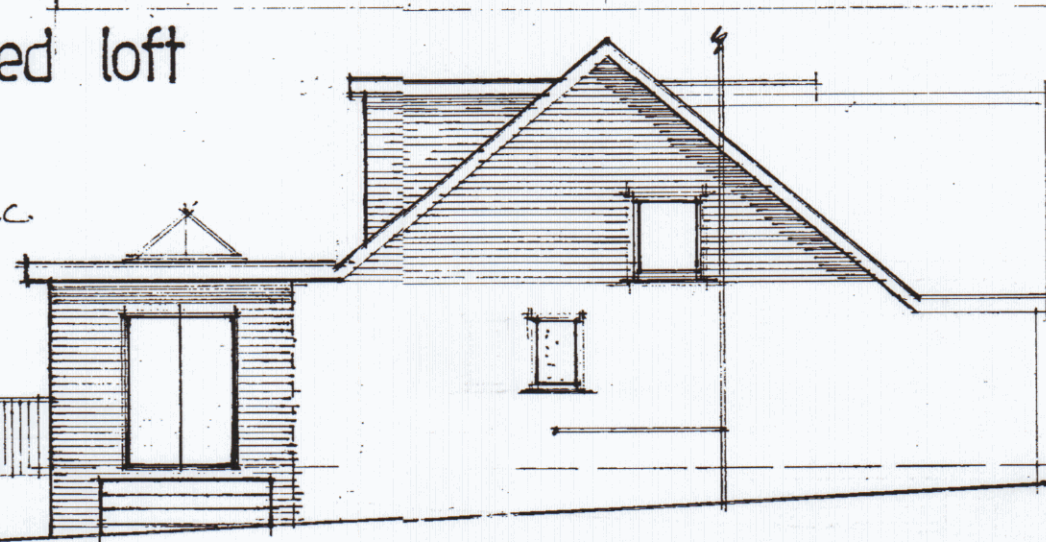
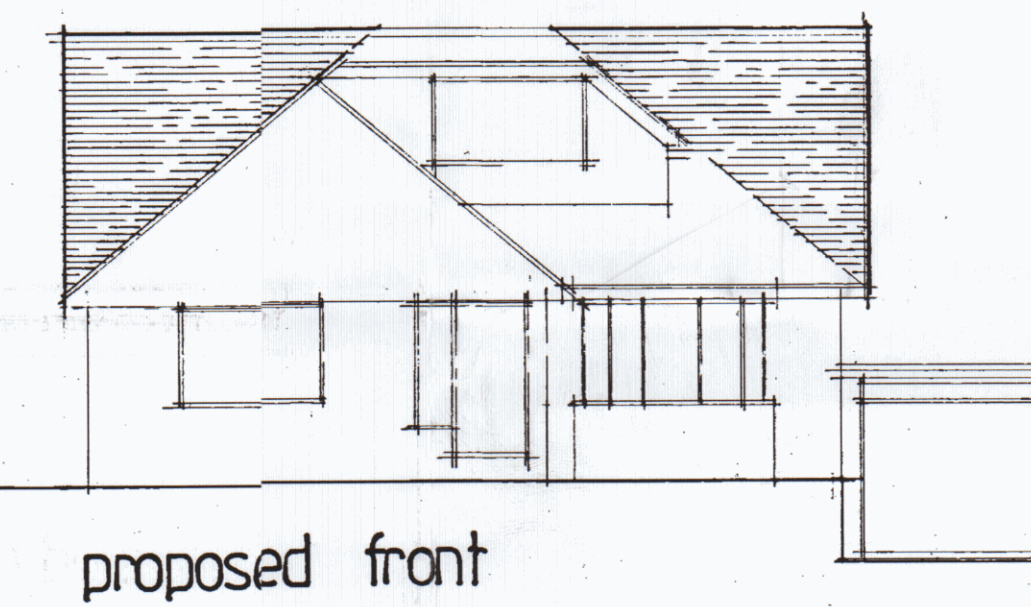
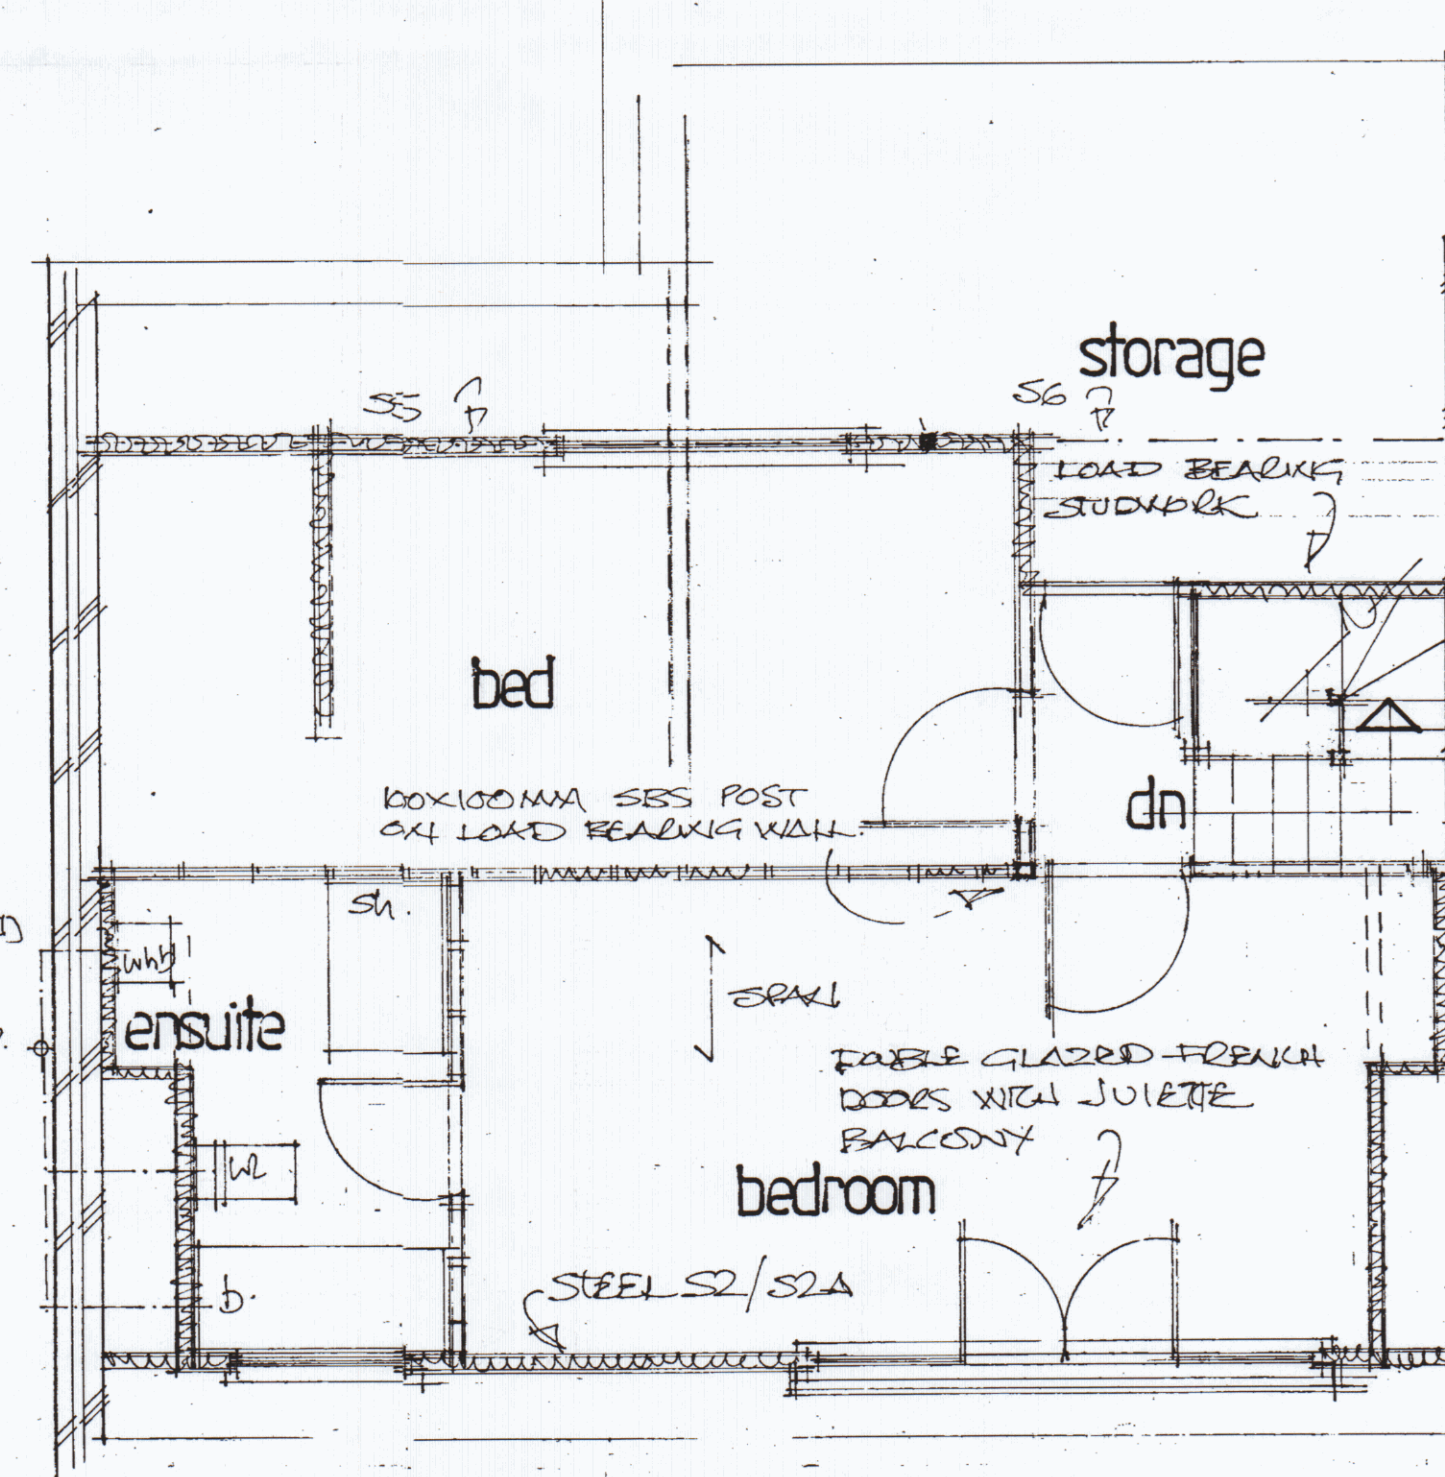
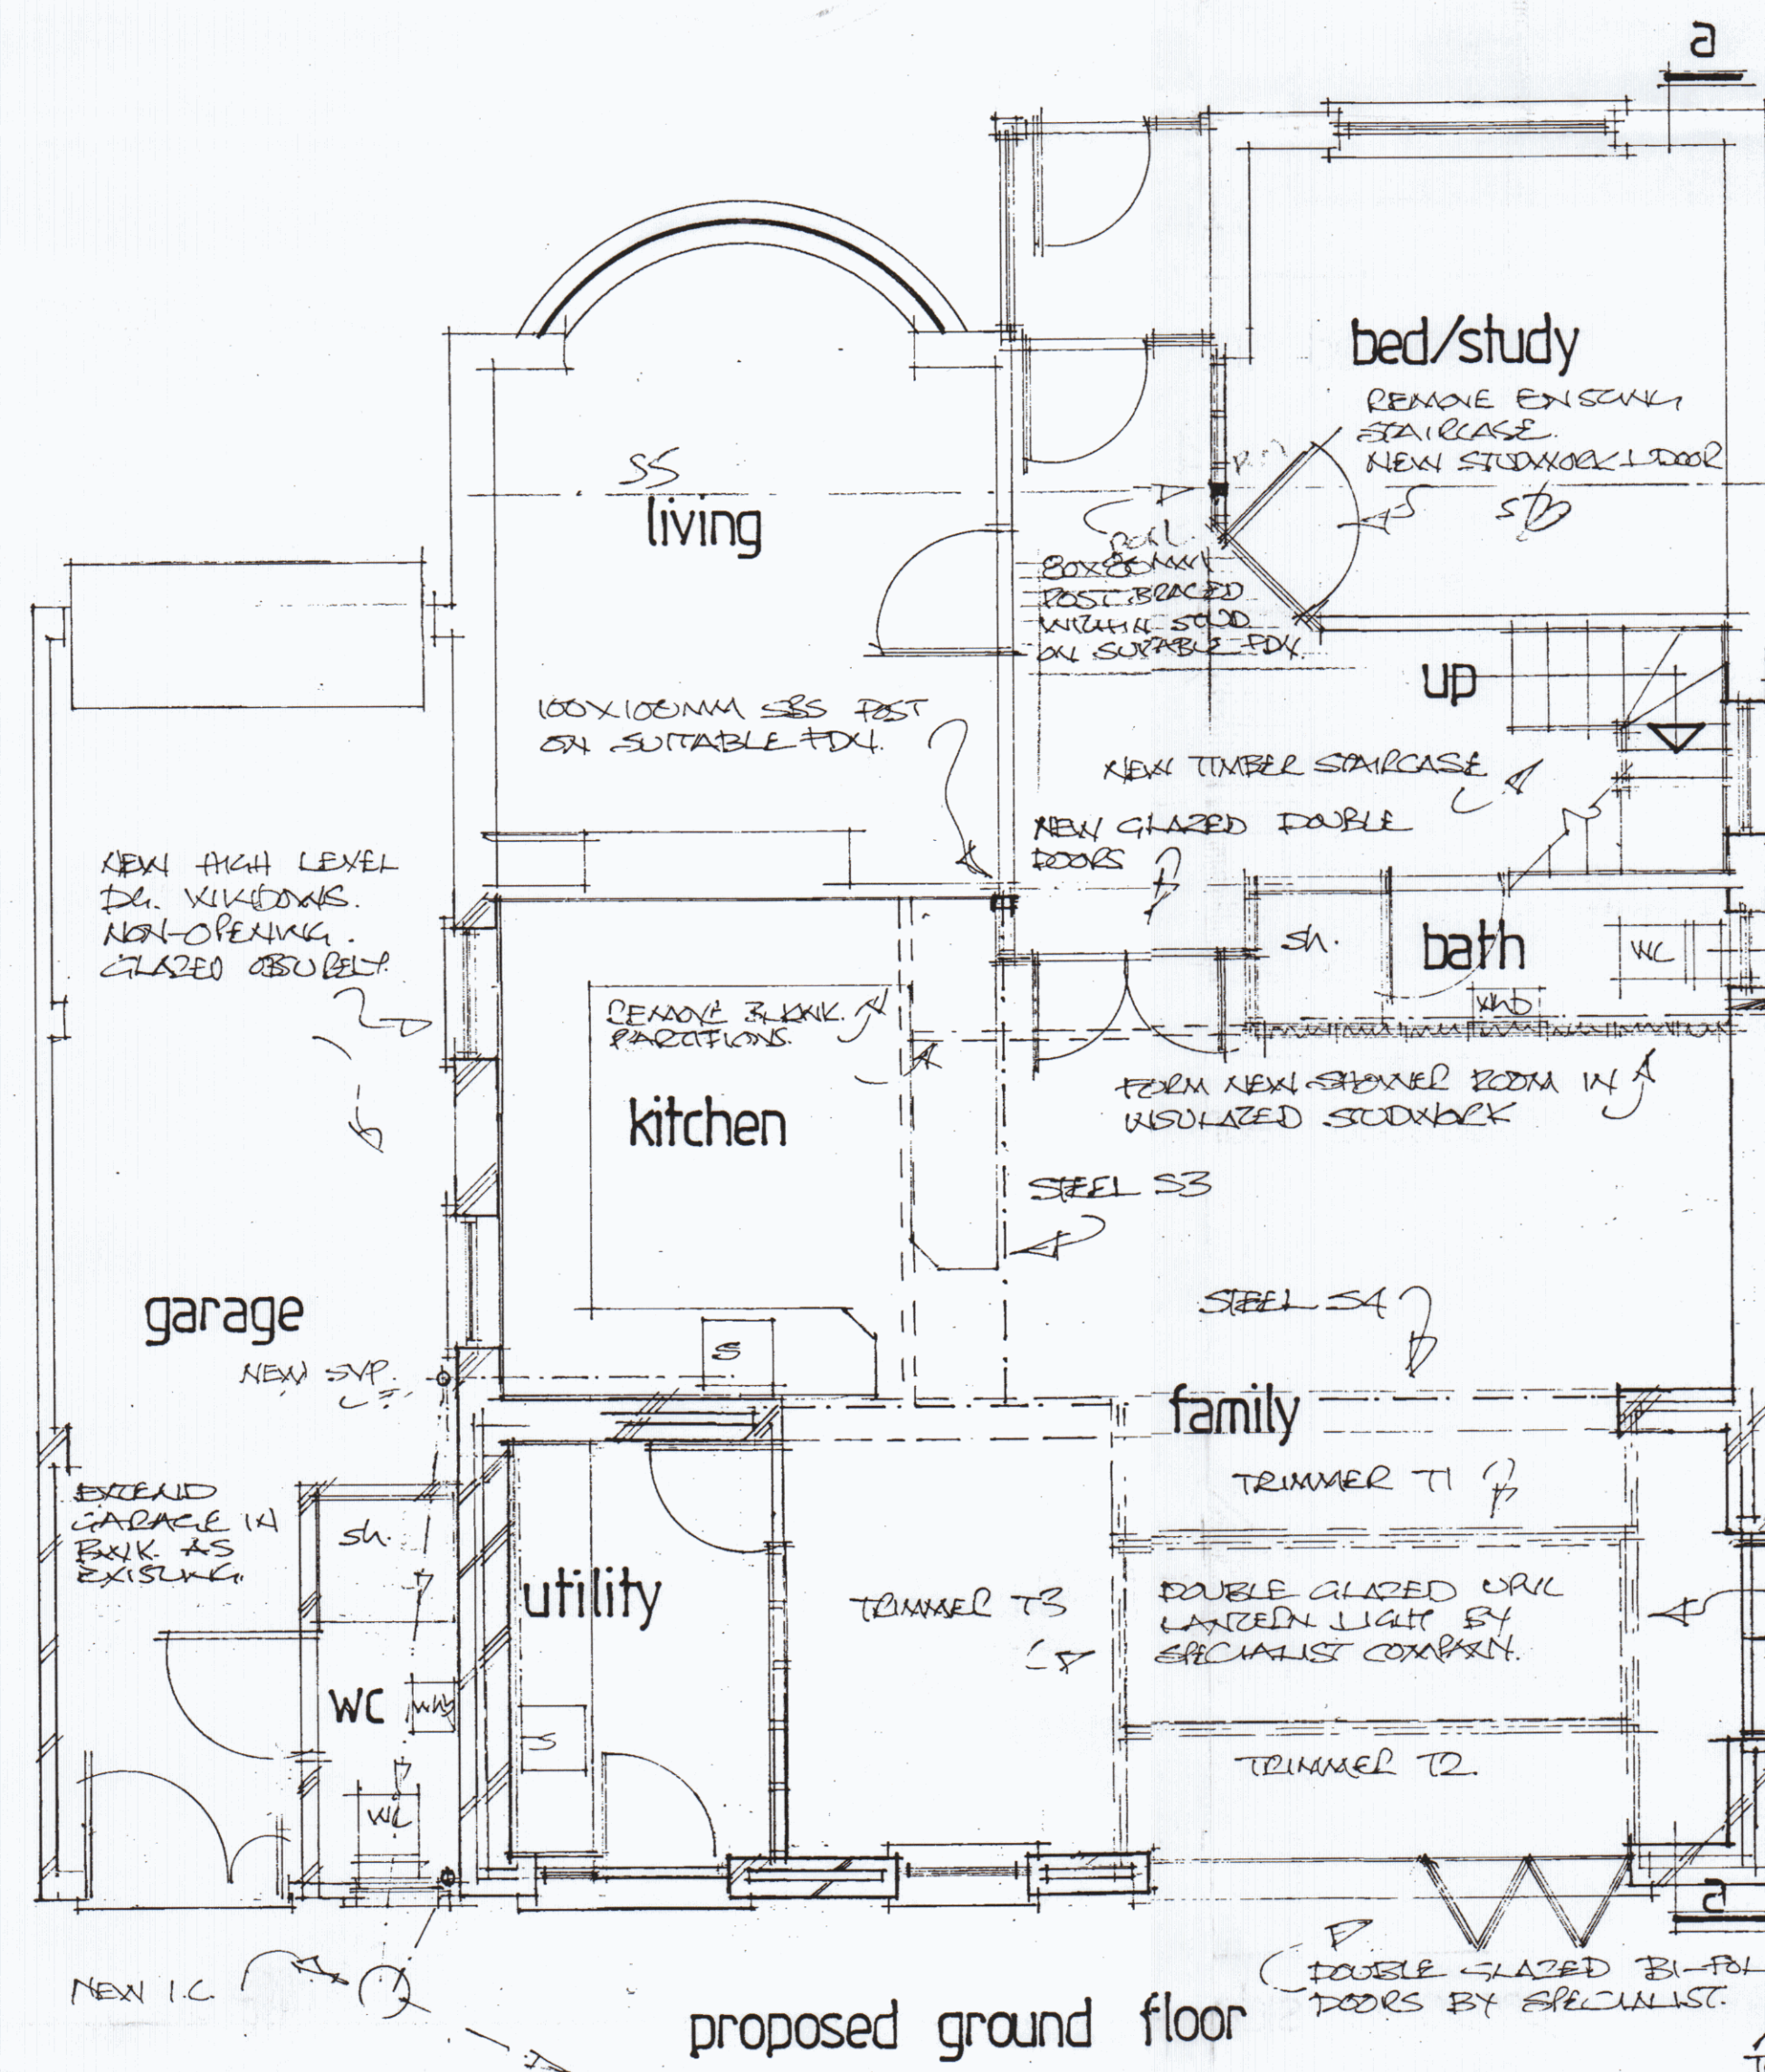
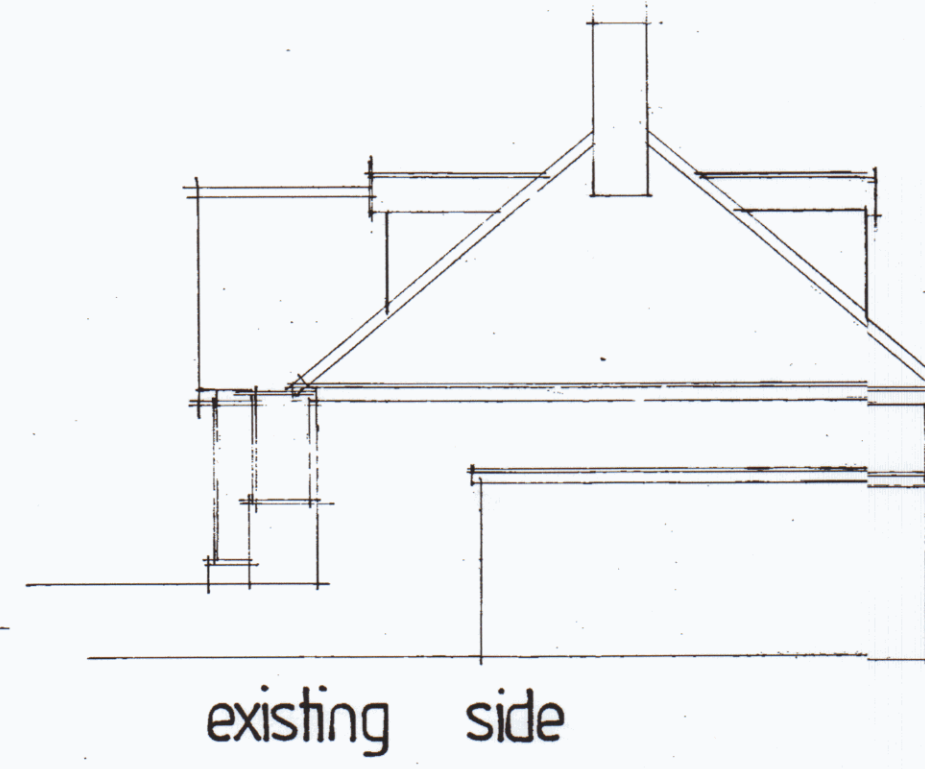
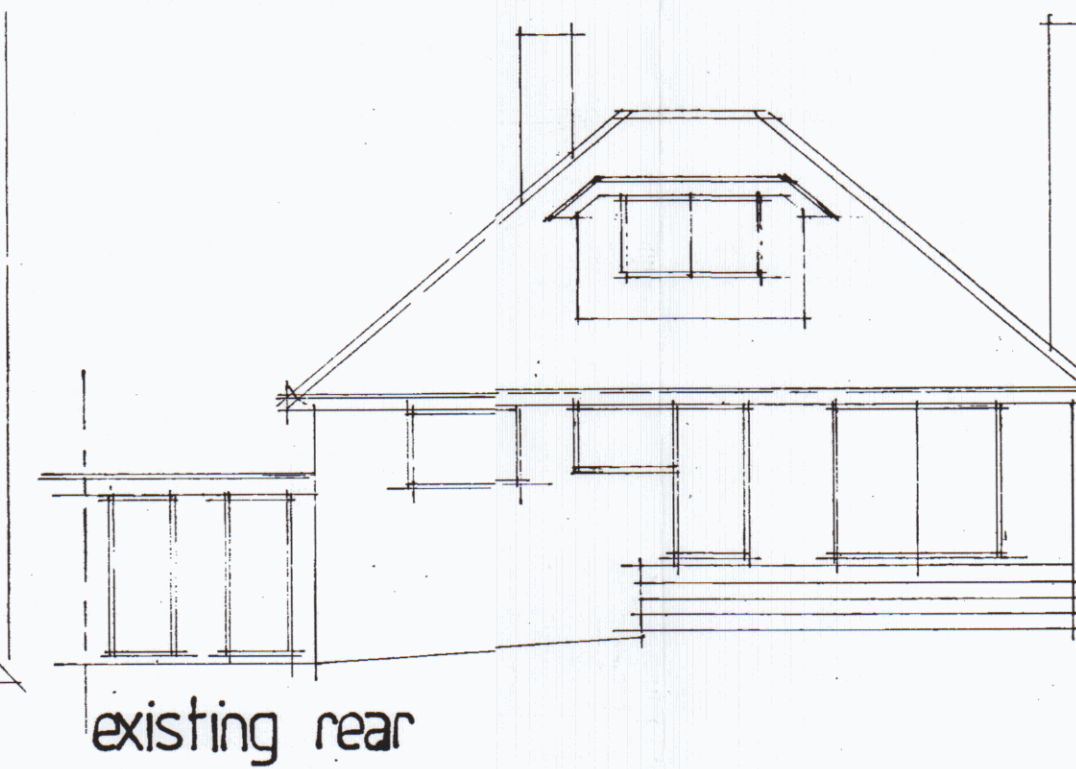
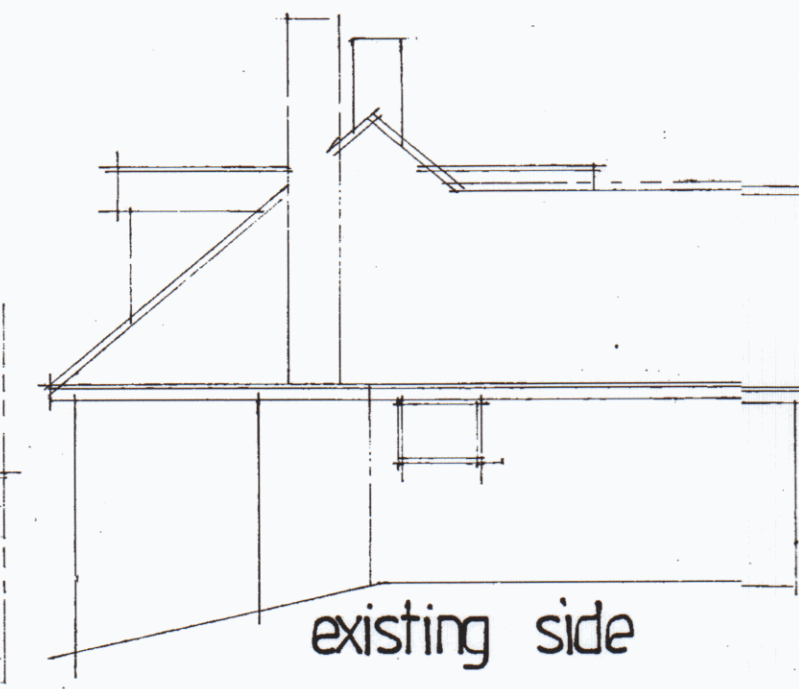
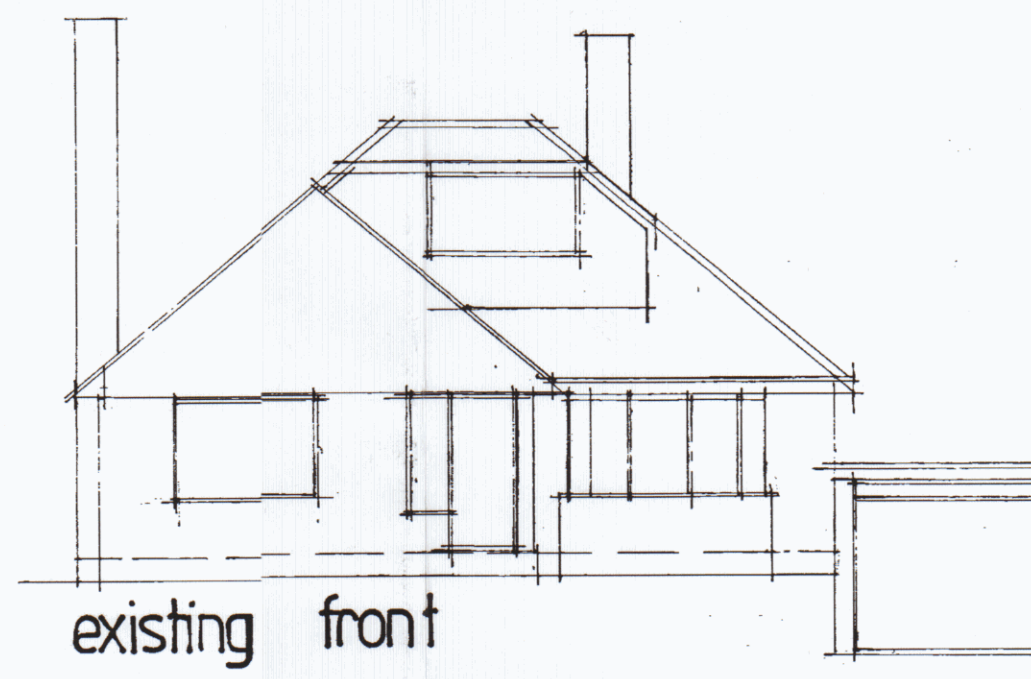
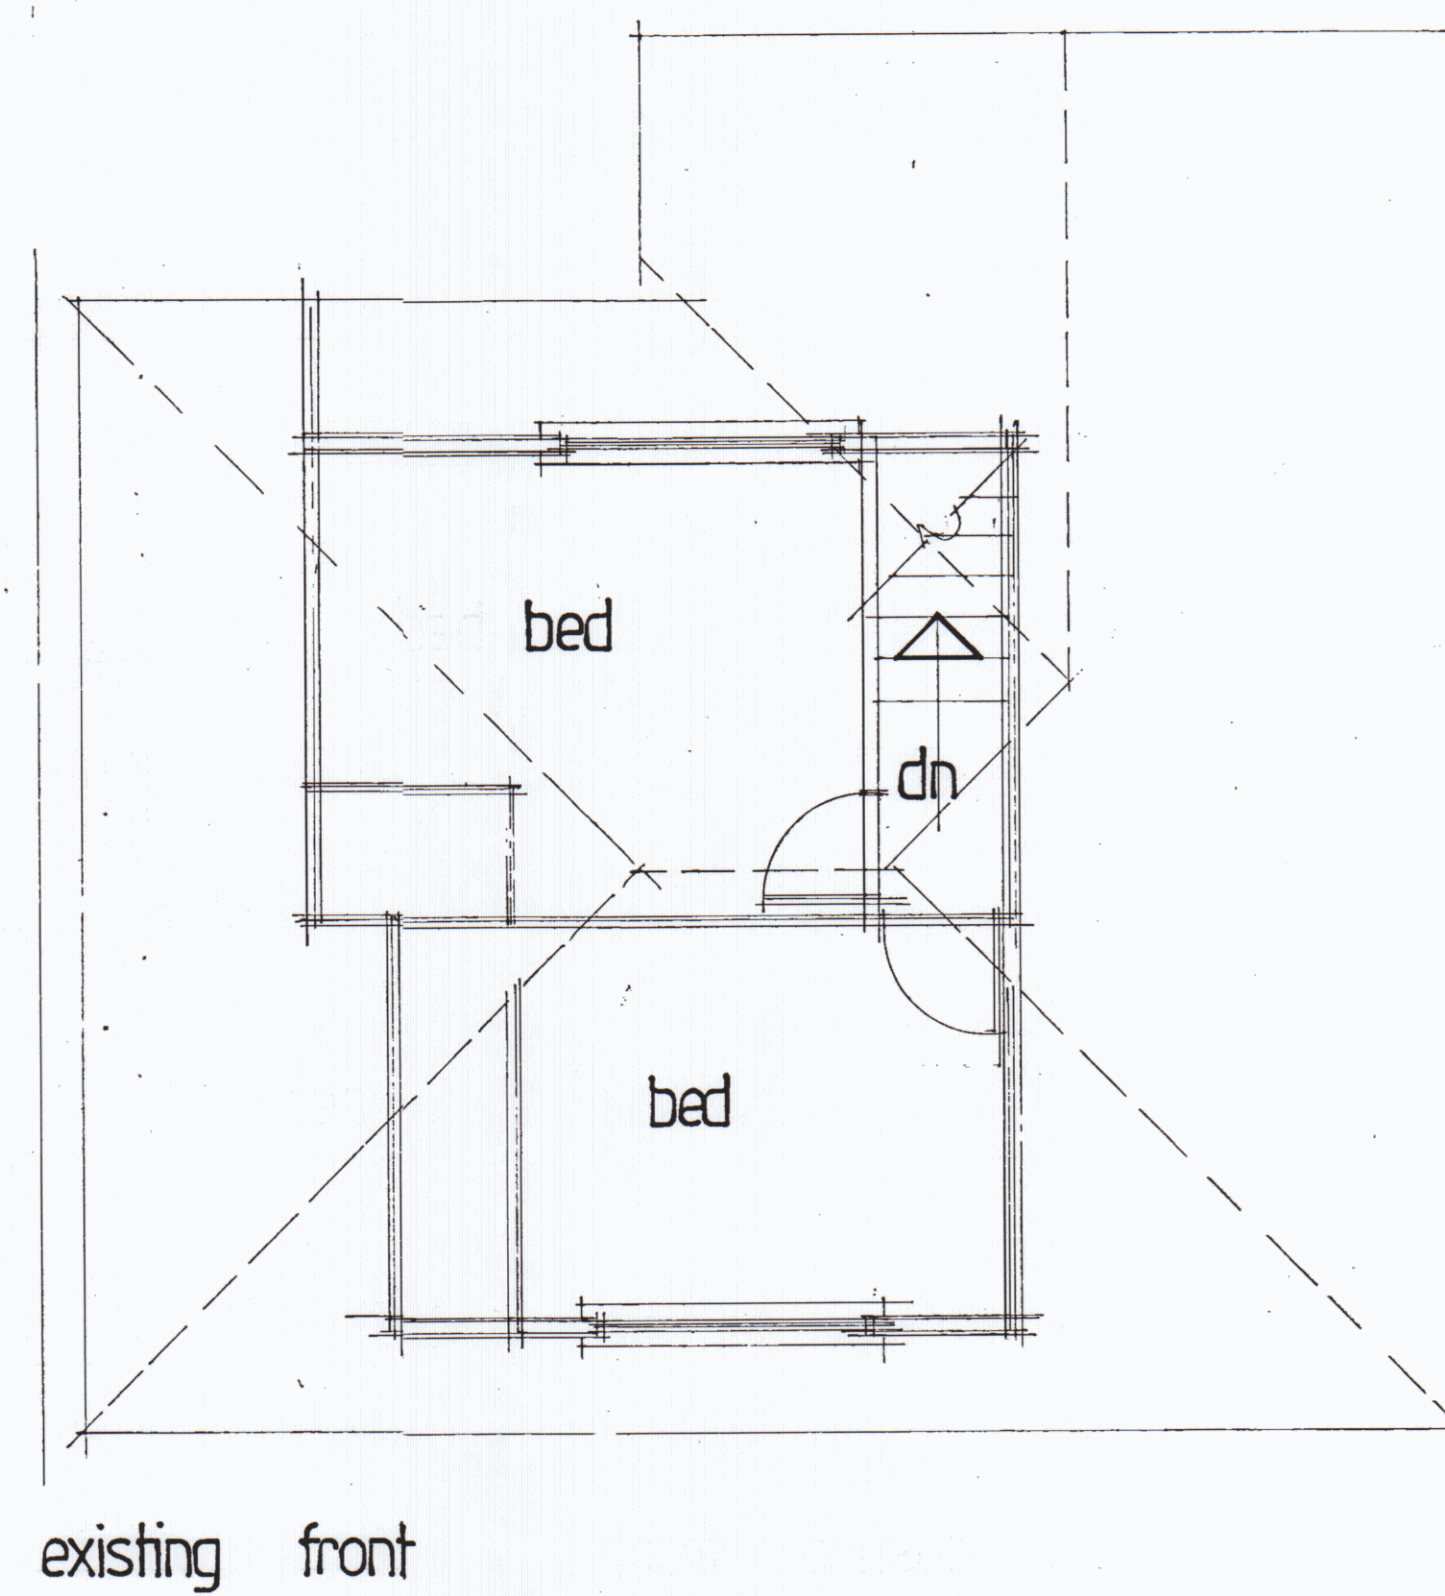


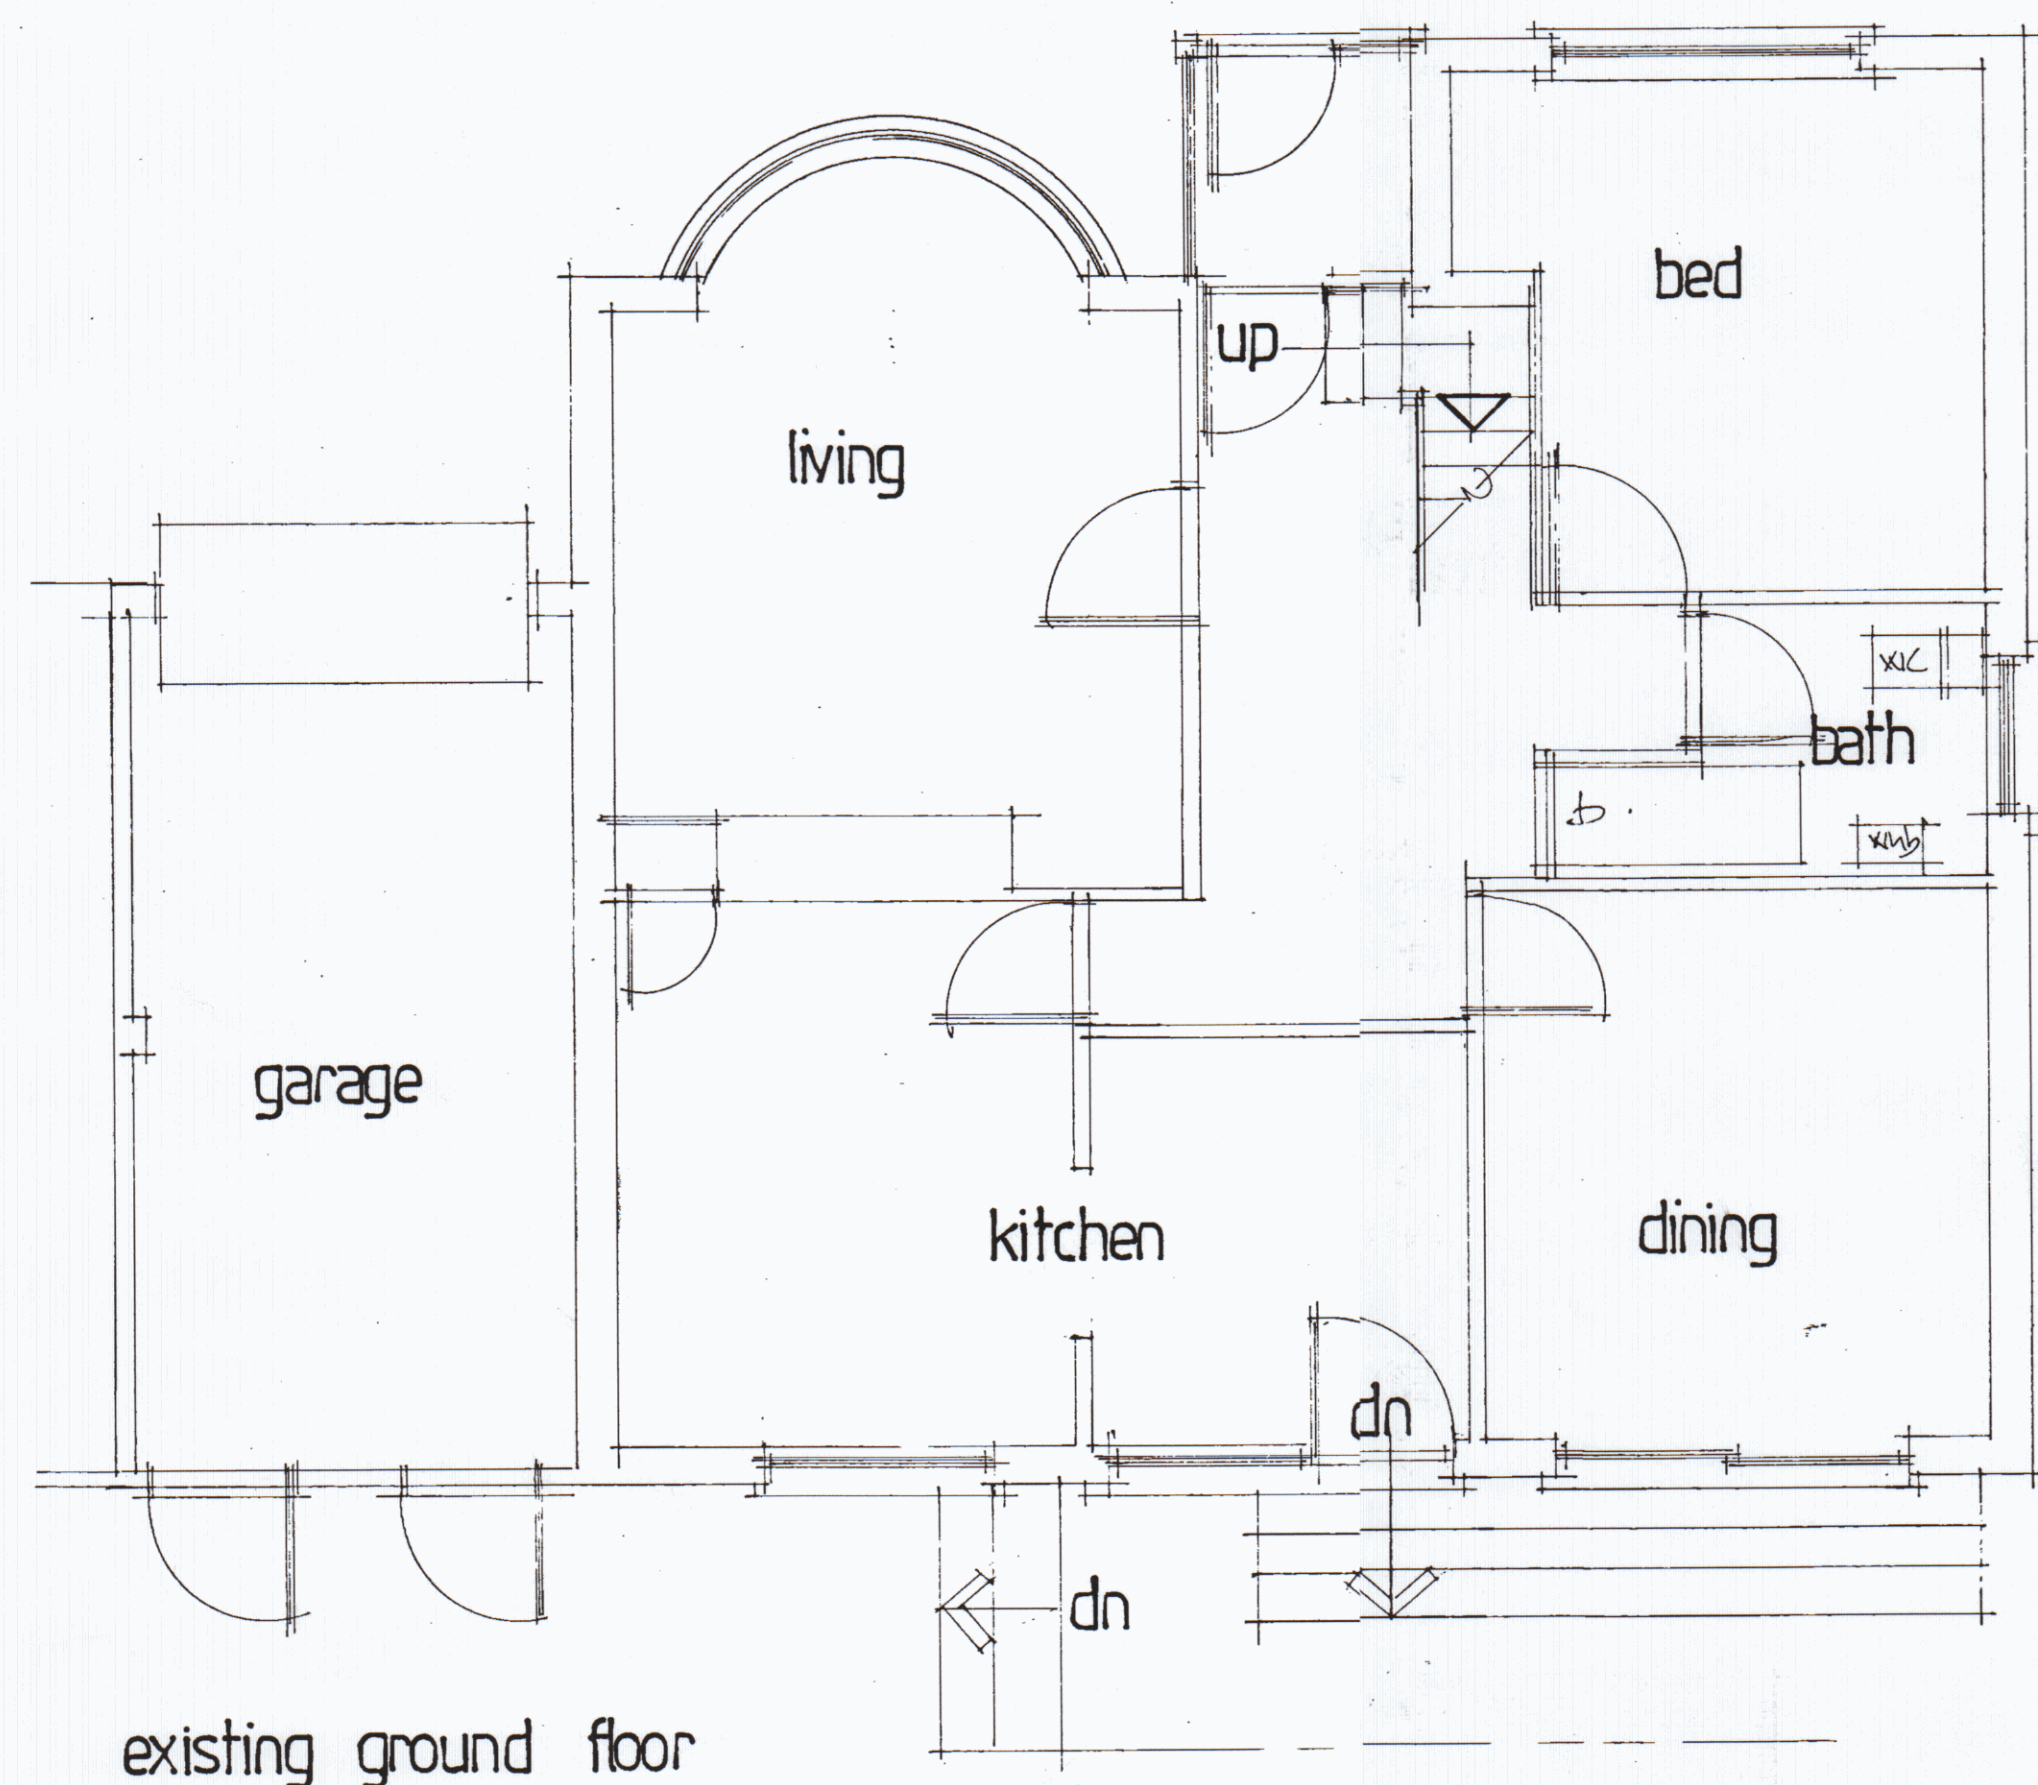

F	MAR 2013	PLANNING AMENDMENTS
E	JUL 2016	client amendments
D	SEP 2016	client amendments
	Date	Revision
©	copyright	

THORNS-YOUNG
ARCHITECTURAL

THORNS-YOUNG LTD
CHARTERED BUILDING CONSULTANTS
232 London Road, North End, Portsmouth PO2 0JQ
Tel: (023) 9267 2883 Fax: (023) 9266 3457
Website: www.thornsyang.co.uk

Client
MR AND MRS SIMMS

Job Title
16, HAZLEWOOD AVENUE
BEDHAMPTON BOROUGH
HANTS
29 MAR 2018

RECEIVED

Drawing Title
EXISTING AND PROPOSED
PLANS AND ELEVATIONS

Scale 1:50 + 1:100
Date SEP 2014 Drawn by CMC

Dwg. No. 7208:14:1 Rev. F