



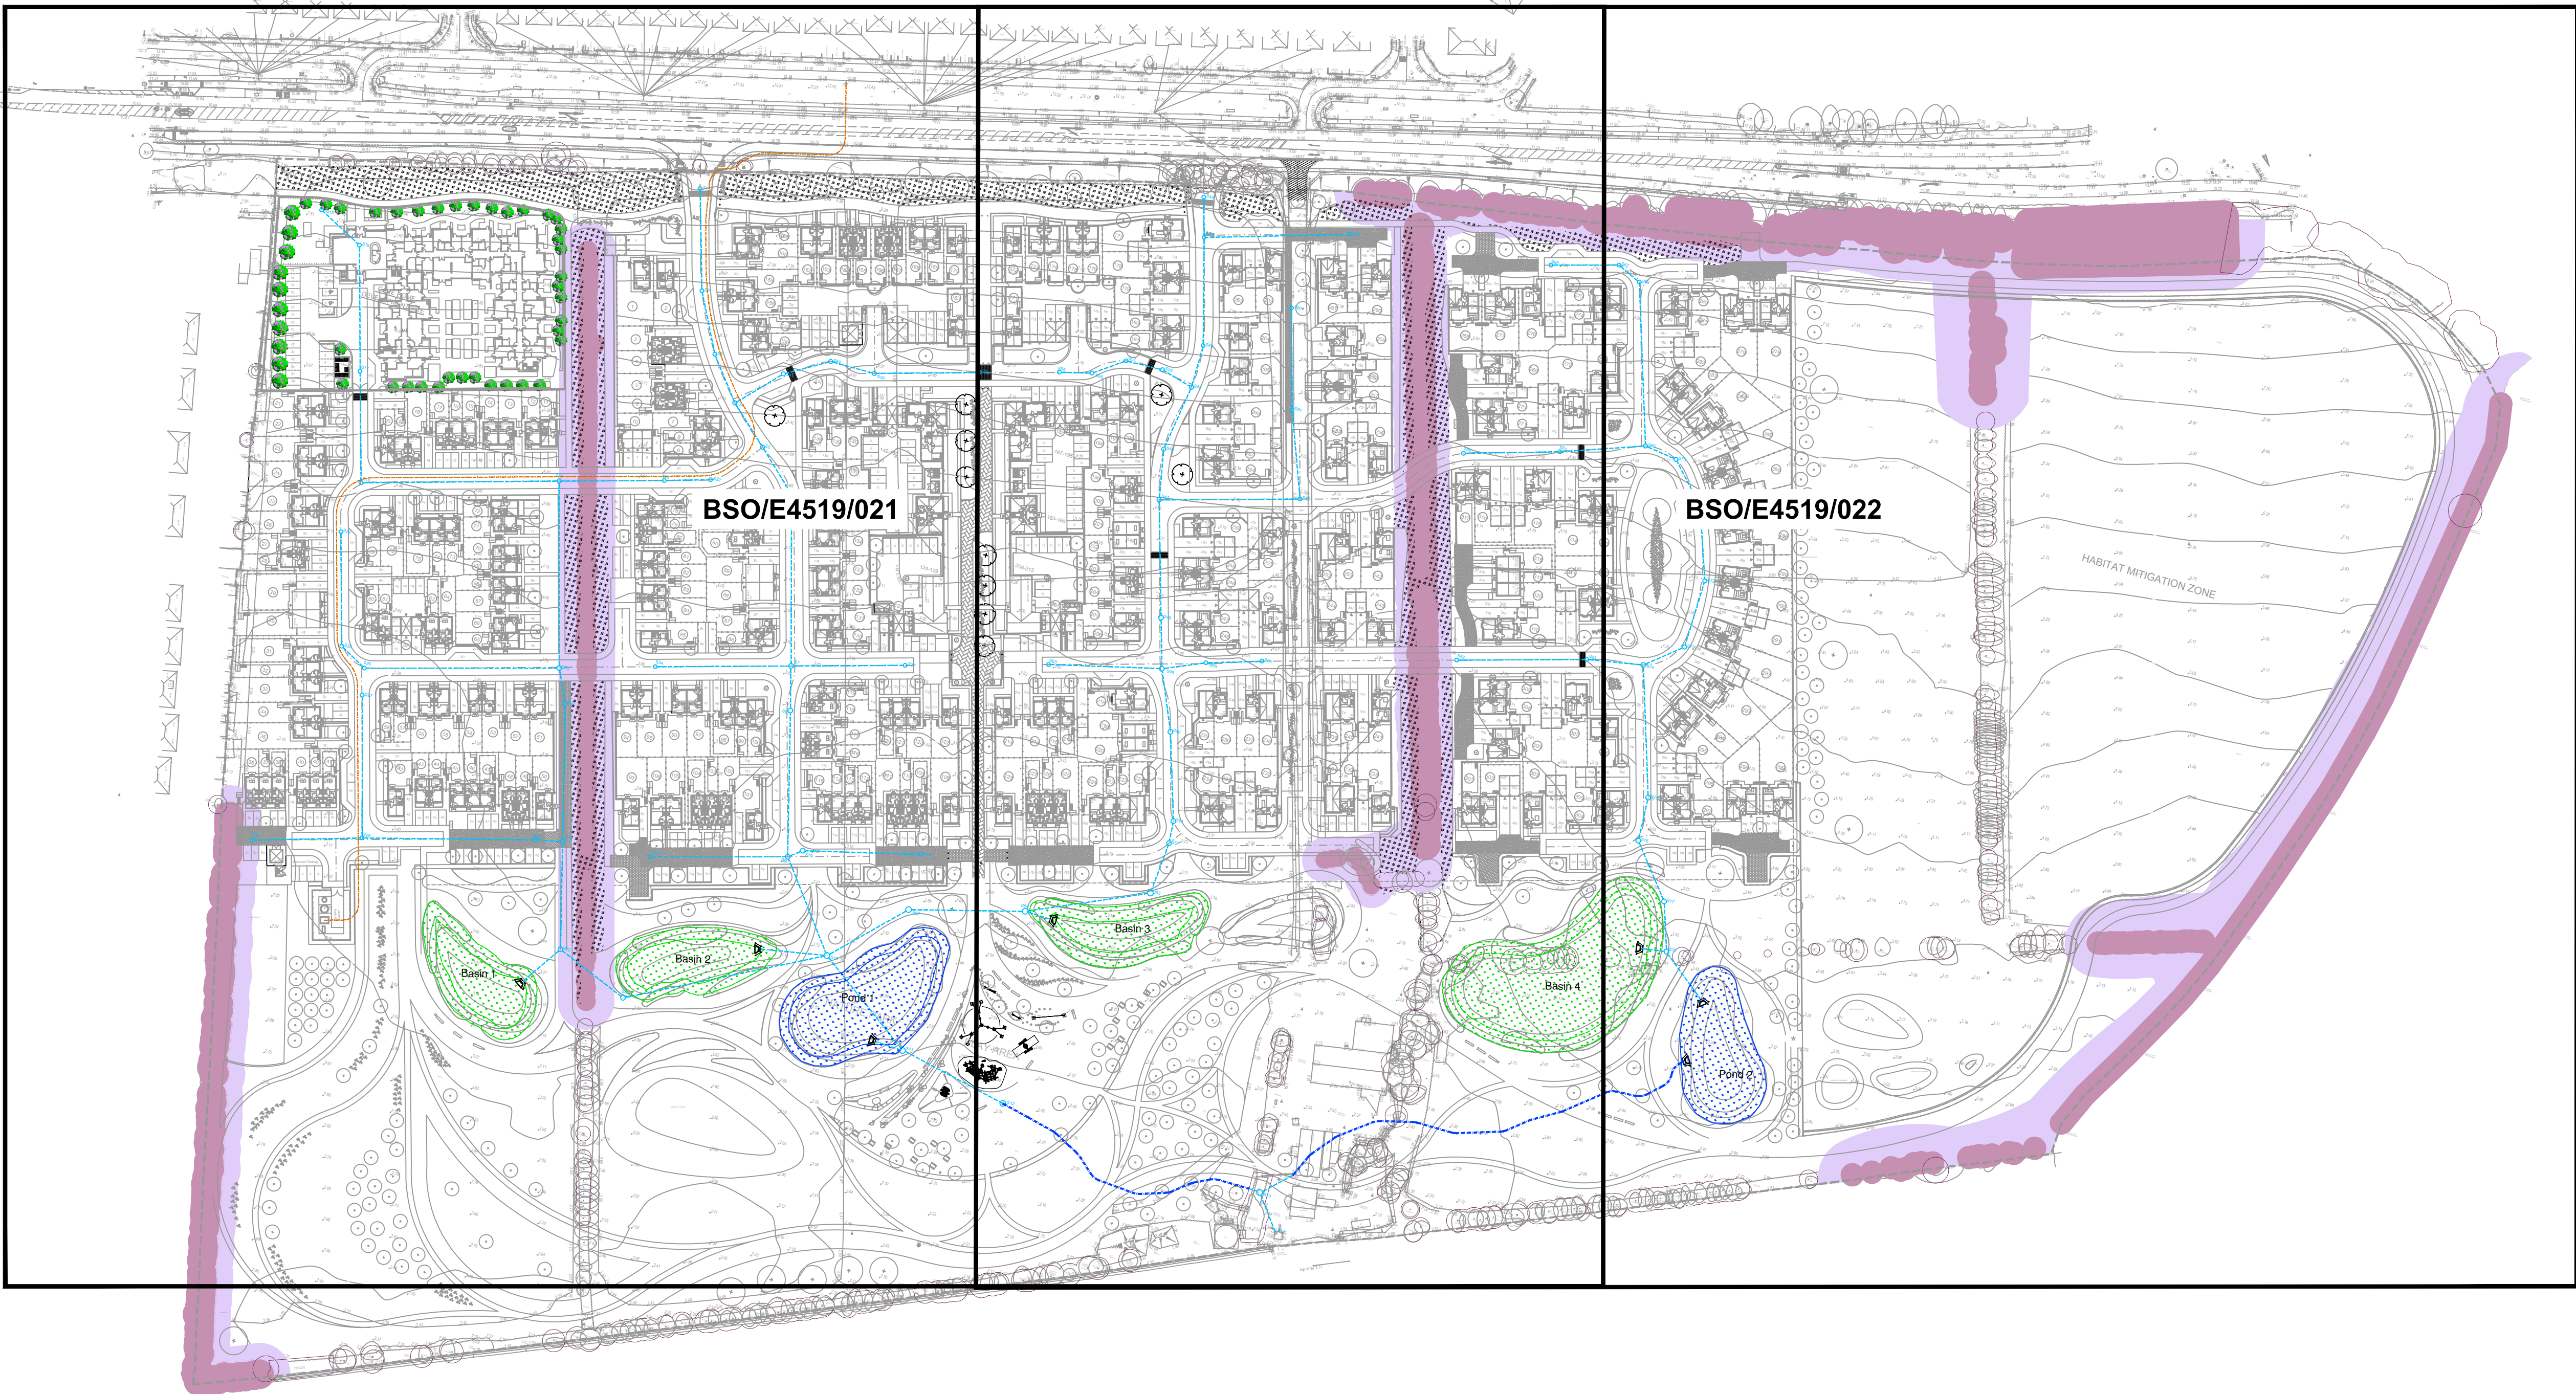

1. All dimensions are in metres unless stated otherwise.
2. Do not scale from this drawing. Only written dimensions are to be used.
3. This drawing should be read in conjunction with the Architect's and Structural Engineer's design drawings and specification and External Works Layouts.
4. Site layout based on ID Partnership Proposed Residential Site Layout Plan, drawing number PL06, Revision H dated 11/10/2018.
5. Topographic Survey as per Siltline survey drawing number 36FA01 dated August 2016.
6. The proposed finished levels are indicative only and subject to further design development. The finished floor levels may vary by 300mm from what is currently proposed.
7. No retaining walls are currently shown subject to further design development.
8. All construction to be in accordance with Sewers for Adoption 6th Edition & Interim Addendum and the specific requirements of the Sewage Undertaker.

Proposed Surface Water drainage	
Drainage basin	
Pond	
Basin Outline	
Pond Outline	
Headwall	
Approximate extent of SuDS Ditch	

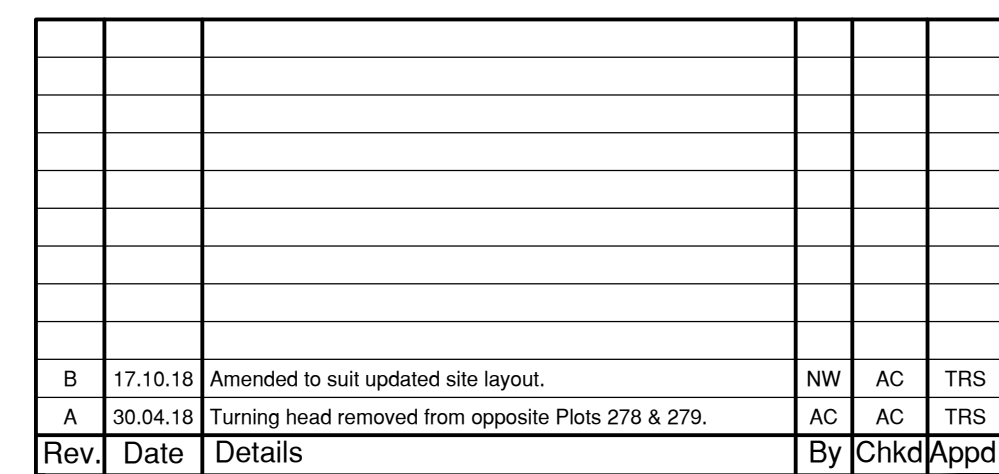

BARRATT
HOMES



DAVID WILSON HOMES
WHERE QUALITY LIVES

Drawing Title:-
**DRAINAGE
STRATEGY
KEYPLAN**

Date:	April 2018	Scales:	1:1250 at A1
Drawn:	WD	Checked:	AC
		Approved:	TS

BSO/E4519/020 B

PRELIMINARY



T: 01256 769269 E: mail@rcpconsultants.co.uk W: rcpconsultants.co.uk