


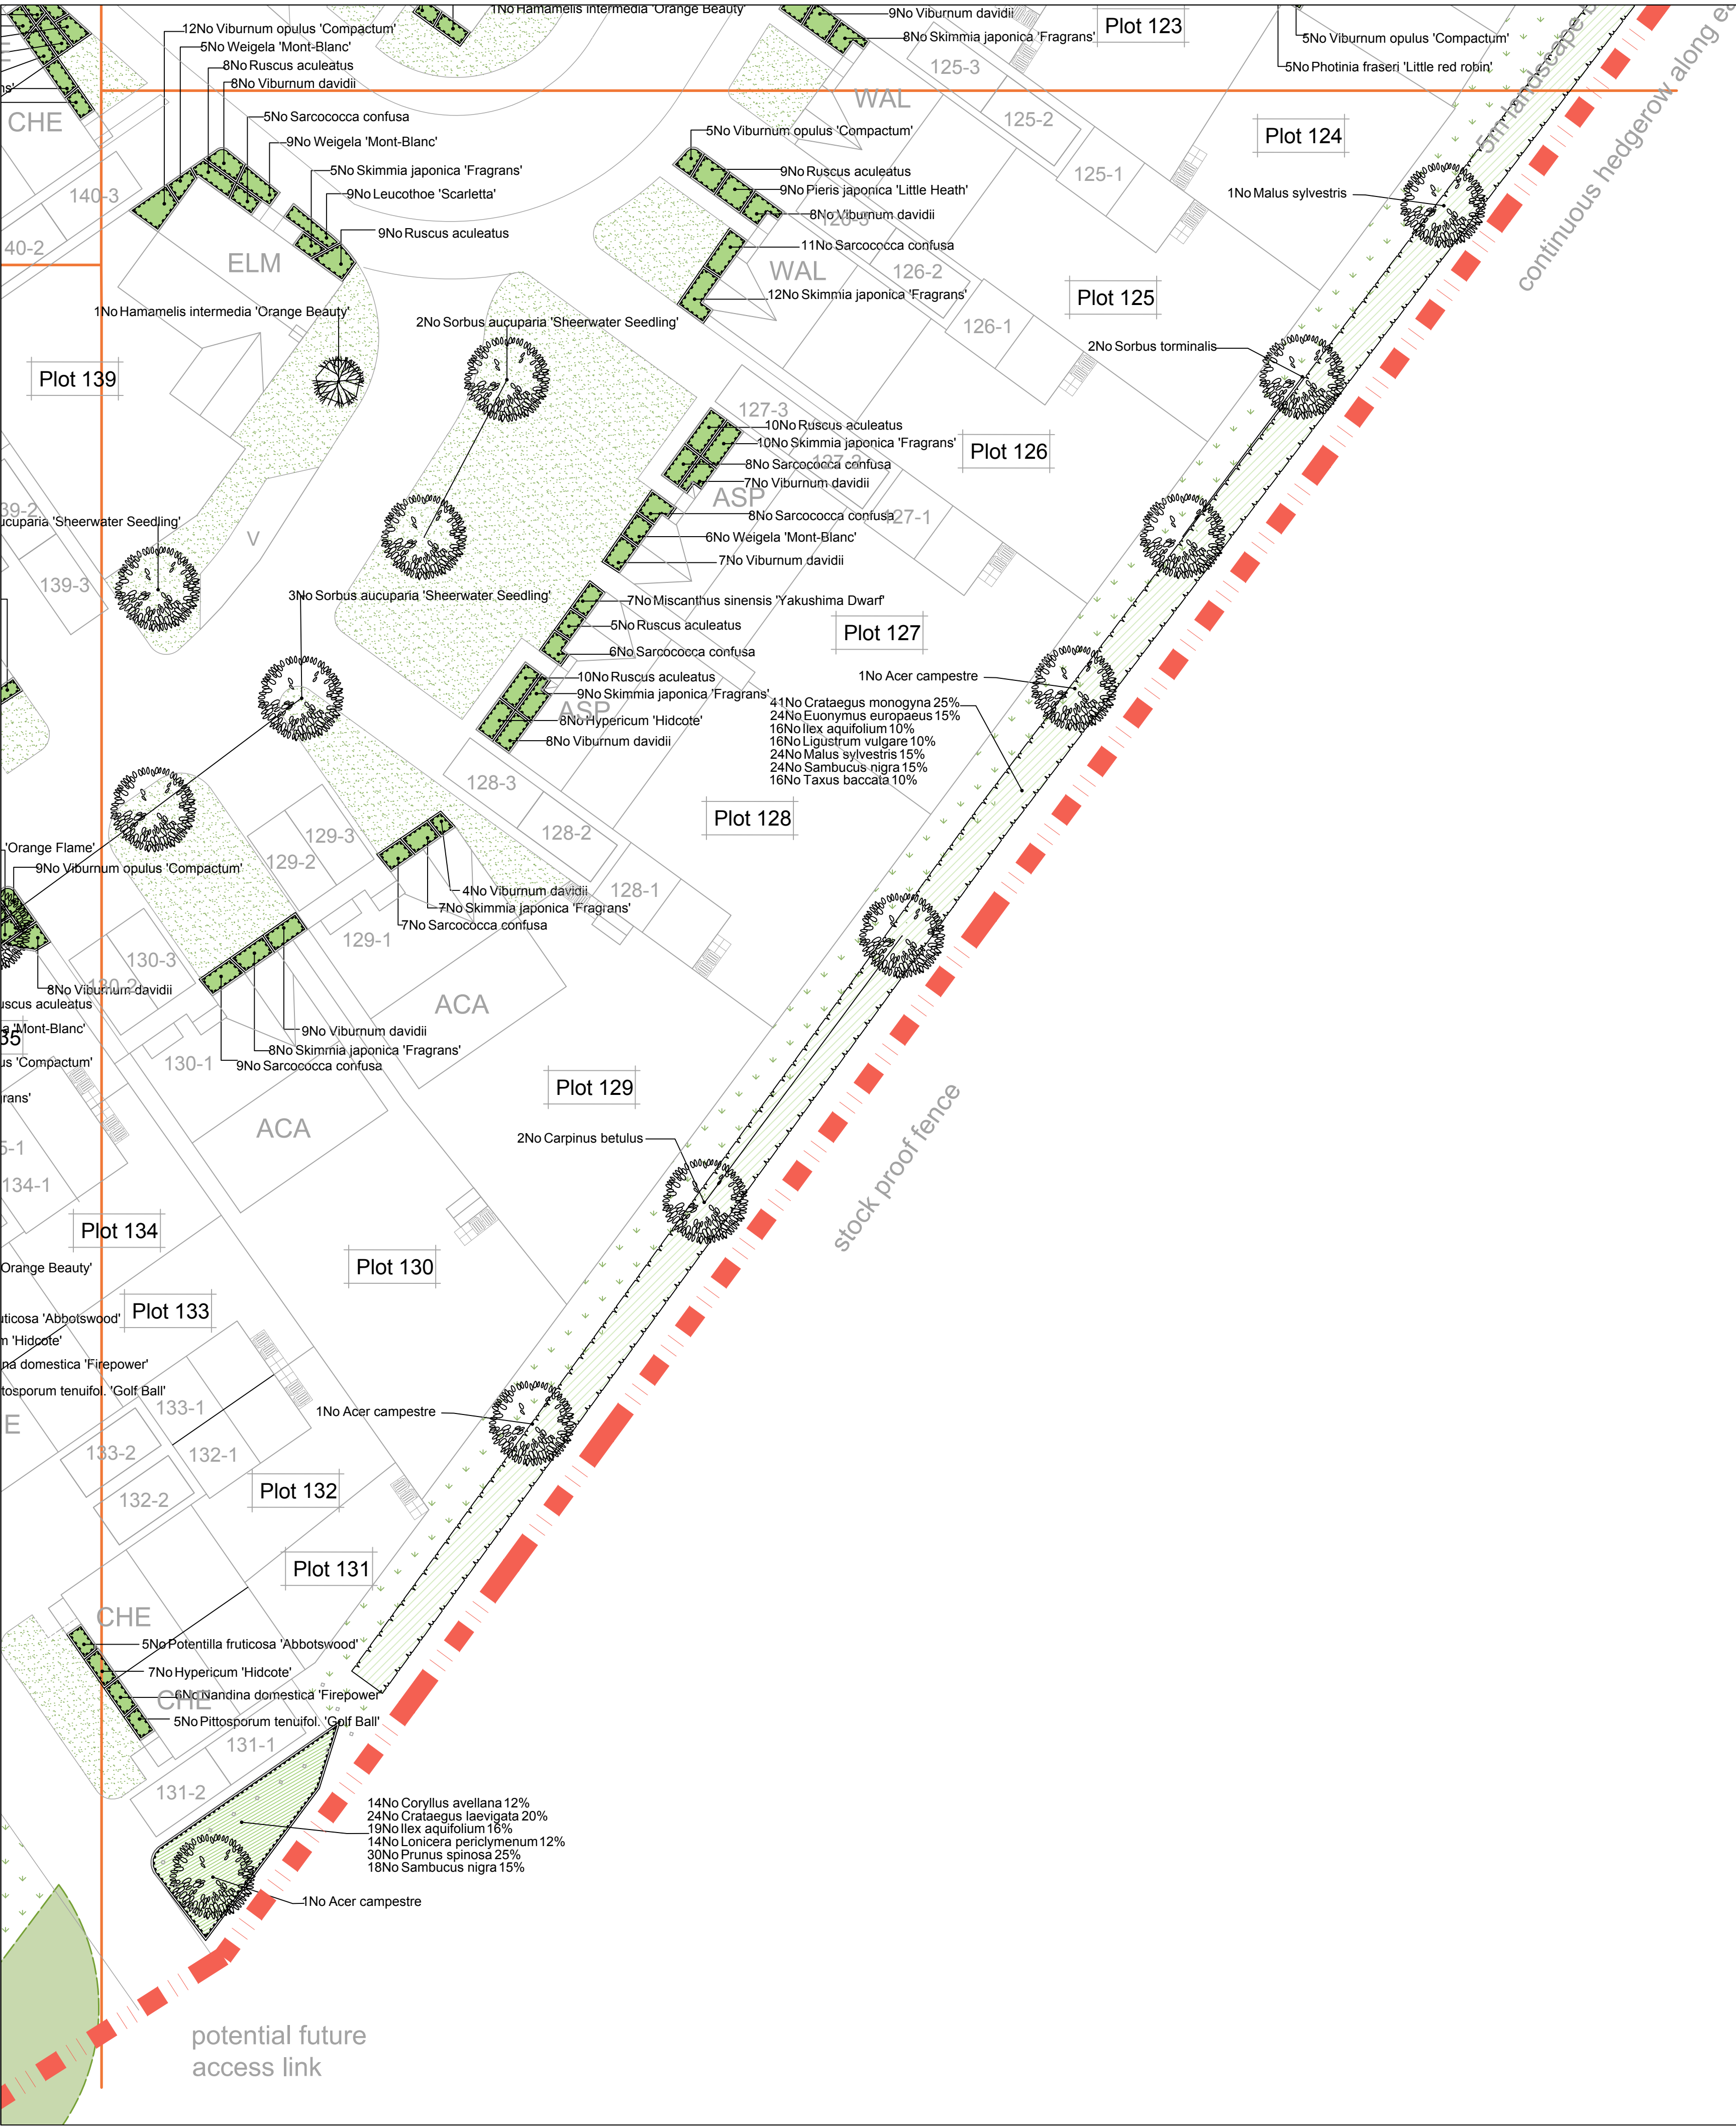

Planting Schedule

Species Name	Girth	Height	Density	Specification	No.
Cercis canadensis 'Forest Pansy'			Counted	BR	6No
Taxus baccata		40-60cm	1Ctr	Leader & laterals	44No
Euonymus europaeus		60-80cm	0.5Ctr Double Staggered at 0.5m offset	Bushy BR	44No
Crataegus monogyna		60-80cm	0.5Ctr Double Staggered at 0.5m offset	Bushy BR	55No
Euonymus europaeus		60-80cm	1Ctr	1+1 Multi-Stemmed .5 brks BR	67No
Ilex aquifolium		60-80cm	1Ctr	BR Multi-Stemmed C	44No
Ligustrum vulgare		60-80cm	1Ctr	Leader With Laterals .3 brks BR	44No
Sambucus nigra		60-80cm	1Ctr	Branches BR	67No
Crataegus monogyna		80-100cm	1Ctr	Transplant Multi-Stemmed BR	113No
Malus sylvestris		80-100cm	1Ctr	Transplant Multi-Stemmed BR	67No
Crataegus laevigata		100-150cm	3m ²	Multi-Stemmed BR	81No
Sorbus torminalis	12-14cm	300-350cm	Counted	Heavy Standard Clear Stem 175-200 RB	4No
Crataegus laevigata	12-14cm	300-350cm	Counted	Heavy Standard Clear Stem 175-200 RB	13No
Carpinus betulus	12-14cm	300-350cm	Counted	Heavy Standard Clear Stem 175-200 RB	13No
Acer rubrum 'October Glory'	12-14cm	300-350cm	Counted	Heavy Standard Clear Stem 175-200 RB	1No
Malus sylvestris	12-14cm	300-350cm	Counted	Heavy Standard Clear Stem 175-200 RB	7No
Acer campestre	12-14cm	300-350cm	Counted	Heavy Standard Clear Stem 175-200 RB	3No
Tilia cordata	12-14cm	300-350cm	Counted	Heavy Standard Clear Stem 175-200 RB	2No
Liquidambar styraciflua	12-14cm	300-350cm	Counted	Heavy Standard Clear Stem 175-200 RB	1No
Quercus robur	12-14cm	300-350cm	Counted	Heavy Standard Clear Stem 175-200 RB	10No
Sorbus aucuparia 'Sheerwater Seedling'	12-14cm	350-425cm	Counted	Heavy Standard Clear Stem 175-200 RB	12No
Acer campestre 'Streetwise'	12-14cm	350-425cm	Counted	Heavy Standard Clear Stem 175-200 RB	11No
Carpinus betulus 'Streetwise'	12-14cm	350-425cm	Counted	Heavy Standard Clear Stem 175-200 RB	5No
Crataegus laevigata 'Crimson Cloud'	12-14cm	350-425cm	Counted	Heavy Standard Clear Stem 175-200 RB	13No
Betula nigra	16-18cm	400-450cm	Counted	Extra Heavy Standard Clear Stem min. 200 RB	10No
Betula pubescens	16-18cm	400-450cm	Counted	Extra Heavy Standard Clear Stem min. 200 RB	4No

Conifers

Species Name	Height	Pot Size	Specification	Density	No.
Juniperus communis 'Green Carpet'	30-40cm	5L	Bushy	4/m ²	35No
Juniperus squamata 'Blue Carpet'	30-40cm	5L	Bushy	4/m ²	171No

Shrubs

Species Name	Height	Pot Size	Specification	Density	No.
Abelia grandiflora 'Compacta'	30-40cm	5L	Bushy	4/m ²	211No
Camellia japonica 'Apple Blossom'	80-100cm	15-20L	C	Counted	5No
Carpinus betulus	40-60cm	5-7.5L	Branches	0.5Ctr Double Staggered at 0.3m offset	920No
Cornus sanguinea	40-60cm	5-7.5L	Branches BR	0.5Ctr Double Staggered at 0.5m offset	11No
Corylus avellana	80-100cm	15-20L	C	Counted	47No
Cotoneaster dammeri	30-40cm	5L	Bushy	4/m ²	35No
Escallonia rubra 'Crimson Spire'	30-40cm	5-7.5L	Bushy	4/m ²	118No
Euonymus japonicus 'Green Rocket'	40-60cm	5L	Branches	0.3Ctr	633No
Hamamelis intermedia 'Orange Beauty'	80-100cm	15-20L	C	Counted	7No
Hebe franciscana 'Blue Gem'	30-40cm	5-7.5L	Bushy	4/m ²	317No
Hydrangea paniculata 'Pinky Winky'	30-40cm	5L	Bushy	2/m ²	11No
Hypericum 'Hidcote'	30-40cm	5L	Bushy	4/m ²	278No
Ilex aquifolium	80-100cm	5L	Bushy	3/m ²	84No
Leucothoe 'Scarletta'	30-40cm	5L	Bushy	4/m ²	308No
Ligustrum ovalifolium	40-60cm	5-7.5L	Branches	0.5Ctr Double Staggered at 0.3m offset	16No
Lonicera nitida	30-40cm	5L	Bushy	4/m ²	33No
Mahonia aquifolium 'Orange Flame'	30-40cm	5L	Bushy	2/m ²	20No
Nandina domestica 'Firepower'	30-40cm	3L	Branches	4/m ²	291No
Olearia haastii	30-40cm	5L	Bushy	4/m ²	65No
Osmanthus delavayi	30-40cm	5L	Bushy	2/m ²	15No
Philadelphus 'Belle Etoile'	30-40cm	5L	Bushy	4/m ²	52No
Photinia fraseri 'Little red robin'	30-40cm	5L	Bushy	4/m ²	149No
Pieris japonica 'Little Heath'	30-40cm	5-7.5L	Bushy	4/m ²	303No
Pittosporum tenuifol. 'Golf Ball'	30-40cm	5L	Bushy	4/m ²	377No
Pittosporum tenuifolium 'Tom Thumb'	30-40cm	5L	Bushy	4/m ²	145No
Potentilla fruticosa 'Abbotswood'	30-40cm	5-7.5L	Bushy	4/m ²	287No
Prunus spinosa	100-150cm	Branches BR	3/m ²		101No
Rosa laevis	40-60cm	5-7.5L	Bushy	3/m ²	55No
Ruscus aculeatus	30-40cm	5-7.5L	Bushy	4/m ²	452No
Salix caprea	80-100cm	15-20L	C	Counted	12No
Salvia officinalis 'Purpurascens'	30-40cm	5L-7.5L	Bushy	4/m ²	237No
Sambucus nigra	40-60cm	Branches BR	3/m ²		60No
Sarcococca confusa	30-40cm	5L	Bushy	4/m ²	359No
Sarcococca hookerana humilis	30-40cm	5L	Bushy	4/m ²	107No
Skimmia japonica 'Fragrans'	30-40cm	5L	Bushy	4/m ²	436No
Viburnum davidii	30-40cm	5L-7.5L	Bushy	4/m ²	489No
Viburnum opulus 'Compactum'	30-40cm	5L	Bushy	4/m ²	126No
Vincetoxicum	30-40cm	5L	Bushy	4/m ²	32No
Weigela 'Mont-Blanc'	30-40cm	5L	Bushy	4/m ²	201No

Climbers

Species Name	Height	Pot Size	Specification	Density	No.
Lonicera periclymenum	60-80cm	3L	Several Shoots	3/m ²	47No

Herbaceous

Species Name	Height	Pot Size	Specification	Density	No.
Bergenia 'Bressingham Ruby'	3L	C		4/m ²	135No

Marginal / Aquatics

Species Name	Pot Size	Specification	Density	No.
Angelica sylvestris	2L	Plug Well Rooted 1Ctr		37No
Carex acutiformis	2L	Plug Well Rooted 1Ctr		37No
Carex pseudocyperus	2L	Plug Well Rooted 1Ctr		18No
Ceratophyllum demersum	1L	Plug Well Rooted 1Ctr		9No
Filipendula ulmaria	1L	Plug Well Rooted 1Ctr		20No
Iris pseudacorus	1L	Plug Well Rooted 1Ctr		20No
Lythrum salicaria	1L	Plug Well Rooted 1Ctr		20No
Myosotis scorpioides	1L	Plug Well Rooted 1Ctr		20No
Potamogeton natans	1L	Plug Well Rooted 1Ctr		9No
Ranunculus flammula	2L	Plug Well Rooted 1Ctr		37No
Scrophularia auriculata	2L	Plug Well Rooted 1Ctr		37No
Stachys palustris	2L	Plug Well Rooted 1Ctr		18No

Grasses

Species Name	Height	Pot Size	Specification	Density	No.
Miscanthus sinensis 'Yakushima Dwarf'	3L	Full Pot		4/m ²	63No

SPECIFICATION
All works generally, to comply with the written Soft Landscape Specification.

NOTE: DO NOT SCALE FROM DRAWING

Legend

- Existing trees to be retained and protected during construction
- Proposed tree planting within soft landscape. See detail 2 on sheet 10x
- Proposed specimen shrub planting to receive short angular staking on half standards with expandable tree ties
- Proposed climbing plants to be trained up adjacent wall/ fence/pergola with galvanised wires and hook set 250mm apart with support canes removed prior to planting
- Proposed Euonymus hedge planting to be planted in a single row at 300mm centres
- Proposed hornbeam and privet hedge planting to be planted in a double staggered row 300mm apart and at 500mm centres in each row. To be maintained at 1m height
- Proposed mixed native hedge planting to be planted in a double staggered row 300mm apart and at 500mm centres in each row. To be maintained at 1m height and 1.8m height adjacent to site boundaries
- Proposed shrub planting to receive 75mm bark mulch after planting operations
- Proposed mix native shrub planting to be planted in groups of 5-7no. of each species and as above
- Proposed grass areas to receive good quality amenity grass turves laid in line with good horticultural practices
- Existing grassland to be retained where possible. Where disturbed, to be seeded with EM4 meadow mixtures for clay soil mix as supplied by Emorsgate and sown at 4 grams per msq, or similar and approved
- Proposed swale areas, to be seeded with EP1 Pond Edge mix as supplied by Emorsgate and sown at 4 grams per msq, or similar and approved
- Proposed marginal planting mix
- Proposed swale planting mix
- Cut lines
- Planting Schedule on Sheet 8
- Refer to Mitigation Statement for bat boxes, nest boxes, pond enhancements and reptile mitigation details.



Rev	Date	Details	Drawn
F	30/11/18	Plot 15 and 16 amended	LS
E	06/11/18	Layout Change	LS
D	01/11/18	Planting added in car parks	LS
C	26/10/18	Layout revisions	LS
B	09/10/18	Layout revisions	LS
A	31/08/18	Comments	LS
Rev	Date	Details	Drawn



HEAD OFFICE
Rodbourne Rail Business Centre, Grange Lane,
Malmesbury, SN16 0ES
Tel: 01666 825646

Courtyard House, Mill Lane, Godalming, GU7 1EY
Tel: 01483 425714

Suite 6, Crescent House, Yonge Close, Eastleigh, SO50 9SX
Tel: 02382 026300

9 Brownlow Road, Cambridge, CB4 3NG
Tel: 07825 868654

Unit 50, Space Business Centre Gloucester, Olympus Park,
Quedgeley, Gloucester, GL2 4AL
Tel: 07769 263864

email: mail@acdenv.co.uk
www.acdenvironmental.co.uk



scheme: Land South of Bartons Road, Havant
client: Bellway Homes
drawing: Landscape Proposals
date: April 2018
scale: 1:200@A1
drawing no: BELL21747 11F Sheet 8
drawn: LS checked: AE

Copyright of ACD Environmental Ltd. All rights described in Chapter IV of the Copyright, Designs and Patents Act 1988 have been generally asserted. 2011. Copyright of this plan remains with ACD until all fees have been paid in full.