
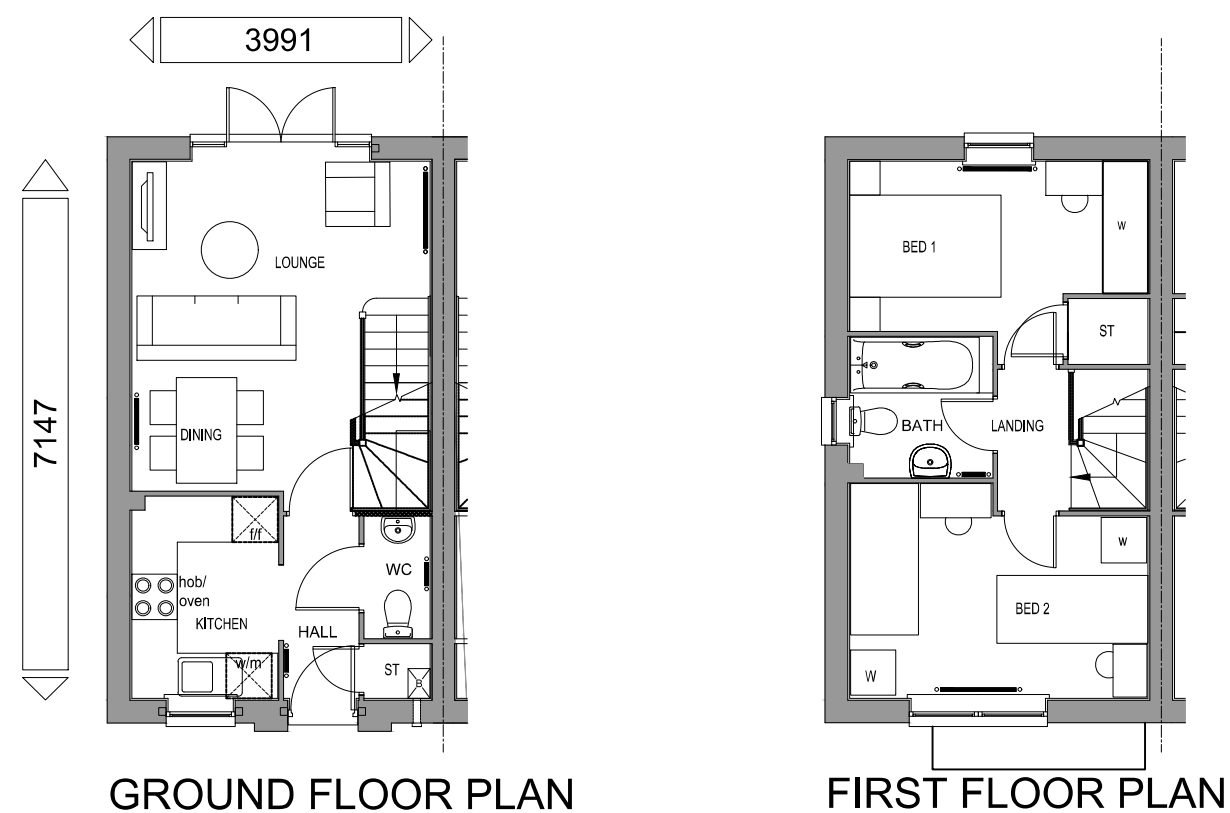


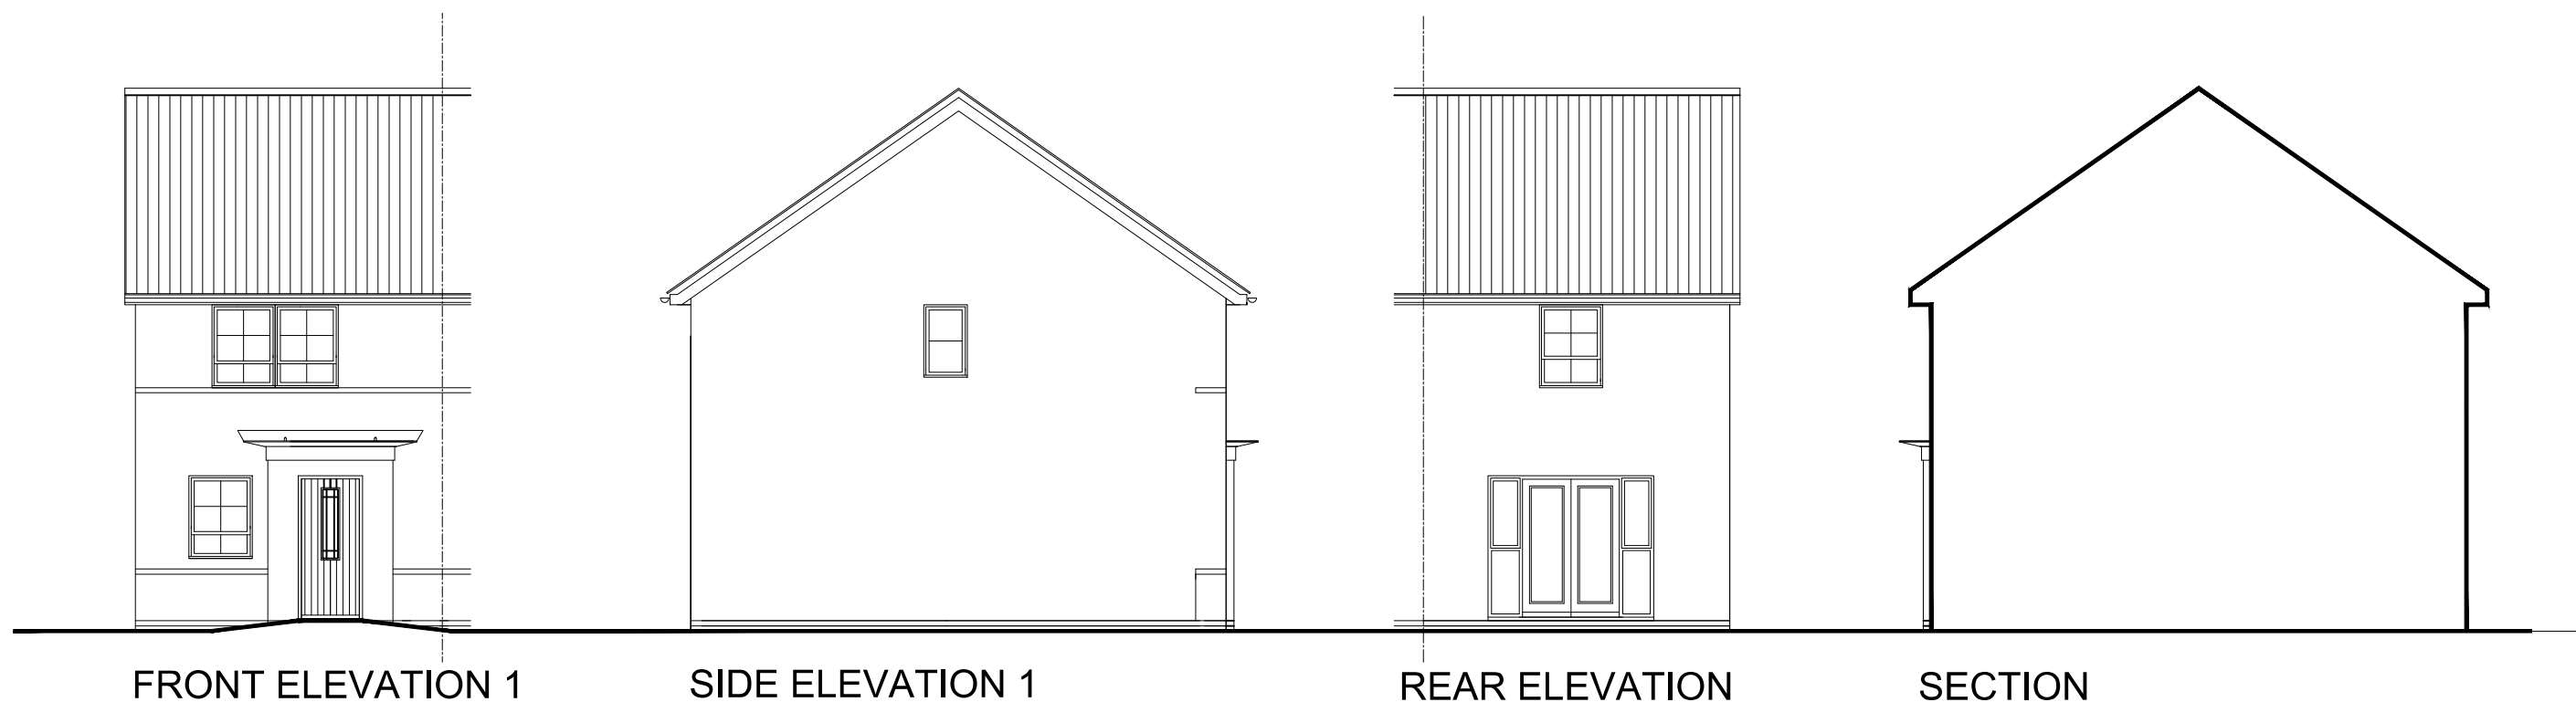

PLOT NUMBERS:
 AS: 17, 19*, 28, 79*, 91*, 113*, 114*
 OPP: 8*, 15, 16*, 18, 27, 80, 87, 92*, 112

* DENOTES MID TERRACE UNIT WHERE NO SIDE WINDOWS ARE TO BE INSTALLED.

NOTE: ALL FLUES, METERS & EXTRACT POSITIONS TO BE CONFIRMED.

SOLAR PANELS TYPE, SIZE & ORIENTATION TO BE AGREED. PLOT SPECIFIC

TYPE 67
 BEDROOM ALLOCATION 2B/4P
 2 STOREY
 FLOOR AREA: 602sqft/55.9m² (GIFA)



TYPE 67 - PLANS & ELEVATIONS 1:100 @ A3