


NOTES

1. DO NOT SCALE FROM THIS DRAWING.
2. ALL DIMENSIONS ARE TO BE CHECKED ON SITE, PRIOR TO COMMENCING ANY WORKS
3. ALL BOUNDARIES ARE ASSUMED AND WE ACCEPT NO LIABILITY FOR BOUNDARY INACCURACY
4. THESE ARE NOT WORKING DRAWINGS AND ARE FOR PLANNING PURPOSE ONLY

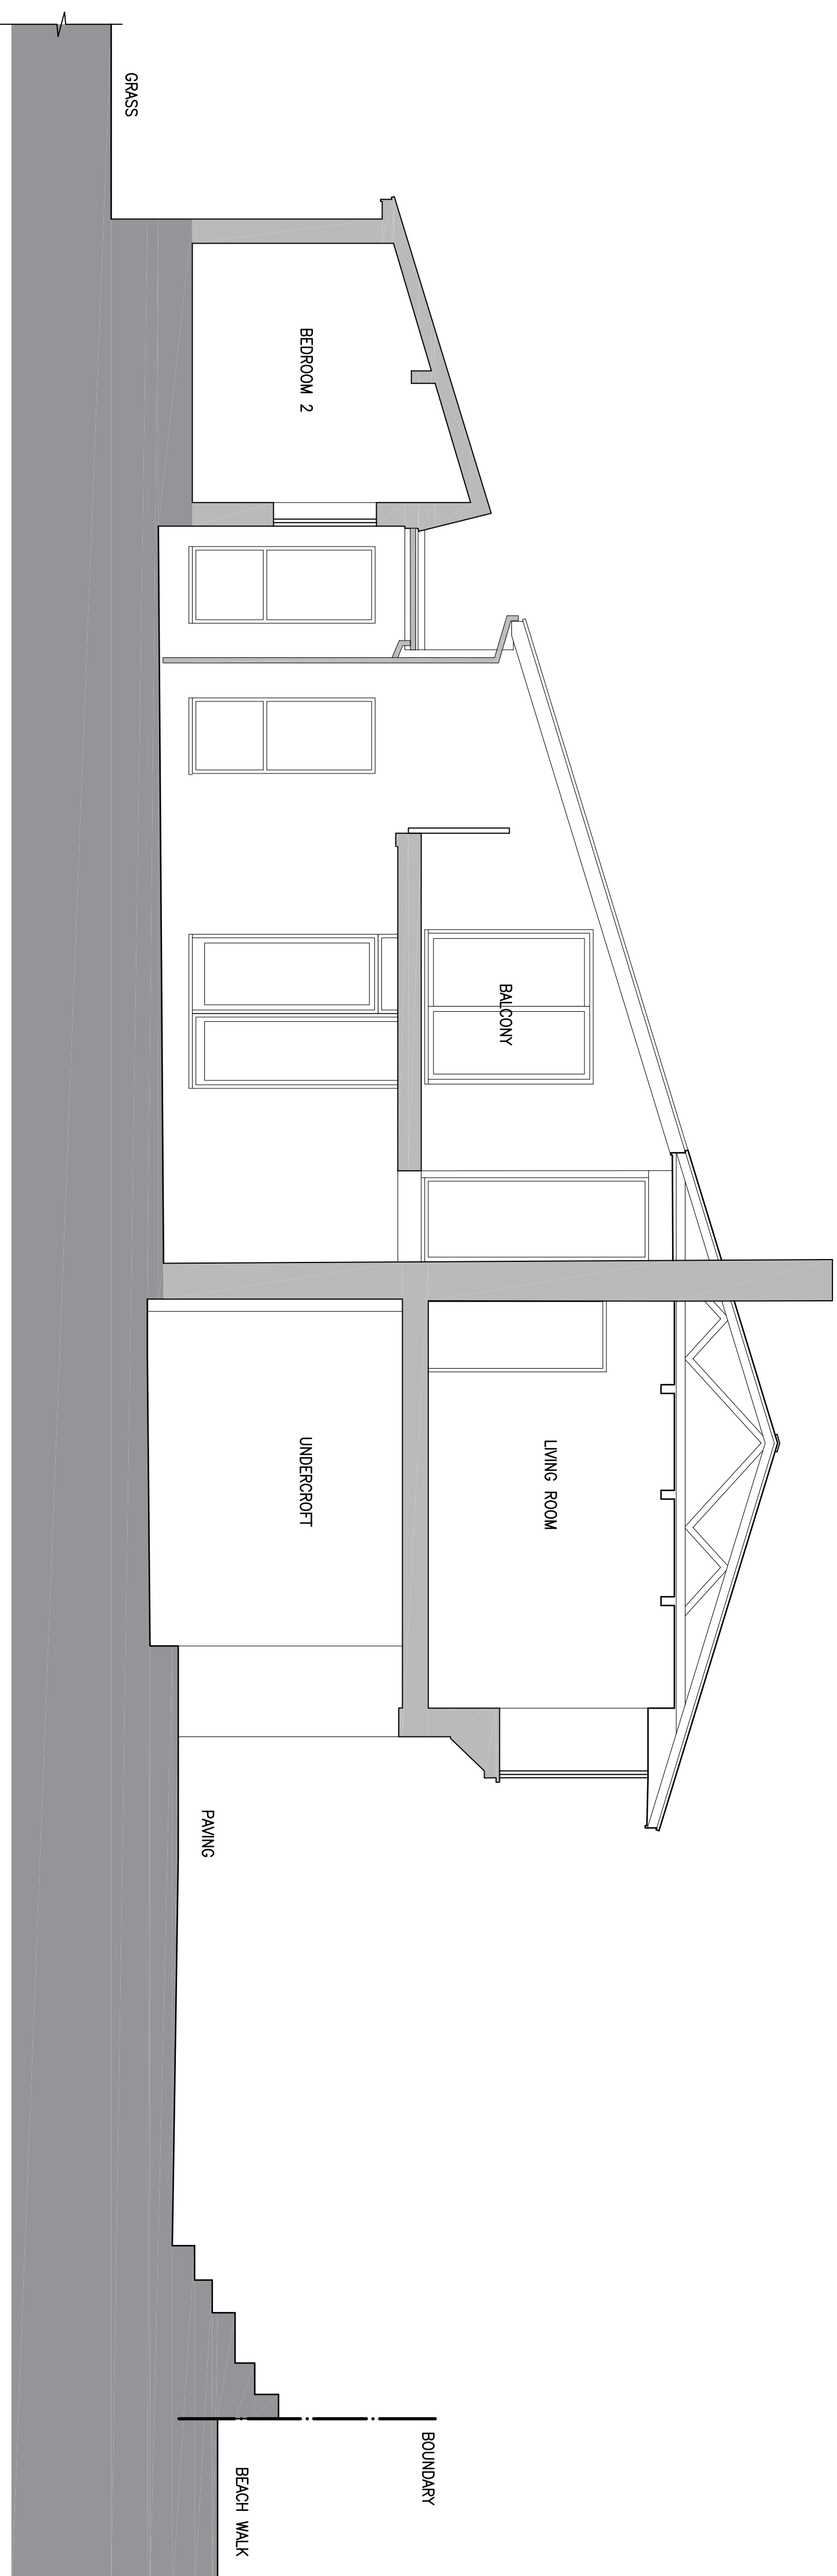


FFL 6.963

FFL 4.275

0.000 AOD

SECTION A-A

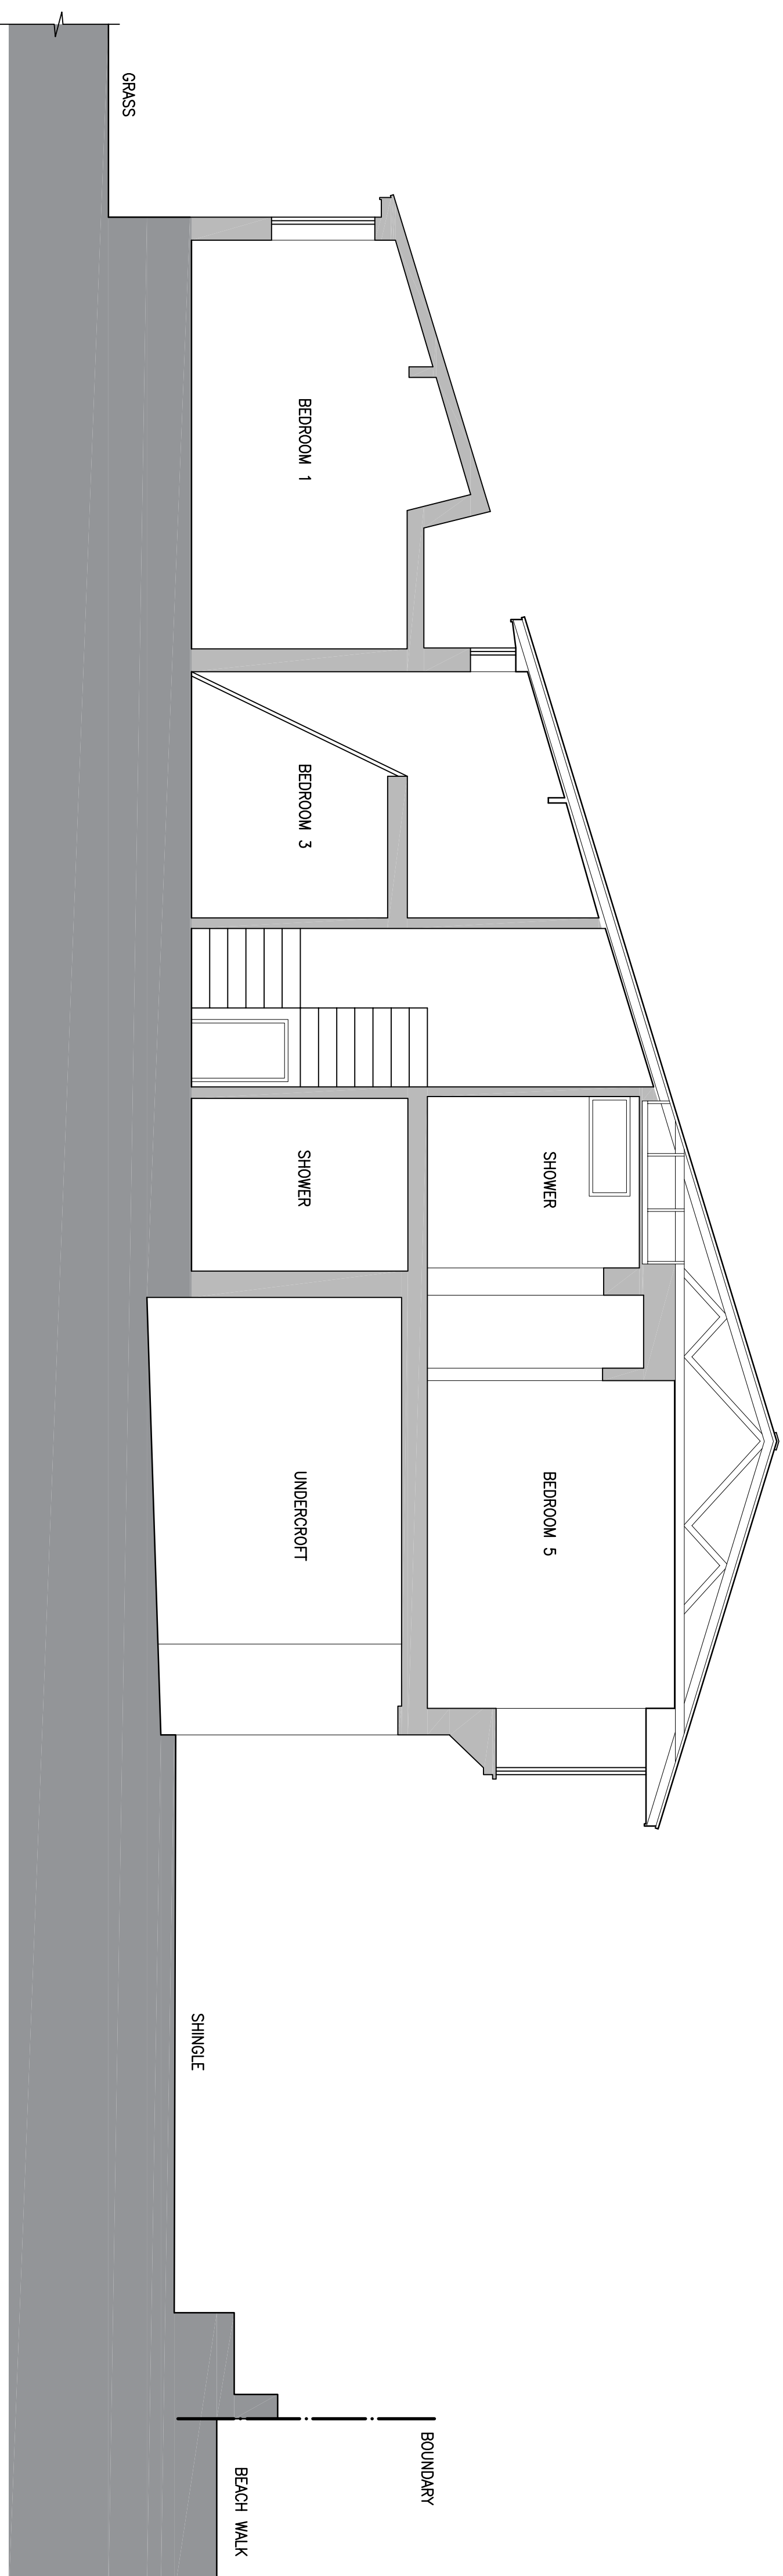


FFL 6.963

FFL 4.275

0.000 AOD

SECTION B-B

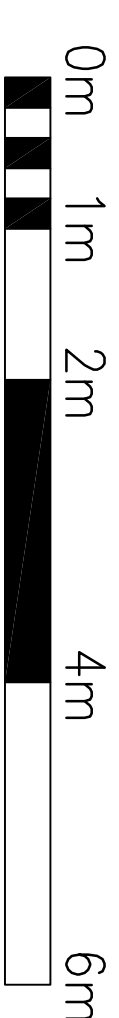

ISSUE	REVISION	DATE	INITIAL
P2	PLANNING ISSUE	10/04/18	JM
P1	PRELIMINARY ISSUE	04/04/18	JM

COPYRIGHT All rights reserved

These drawings, plans and specifications and the copyright therein are the property of David Dexter Associates and must not be used, reproduced or copied wholly or in part without the written permission of David Dexter Associates.

Project

BALLBOOREY
194 SOUTHWOOD ROAD
HAYLING ISLAND

Client

R. STEUL

daviddexter @
associates

david dexter associates, Unit G East, Coate House
1-3 Coate Street, London, E2 9AG
t: 020 8960 0512 mail@daviddexter.co.uk
www.daviddexter.co.uk

Title

EXISTING
SECTIONS
A-A & B-B

STRUCTURAL DRAWING

Designed	R.S	Approved	
Drawn	J.M	Project Engineer/Director	Date
Scale	1:50@A1 U.N.O.	Drawing No:	Issue
Date	MARCH '18	1724-007	P2