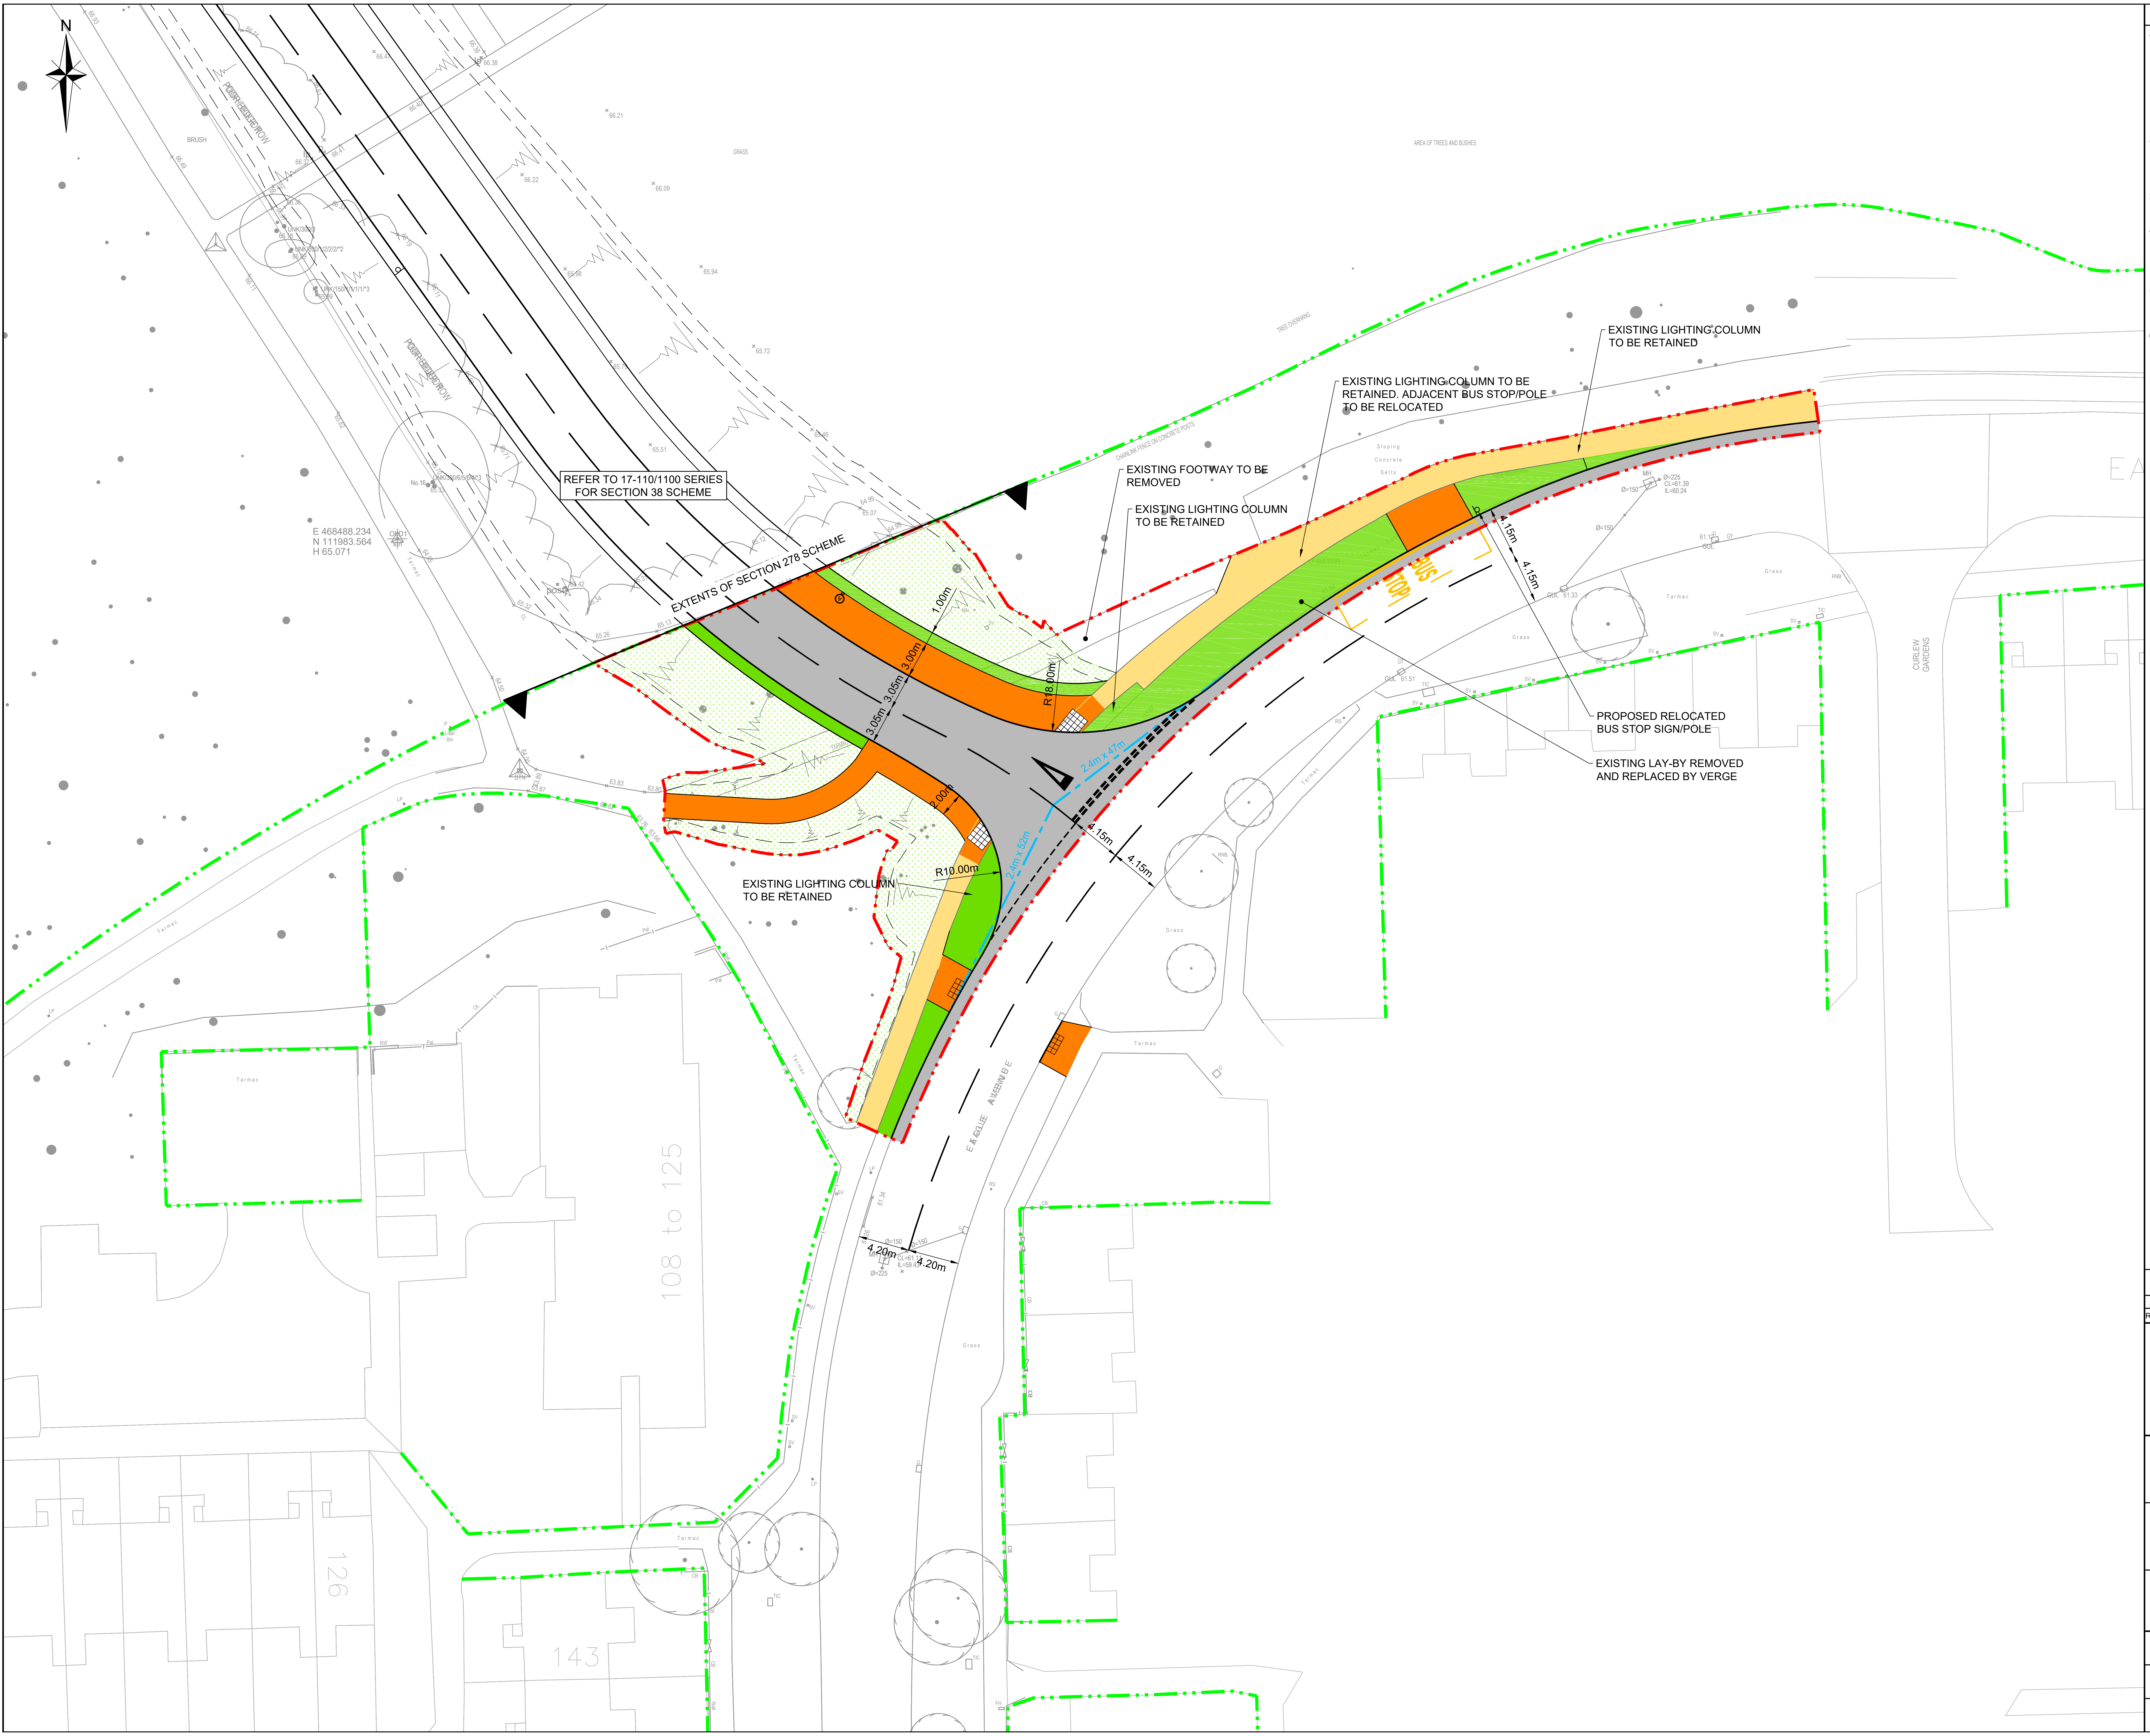
N
REFER TO 17-110/1100 SERIES FOR SECTION 38 SCHEME
EXTENTS OF SECTION 278 SCHEME
E 468488.234
N 111983.564
H 65.071
EXISTING FOOTWAY TO BE REMOVED
EXISTING LIGHTING COLUMN TO BE RETAINED
EXISTING LIGHTING COLUMN TO BE RETAINED. ADJACENT BUS STOP/POLE TO BE RELOCATED
EXISTING LIGHTING COLUMN TO BE RETAINED
PROPOSED RELOCATED BUS STOP SIGN/POLE
EXISTING LAY-BY REMOVED AND REPLACED BY VERGE
EXISTING LIGHTING COLUMN TO BE RETAINED
BUS STOP
1.00m
3.00m
3.05m
3.05m
R8.00m
2.00m
R10.00m
2.4m x 47m
2.4m x 92m
4.15m
4.15m
4.15m
4.15m
4.20m
4.20m
CURLEW GARDENS
108 to 125
126
143

NOTES

1. THIS DRAWING IS TO BE READ IN CONJUNCTION WITH THE MANUAL FOR CONTRACT DOCUMENTS, VOLUME 1, SPECIFICATION FOR HIGHWAY WORKS, HAMPSHIRE COUNTY COUNCIL SPECIFICATION COMPANION DOCUMENT TO MANUAL FOR STREETS, SEWERS FOR ADOPTION 6th / 7th EDITIONS AND ALL OTHER RELATED DRAWINGS ISSUED.
2. IF THERE IS ANY AMBIGUITY BETWEEN THE SPECIFICATION AND THE DRAWINGS, THE CONTRACTOR SHALL IMMEDIATELY INFORM THE ENGINEER.
3. DO NOT SCALE FROM THIS DRAWING. WORK FROM FIGURED DIMENSIONS ONLY.
4. ALL TESTING TO BE CARRIED OUT IN ACCORDANCE WITH HAMPSHIRE COUNTY COUNCIL'S STANDARD SPECIFICATION AND SEWERS FOR ADOPTION 6th/7th EDITIONS.
5. ALL TESTING FOR THE APPROVAL FROM THE ADOPTION AUTHORITY AT THE EXPENSE OF THE CONTRACTOR.
6. THE CONTRACTOR SHALL NOT USE THE SITE FOR ANY PURPOSE OTHER THAN THE PROPOSED WORK. THE CONTRACTOR SHALL OBTAIN THE APPROVAL OF THE ENGINEER TO THE PROPOSED SITING OF ALL TEMPORARY OFFICES, PLANT, MATERIALS AND SOIL HEAPS.

KEY

‑··‑	EXTENT OF S278 WORKS
‑··‑	EXISTING HIGHWAY BOUNDARY
‑·‑	2.4m x Xm VISIBILITY SPLAY (>30mph MfS)
🟧	PROPOSED FOOTWAY
⬜	PROPOSED CARRIAGEWAY
🟩	PROPOSED GRASS VERGE
▨	PROPOSED EARTHWORKS.
🟨	EXISTING FOOTWAY TO BE RETAINED
▦	PROPOSED TACTILE CROSSING
⟋	EMBANKMENT
⊙	PROPOSED STREET LIGHTING COLUMN

SUBJECT TO TECHNICAL APPROVAL

Rev	Amendments	Drn	Chk	App	Date
B	UPDATED AS PER RSA COMMENTS. ISSUED FOR HCC APPROVAL	SOM	OR	LH	20.02.18
A	SITE LAYOUT REVISED FOR RSA	SOM	LH	LH	19.01.18

ODYSSEY

Tuscany House
White Hart Lane
Basingstoke
Hampshire RG21 4AF

Telephone: 01256 331144
Fax: 01256 331134
E: info@odysseyconsult.co.uk
W: www.odysseyconsult.co.uk

Job Title
WOODCROFT FARM, HAVANT

Drawing Title
SECTION 278 GENERAL ARRANGEMENT

Client
Linden HOMES

Scale	Date	Designed
1:250 @A1	DEC 17	MK
Drawn	**Checked**	**Approved**
SOM	OR	LH

Job No	Drawing No	Rev
17-110	17-110/1000	B

P:\17-110 - Woodcroft Farm, Havant\Tech\Acad\Drawings\1000 Series - S278 Works\17-110-1000 - S278 General Arrangement.dwg