
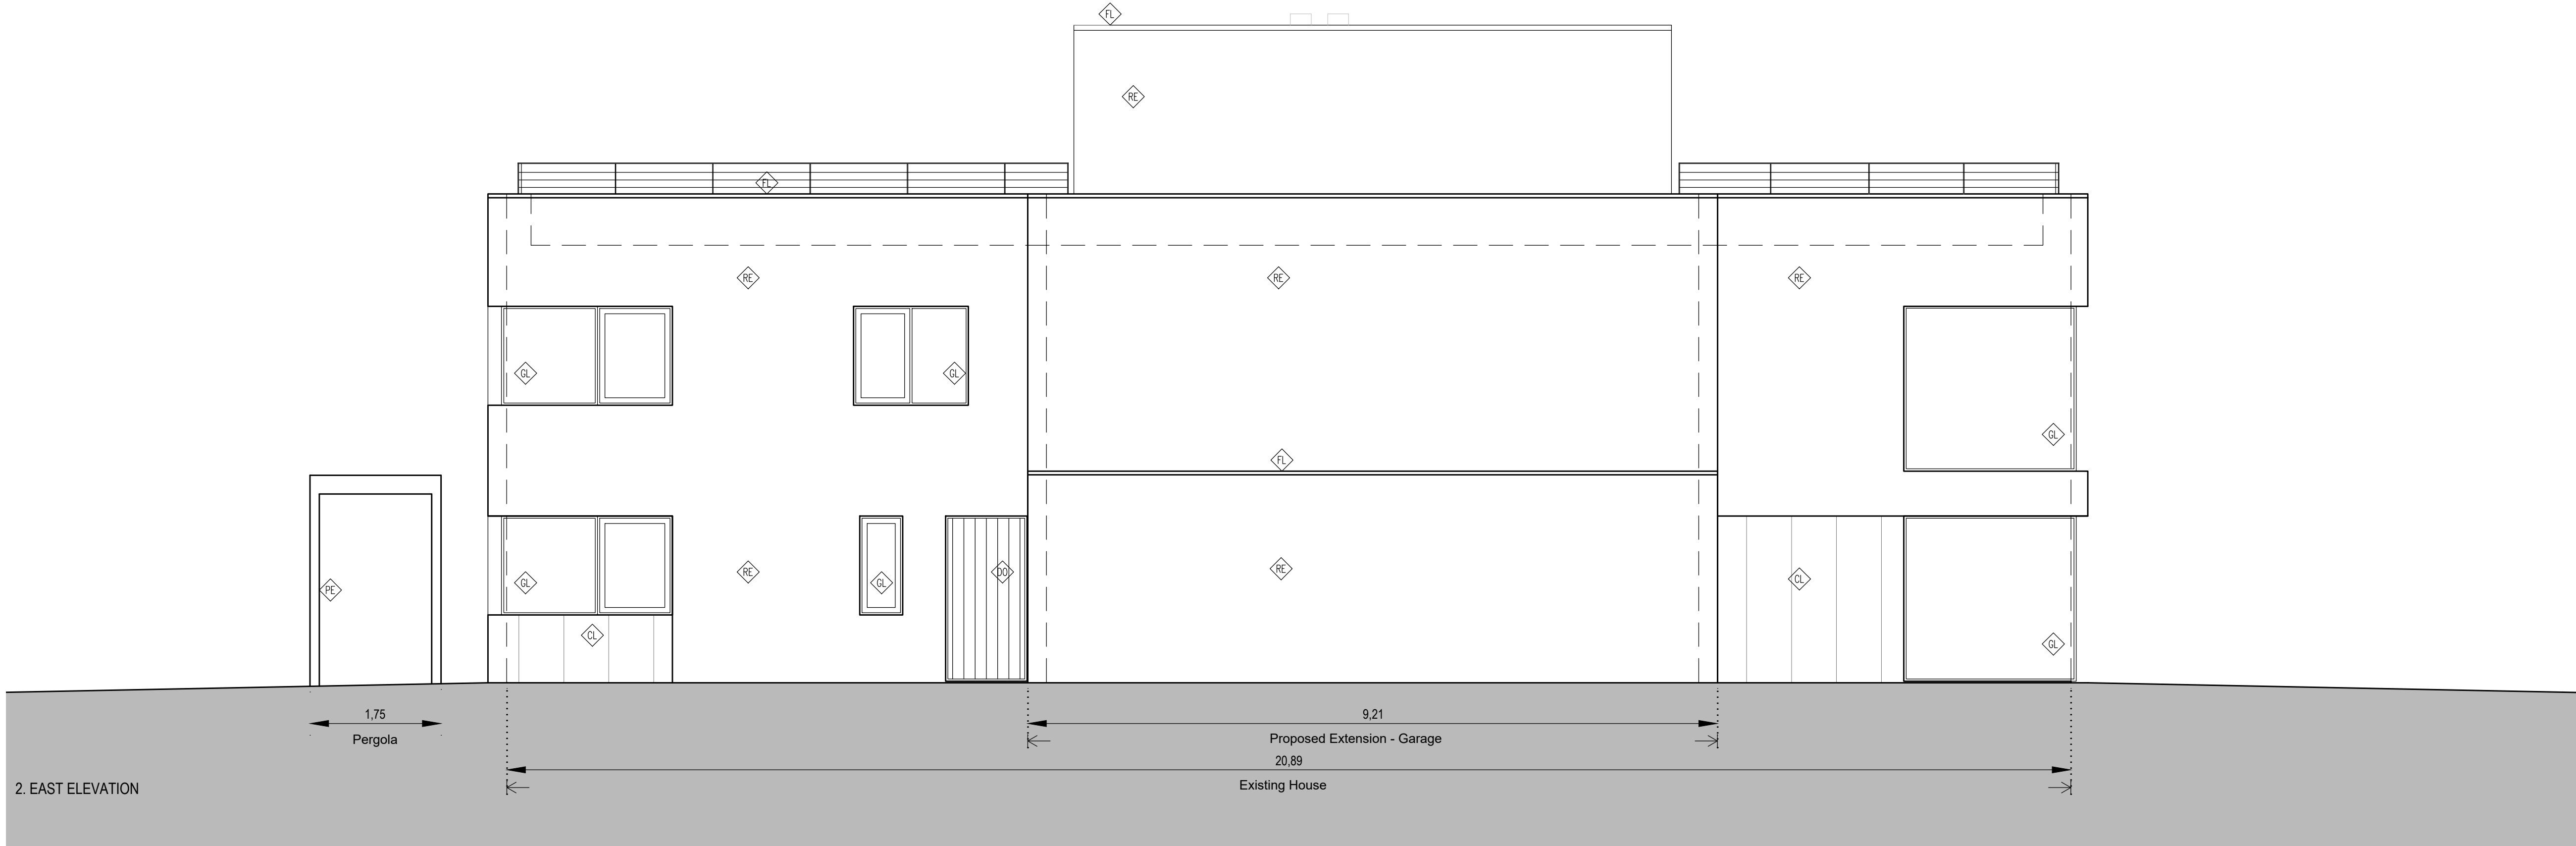
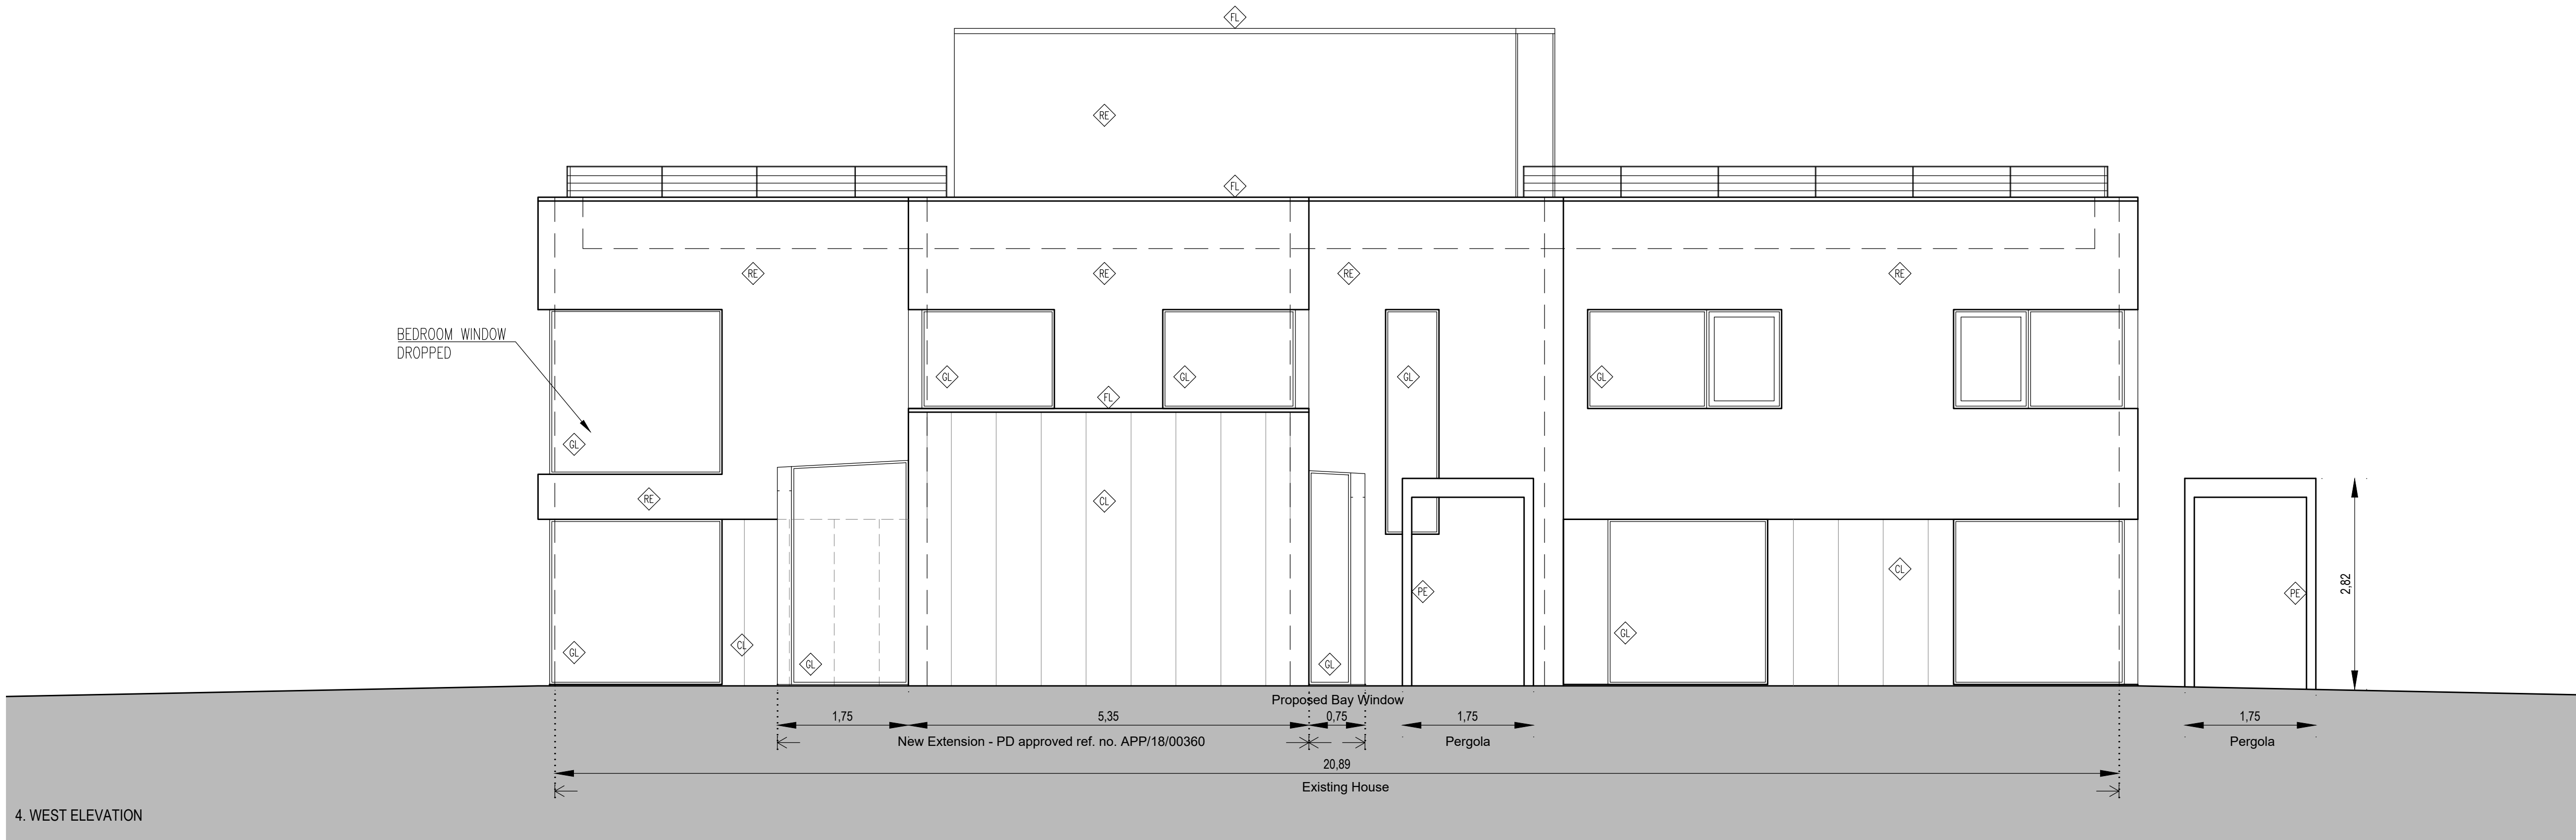
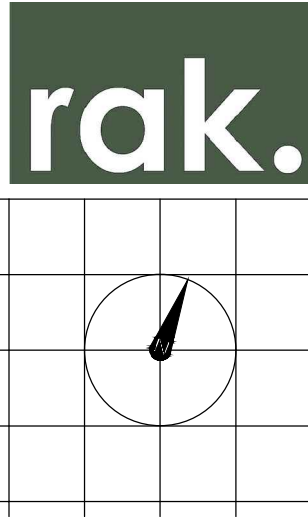


EXTERNAL FINISH	
RE RENDER	
175 Insulated acrylic render, colour off white	
CL RANSOREN CLADDING	
165 Insulated rain screen cladding, finish, colour, etc - brown Contex	
GL1 WINDOWS	
GL Glass - Mineral Windows System, double glazed, structural glazing, colour bronze - black	
GL2 WINDOWS	
GL Glass - Aluminium Mineral Windows System, double glazed, colour bronze - black	
IRM ROOF MEMBRANE	
fully adhered single ply membrane fully bonded to the insulation	
FL PARAPET FLASHING	
aluminium flashing colour, powder coating light grey	
DO ENTRANCE DOOR	
timbered window door painted bronze - black to match window	
PA PANELS	
powder coated, colour bronze - black to match window	
PE PERGOLA	
steel pergola, finish, colour, etc - brown Contex to match cladding	

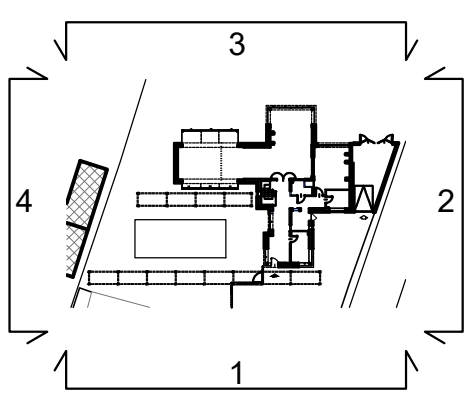

Rev C 2018 09 05 Rear of garage modified.
Rev B 2018 06 14 Planning Application
Rev A 2018 05 31 Revised PD Application

Revision

Project title:
Northshore
40 Sinah Lane
Hayling Island, PO11 0HH

Drawing title
Proposed - House
- East [2] and West [4] Facades

Client
Mr and Mrs Nunn

Date 01.02.2018

Scale
1:50 @ A1 or 1:100 @ A3

Status
Planning

Drg. no.
1032-00-011 Rev C

Notes
Do not scale this drawing
All dimensions must be checked and rak architects are to be informed of any discrepancies prior to construction, this drawing and any of the details therein remain the copyright of rak architecture ltd.

rak architecture ltd
Lower Lewell Farmhouse,
Lewell,
Dorchester,
Dorset,
DT2 8AP

Scale 1:50 Phone: +44 (0)1305 246741
www.rakarchitecture.co.uk