
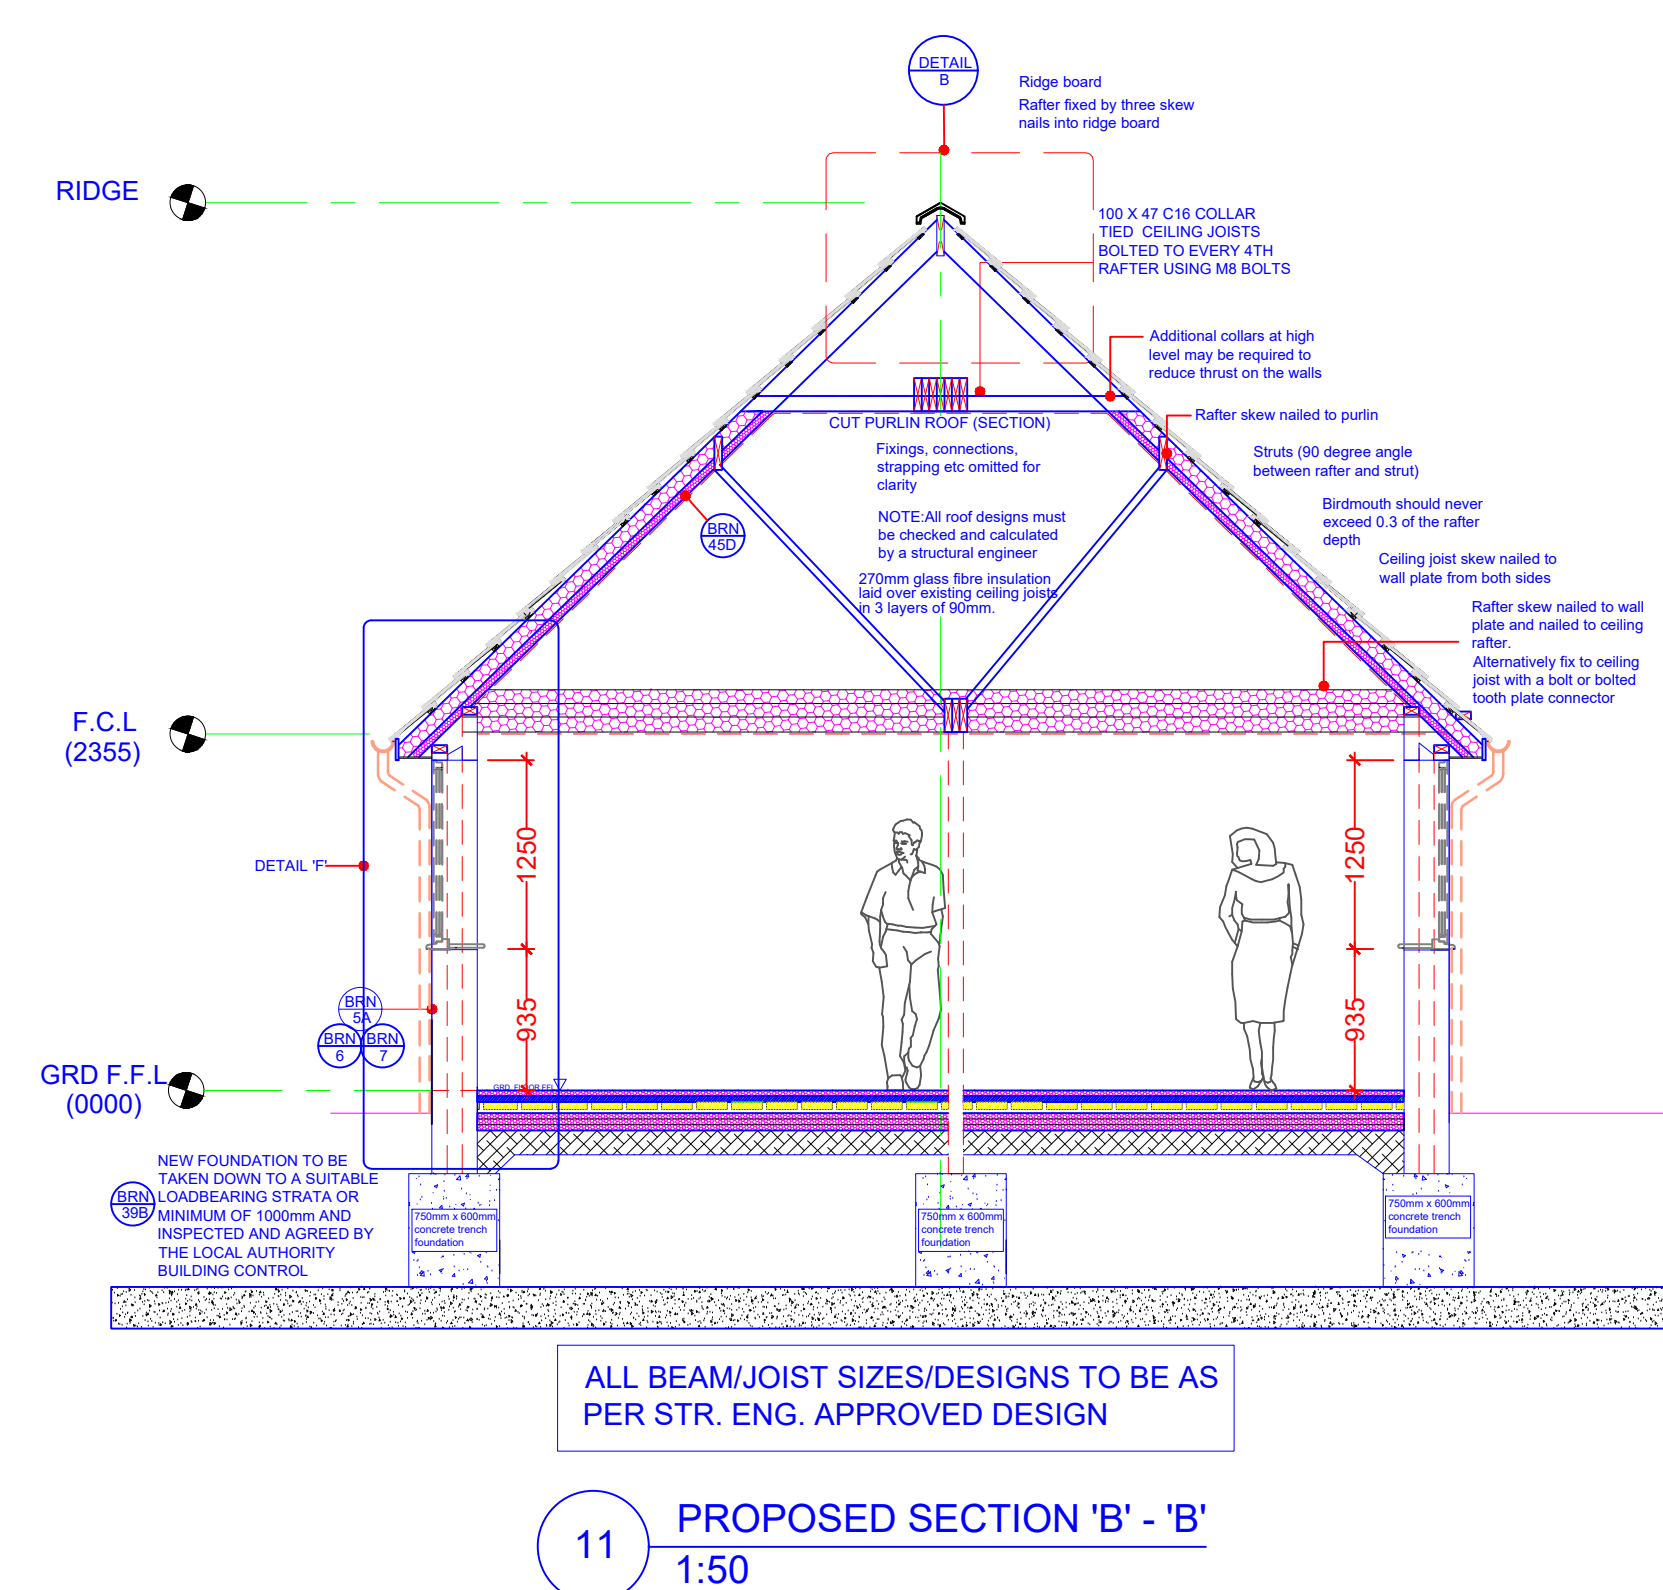
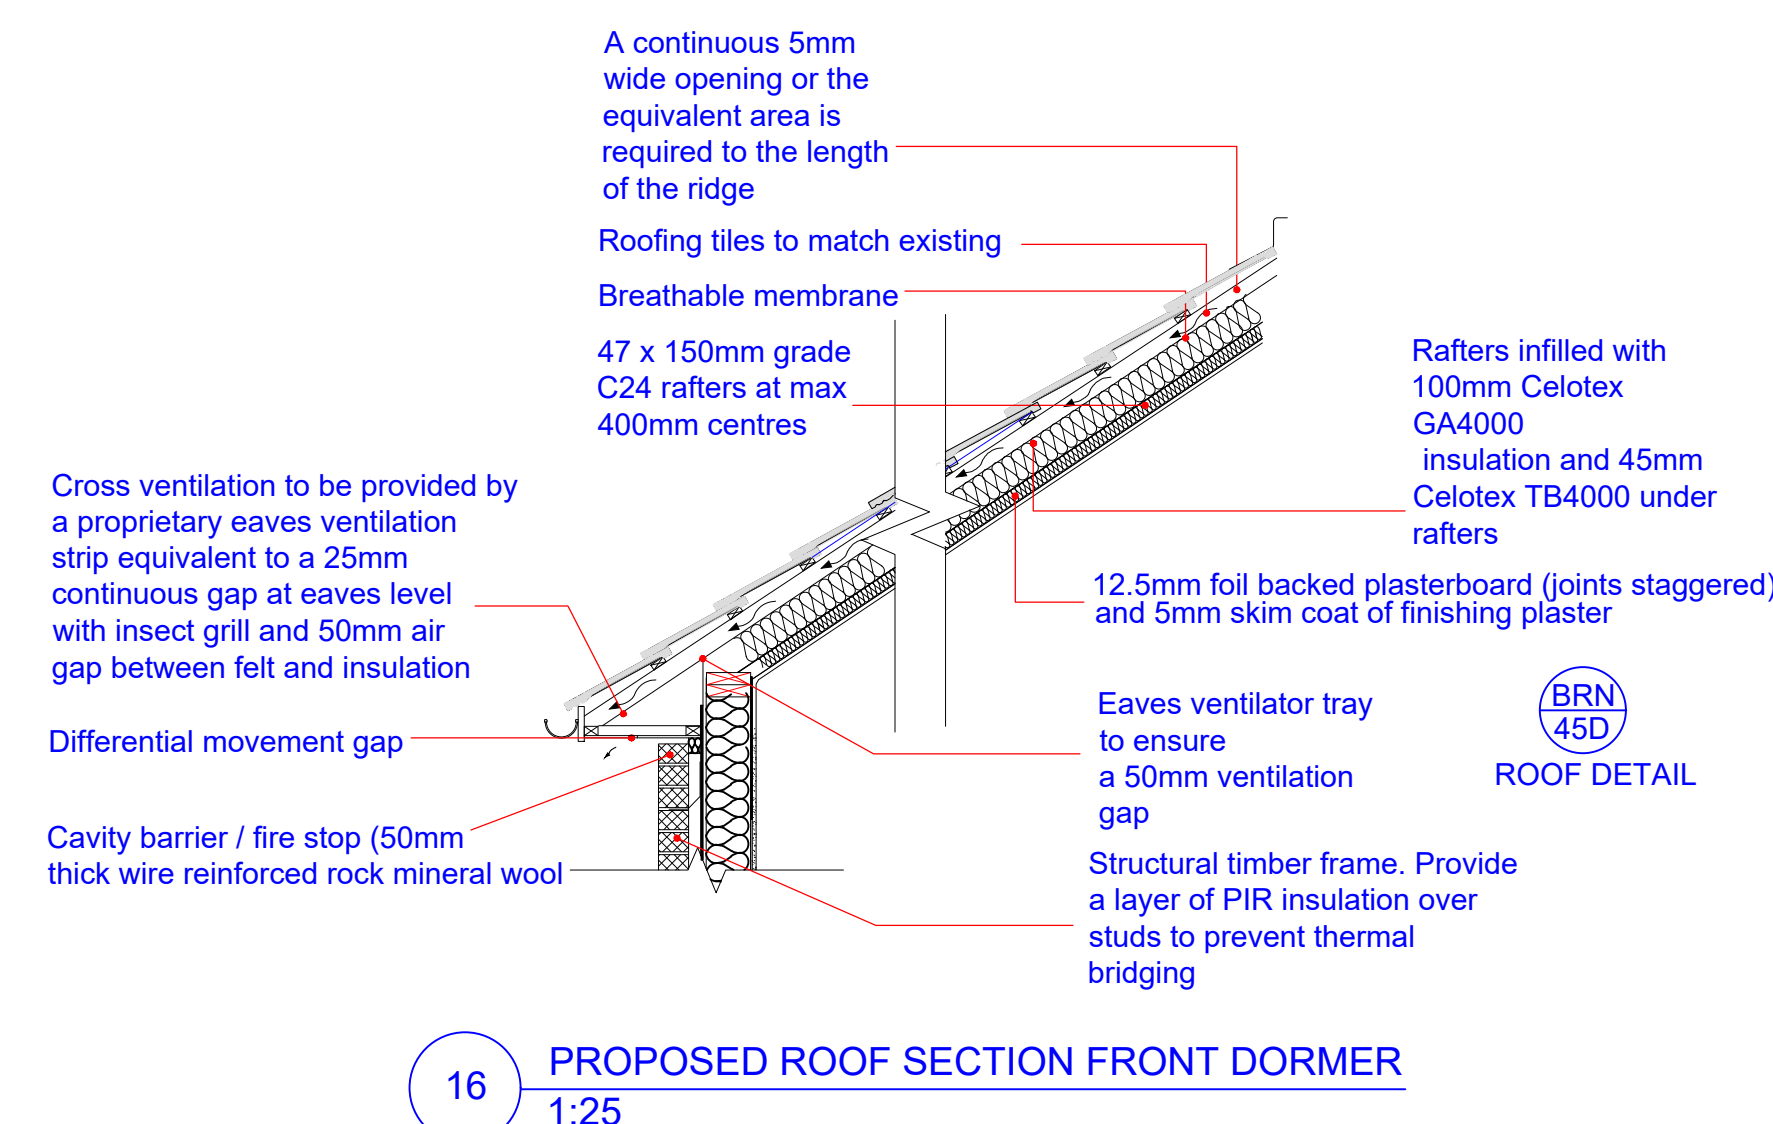


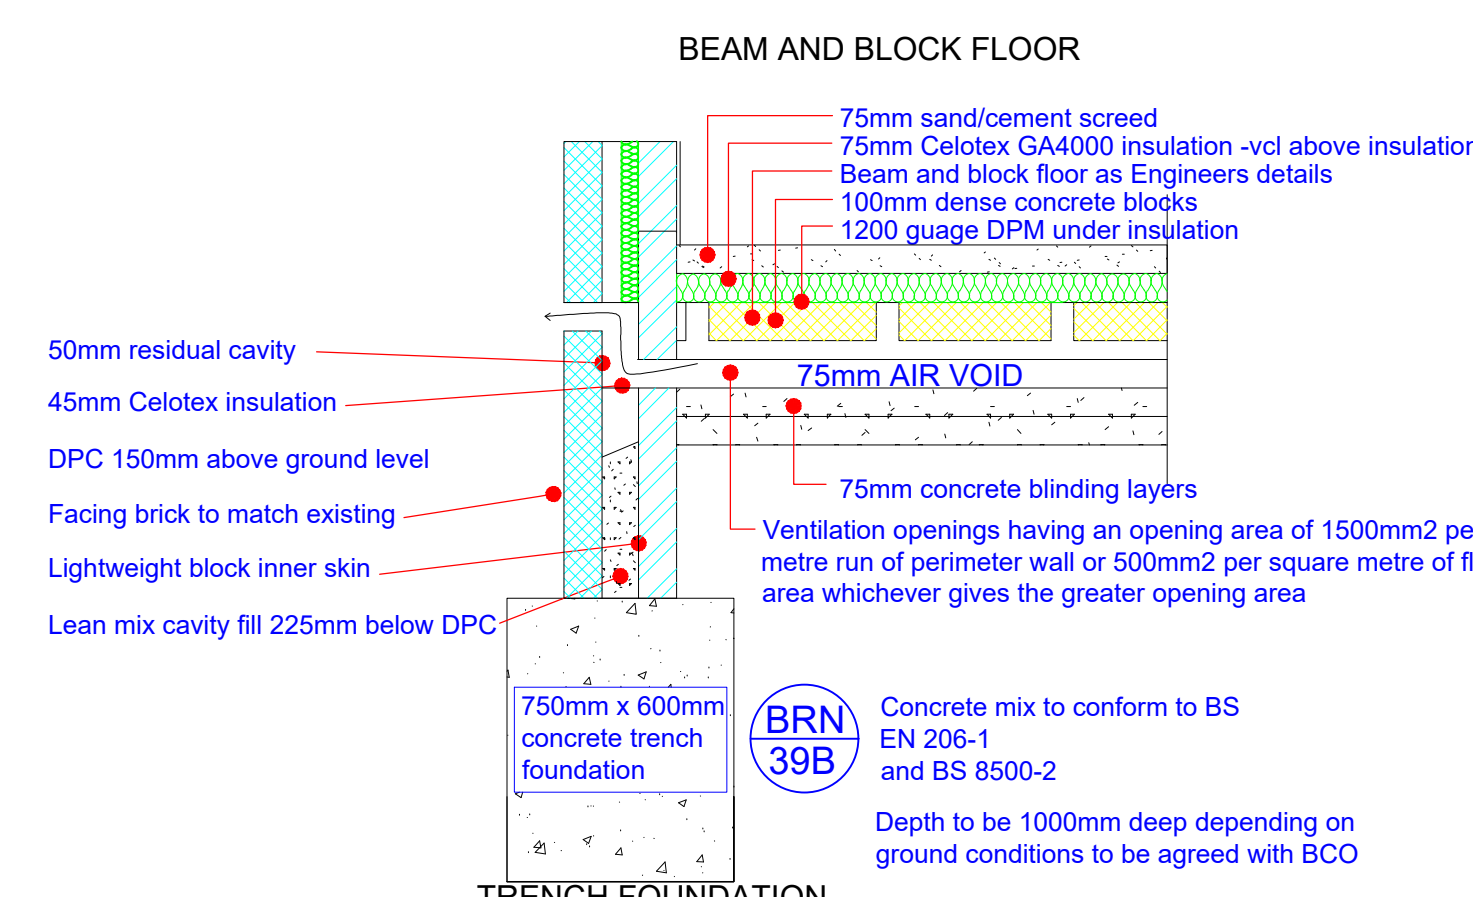

BRN DENOTES ATTACHED BUILDING REGULATION NOTES
1 DENOTES ITEM No.

DRAWING NO:		2 OF 2
DUFF 01A		
SCALE:	VARIES:	
DATE:	15.06.2018	
REVISION:	D	A0