


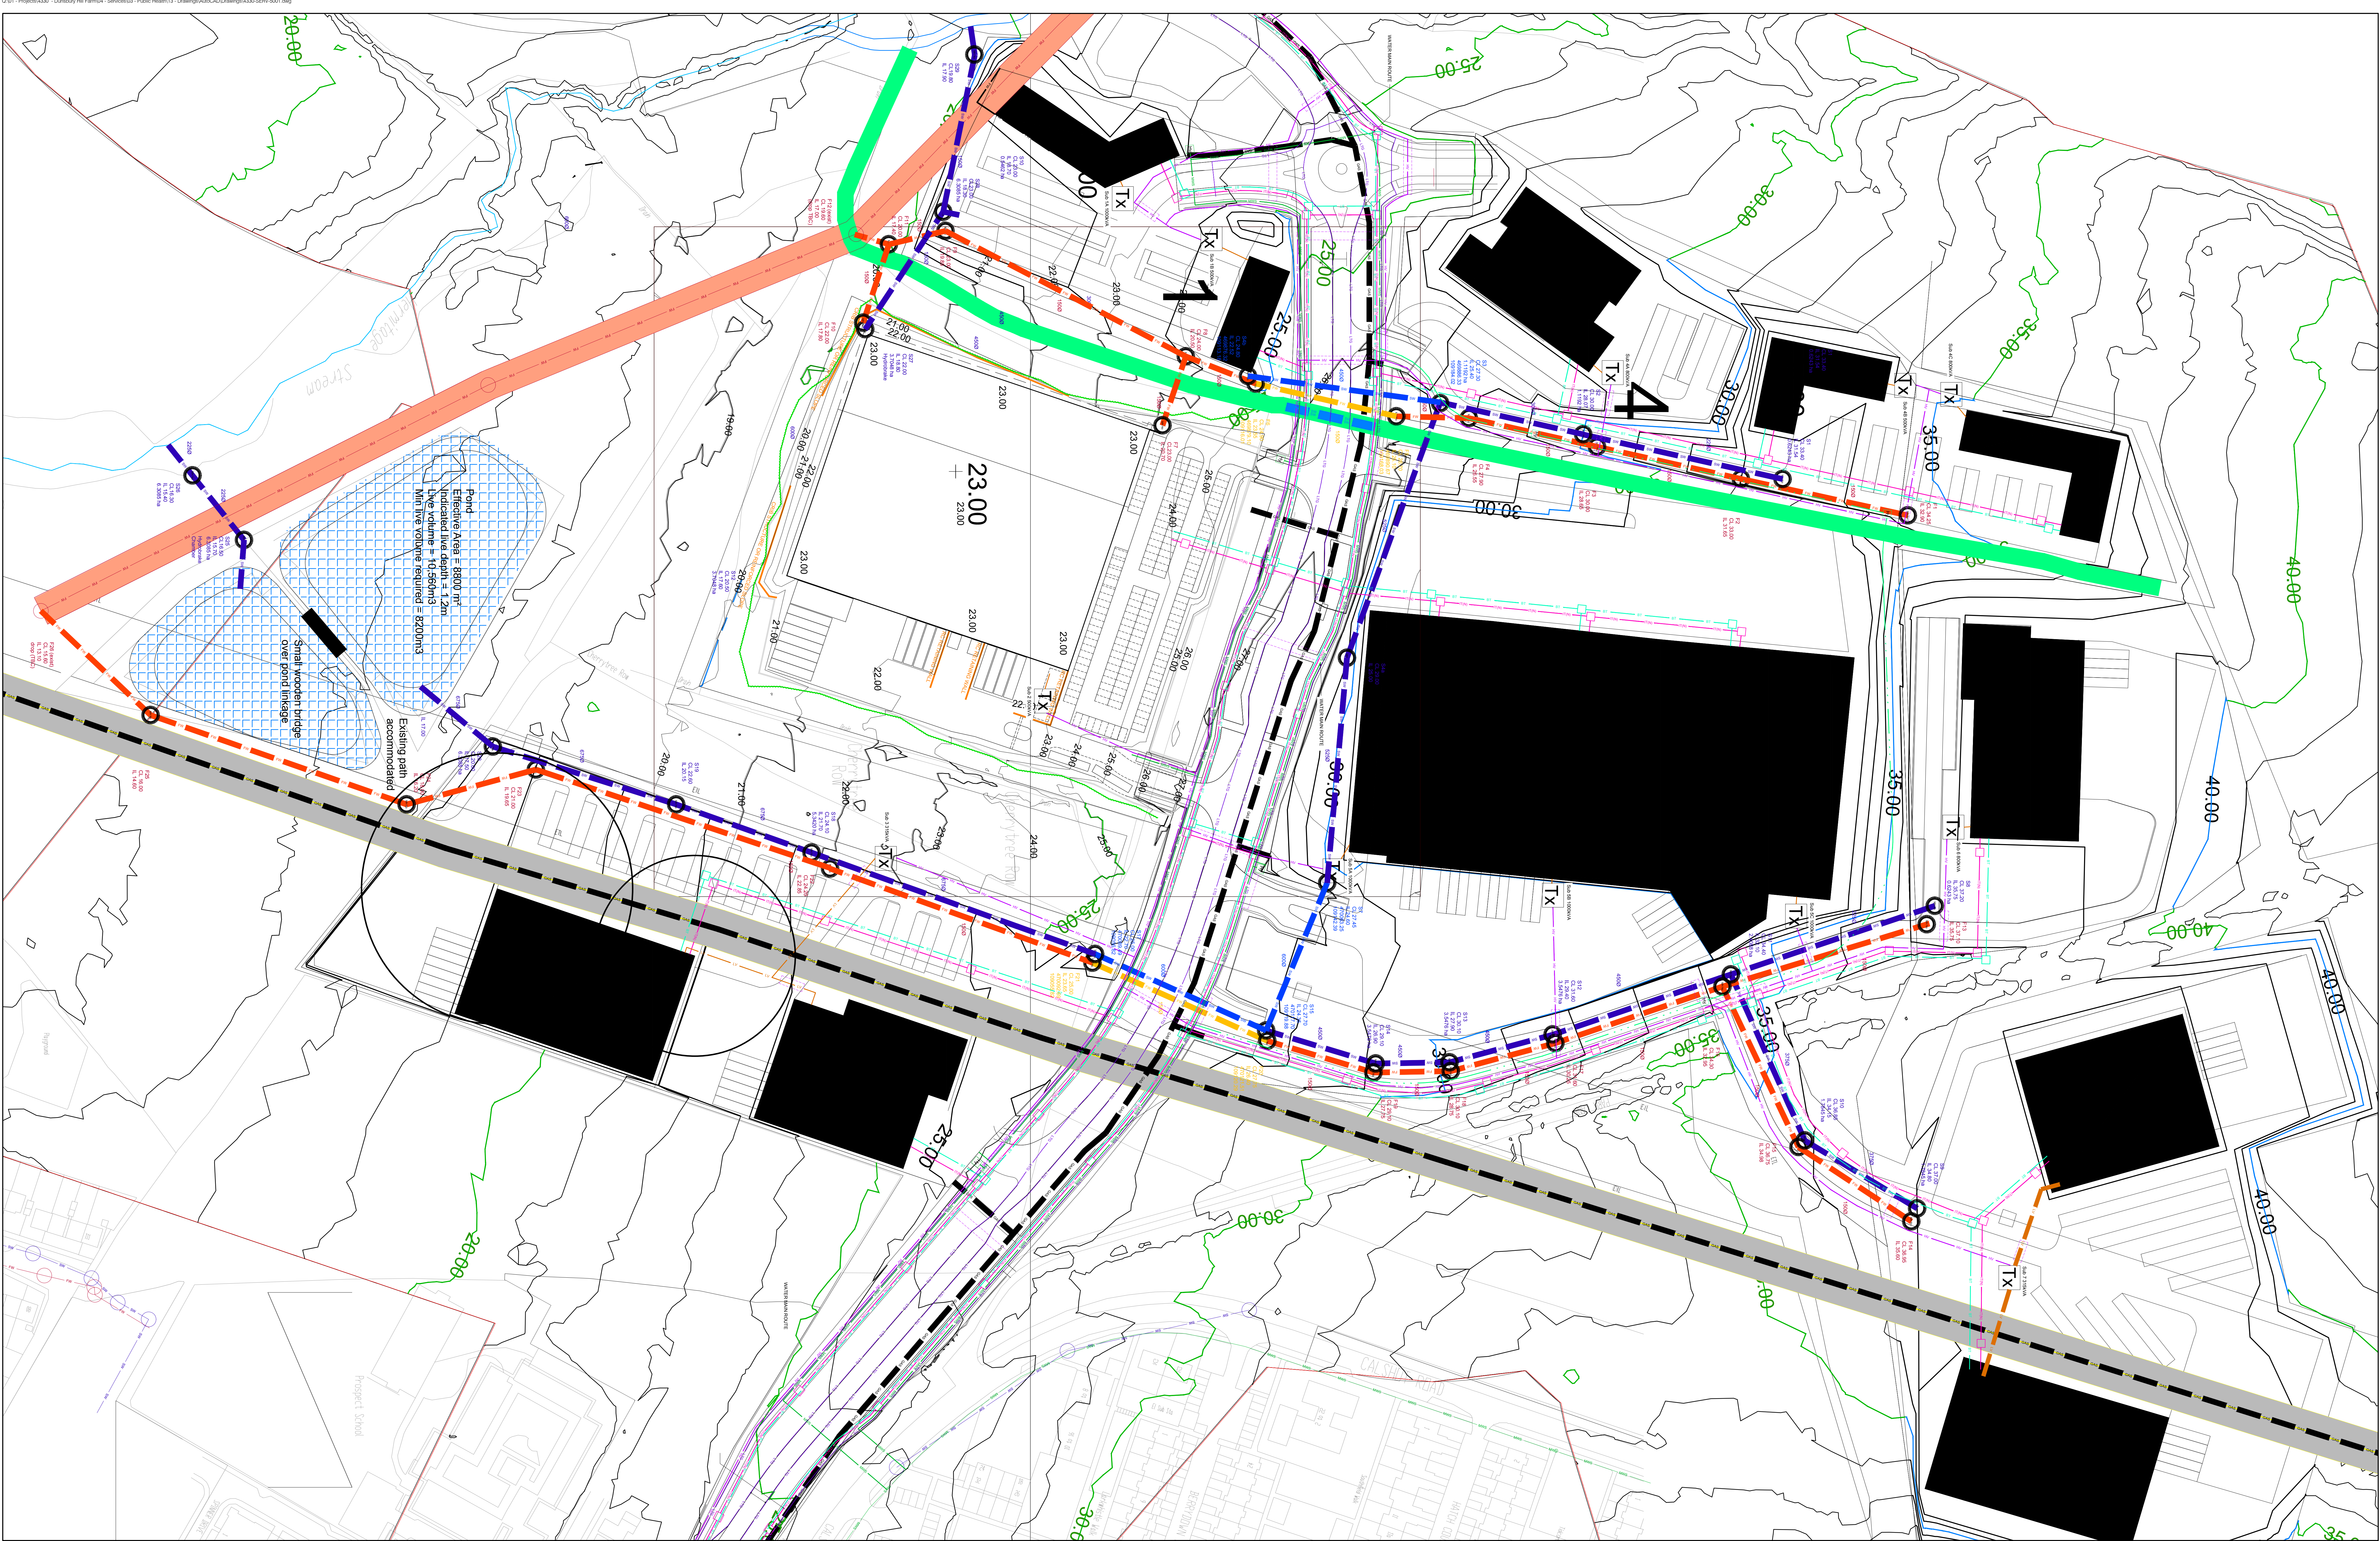

DO NOT SCALE FROM THIS DRAWING - ALL DIMENSIONS TO BE CHECKED ON SITE

key plan

PO

WGO

21/07/15

SB

Issued For Approval

rev

by

date

chkd

amendments

BAM Design
An operating company of
BAM Construct UK Ltd

Architecture
Structure Engineering
Environmental Services
Interior Design
Feasibility Studies
3D Visualisation
Building Information Modelling

Centrum Business Park
Griffiths Way, St Albans
Herts SG8 1LS
T 01727 884200
E design@bam.co.uk
W www.bam.co.uk

project

Dunsbury Hill Farm

title

BELOW GROUND DRAINAGE STRATEGY
OPTION 2

drawing status

APPROVAL

contract no.

scale

1:1250 @ A0

client ref.

date

October 2014

drawn by

WGO

checked by

drawing no

4330

SERV

5001

PO