




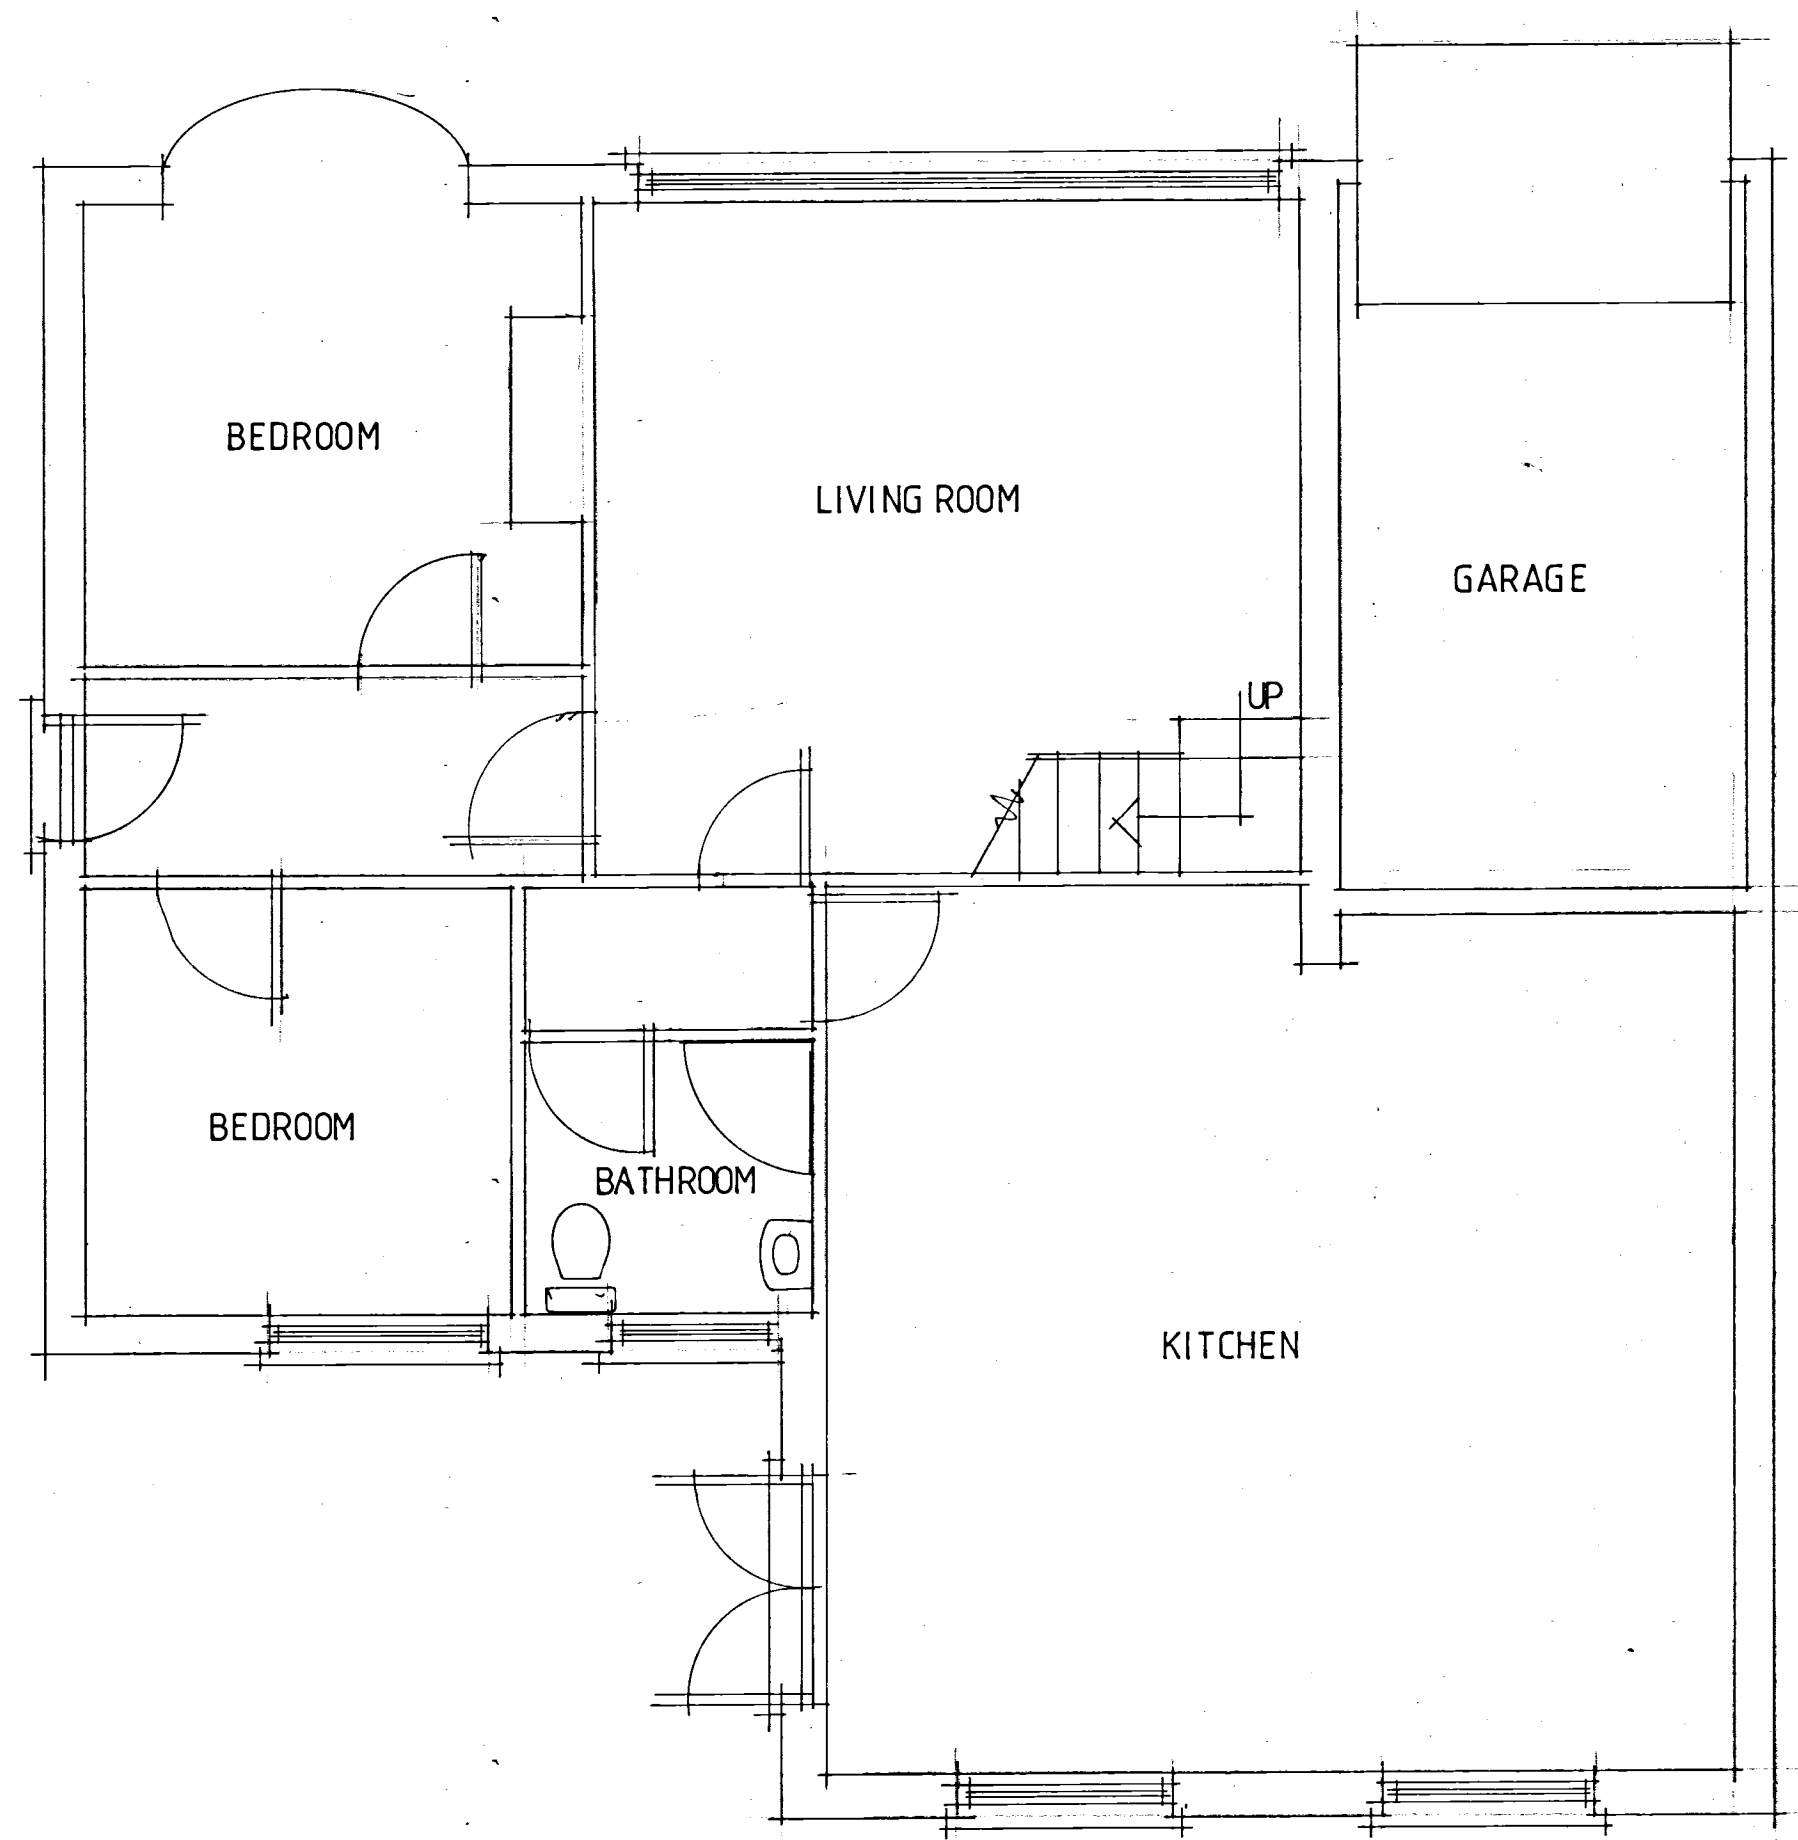


GROUND FLOOR

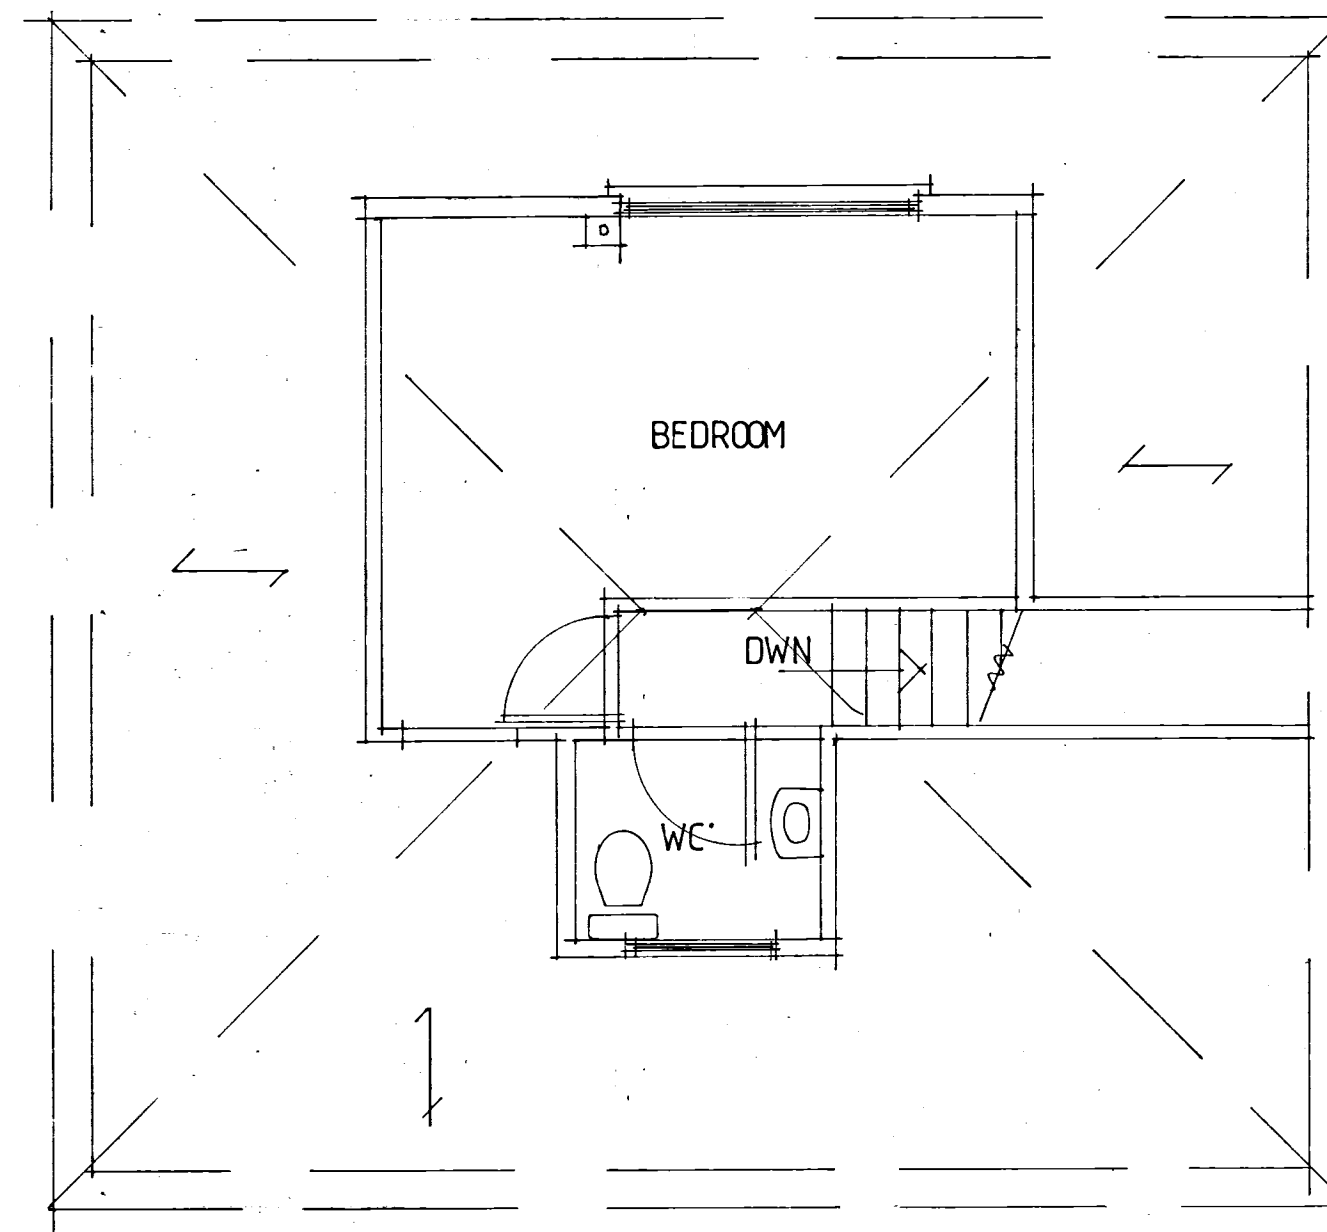


FIRST FLOOR

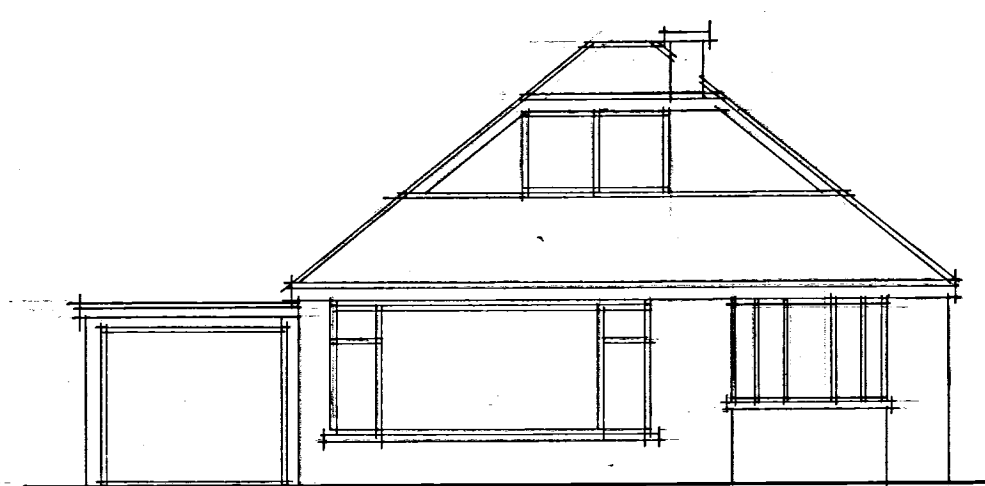


FRONT

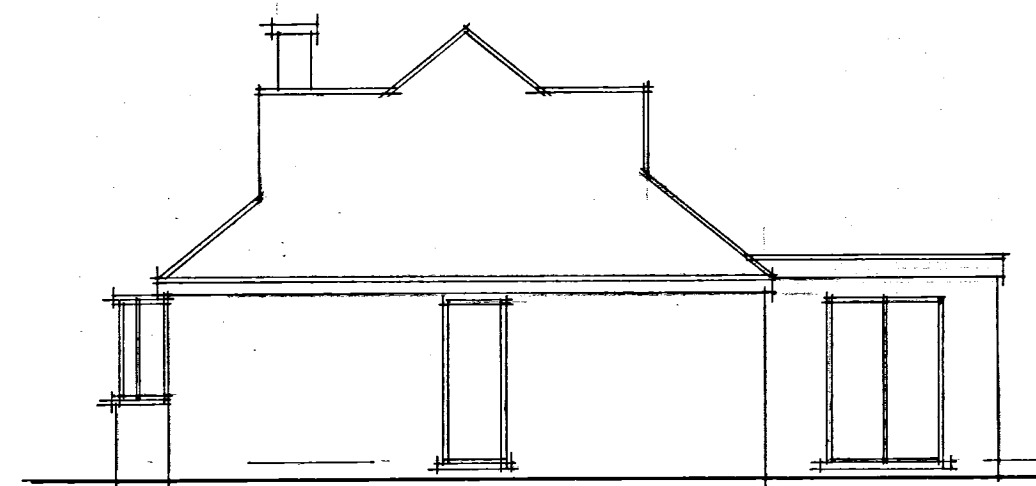

SIDE

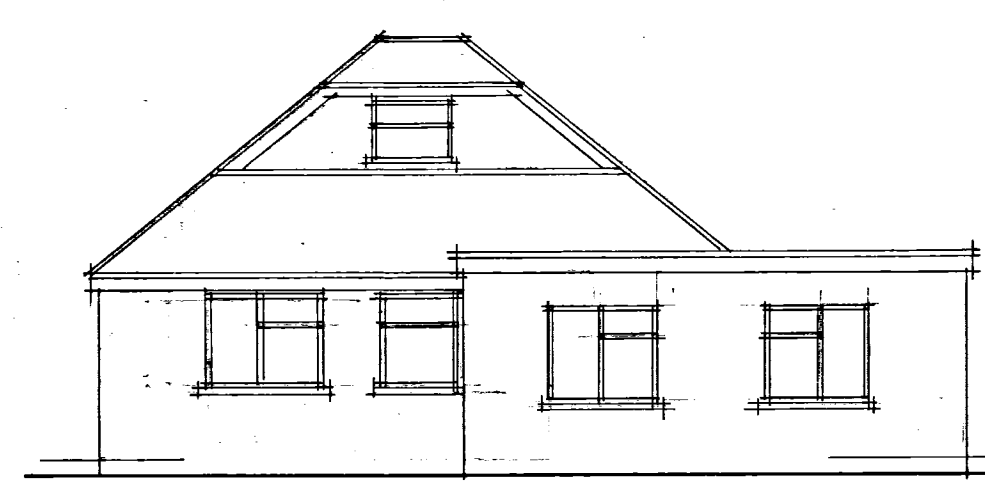

REAR

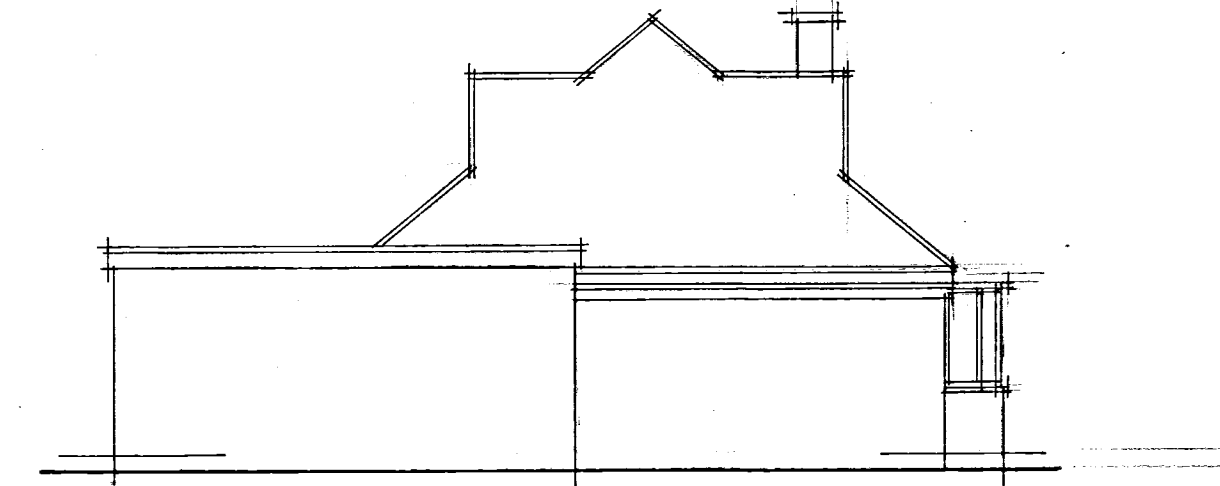

SIDE

A			
Date		Revision	
© copyright			
THORNS YOUNG			
ARCHITECTURAL			
THORNS-YOUNG LTD			
CHARTERED BUILDING CONSULTANTS			
Website: www.thornsyoun.co.uk			
Fareham		Portsmouth	
21 Middle Road		232 London Road	
Park Gate		North End	
SO31 7GH		PO2 8JQ	
Tel: (01329) 888 322		Tel: (02392) 672 883	
Client			
MR MRS J GRIEVE			
Job Title			
38B CHESTNUT AVENUE BEDHAMPTON			
Drawing Title			
EXISTING PLANS			
Scale			
1:100 1:50 AT A1			
Date		Drawn by	
DEC 2017		RN	
Drg. No.		Rev.	
1252-17-1			