

TREES

A

AL

S

CB

CH

CY

EU

FM

FR

HZ

HO

HW

HY

LB

LM

LO

LR

MG

MY

P

PA

PL

PM

PO

PP

R

RH

SB

SC

SV

W

WN

Ash

Alder

Apple

Beech

Copper Beech

Cherry

Cypress

Elder

Eucalyptus

Fruit Maple

Hazel

Horse Chestnut

Horn Oak

Hawthorn

Holly

Japanese Maple

Lilac

Locust Tree

Maple

Magholia

Oak

Pine

Palm

Plane

Plum

Poplar

Pissardi Plum

Rose

Redwood

Red Oak

Rhododendron

Rose

Silver Birch

Swiss Chestnut

Scots Pine

Spruce

Sycamore

Unidentified

Willow

Walnut

Tree

KEY

BT

SOL

CB

CL

CTV

EL

EP

GH

HT

OSV

HVC

IC

IL

LP

MH

MKR

MM

O/H

PG

Q

RNP

RS

S/A

SV

T

TC

TH

TL

TP

UTL

VP

WM

WSV

British Telecom

Bollard

Control Box

Cover Level

Cable Television

Electric

Electricity Pole

Fire Hydrant

Gas Stop Valve

Height

High Voltage Cable

Inspection Cover

Invert Level

Lamp Post

Man Hole

Marker

Monitoring Well

Overhead

Road Gully

Post Box

Tram Crossing

Road Name Plate

Road Sign

Soakaway

Stay / Strut

Stop Valve (Unidentified)

Telephone Box

Telecom

Tral Hole

Traffic Light

Telegraph Pole

Unstable To Lift

Vent pipe

Water Meter

Water Stop Valve

FENCES

BWF

CBF

CP

CMP

IF

PKF

PPF

PWF

SP

WMP

WPF

Barbed Wire Fence

Closed Board Fence

Concrete Post

Chestnut Paling Fence

Chicken Wire Fence

Iron Paling Fence

Picket Fence

Post & Rail Fence

Post & Wire Fence

Security Fence


Steel Post

Wire Mesh Fence

Wood Panel Fence

Species / Dia / Spread (max) / Ht

e.g. OK / 0.5 / 8 / 15

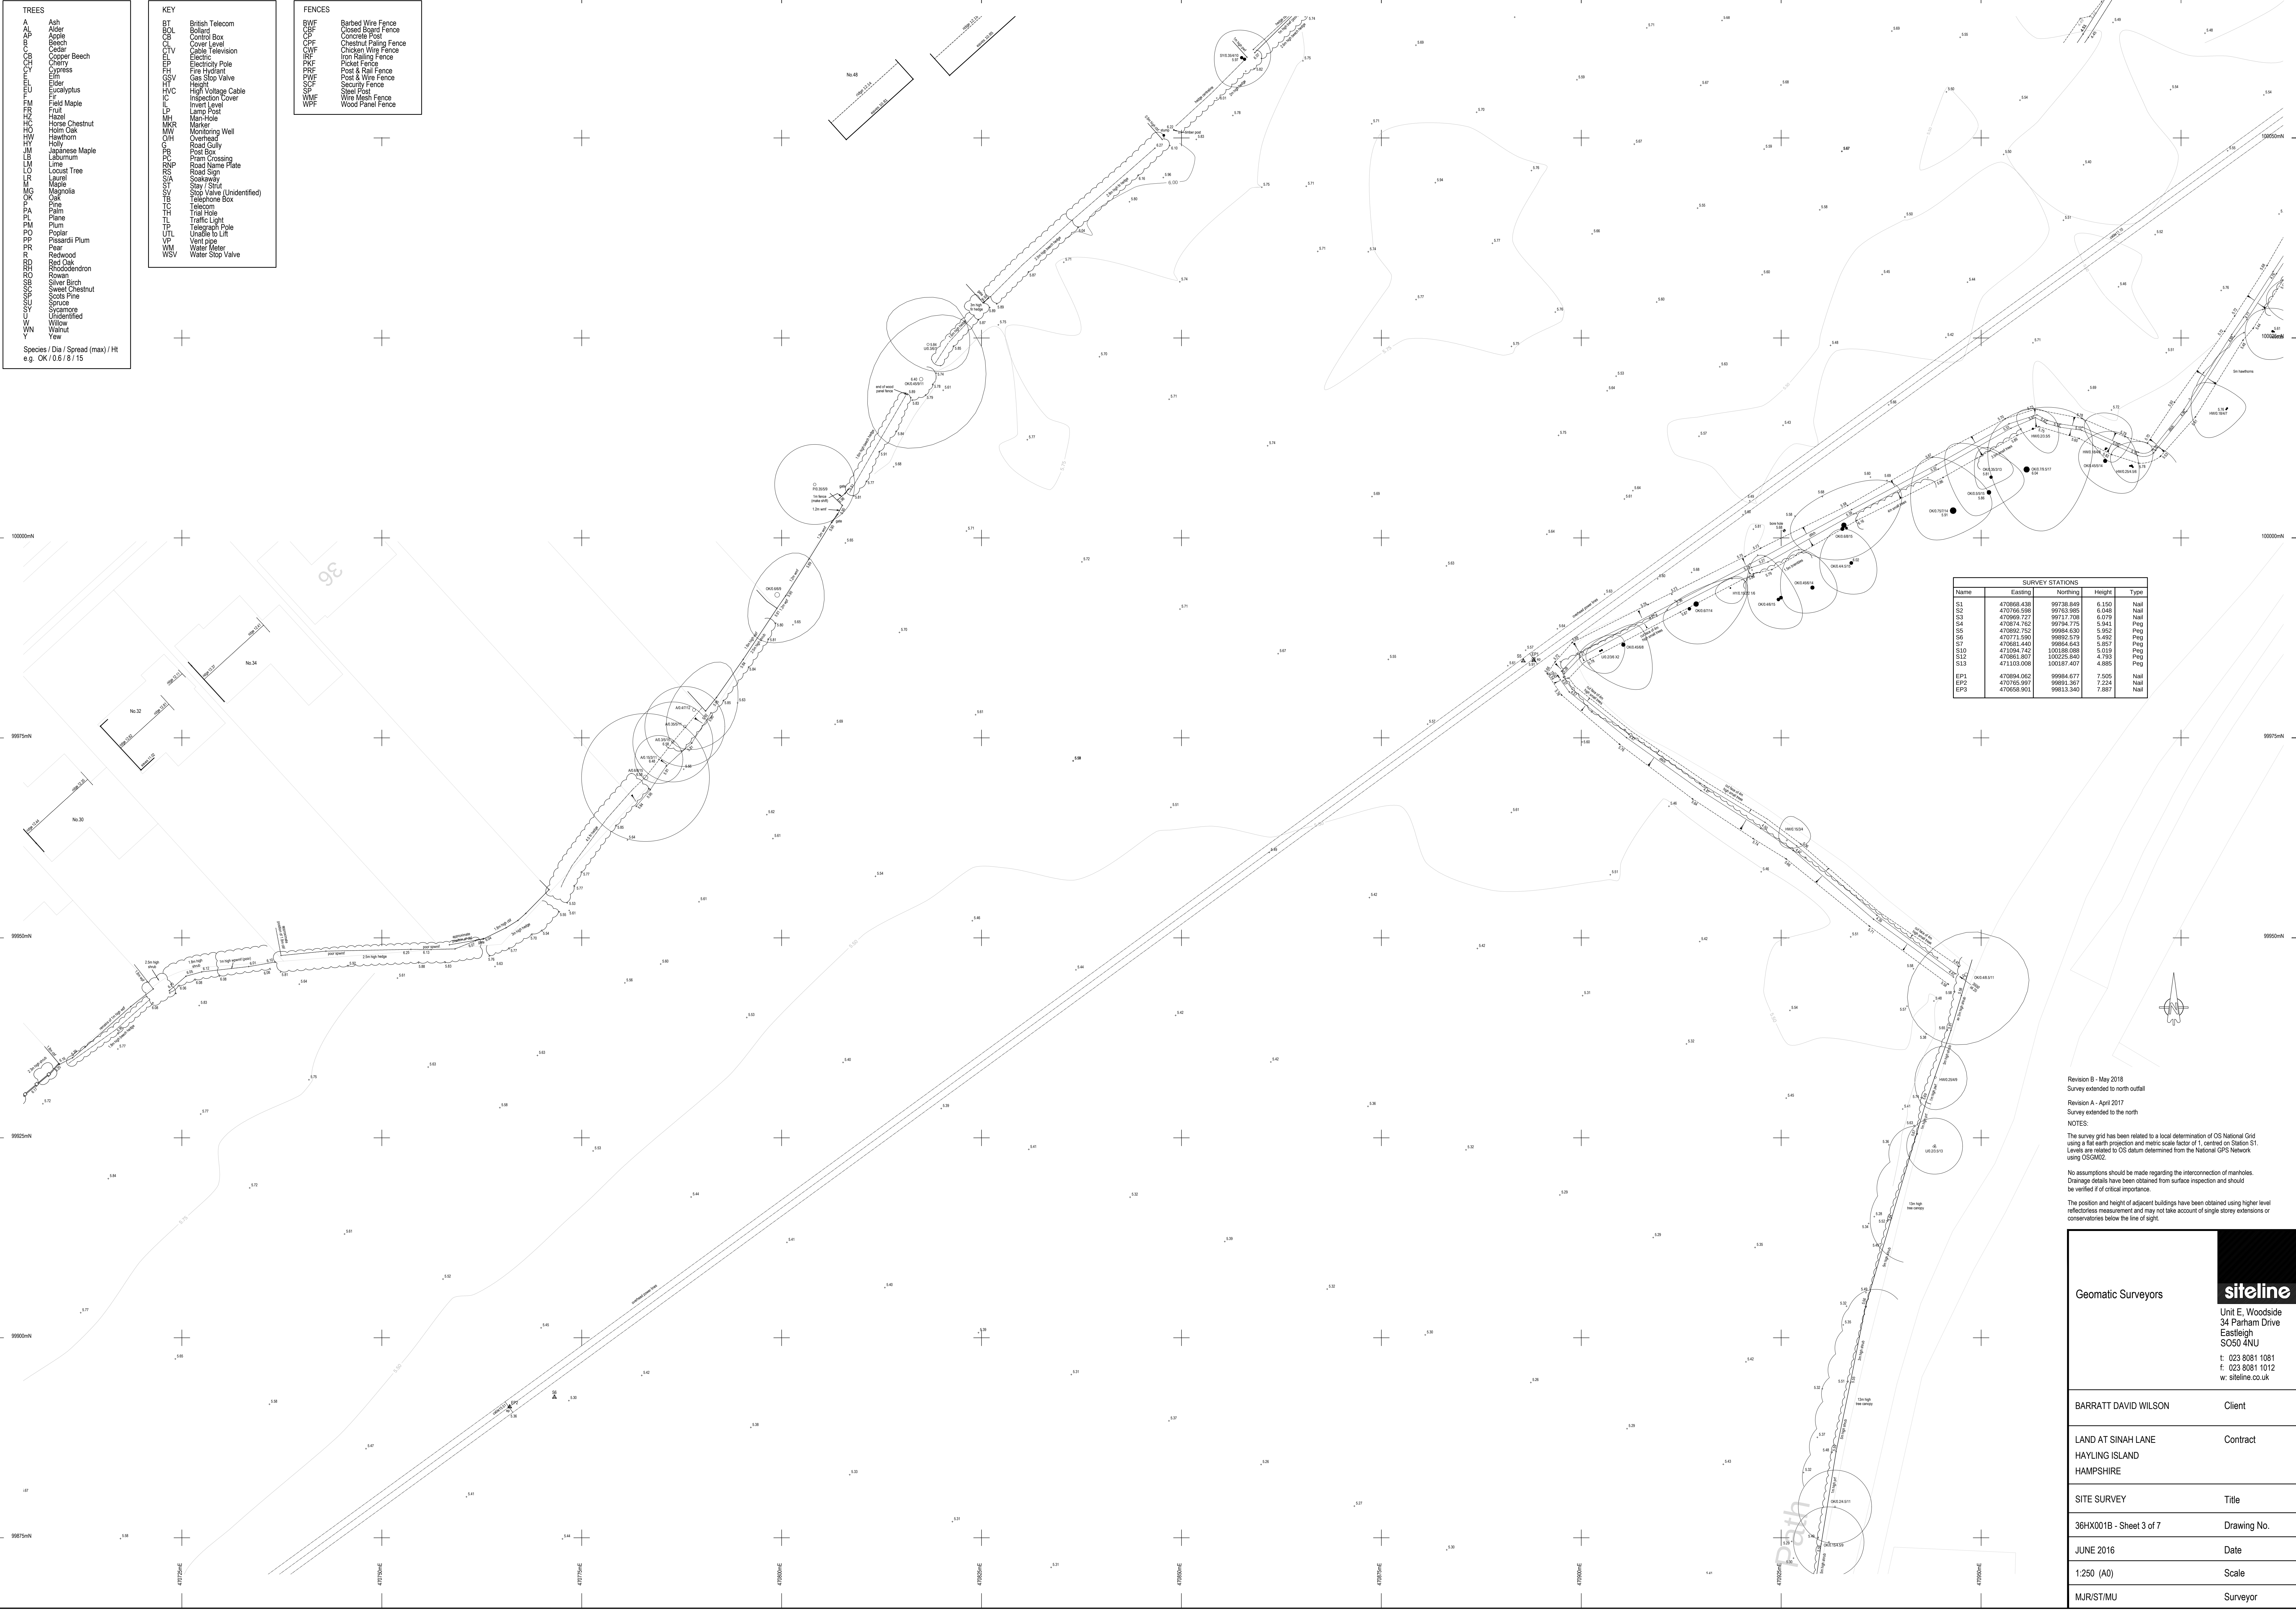

SURVEY STATIONS				
Name	Easting	Northing	Height	Type
S1	470868.438	99738.849	6.150	Nail
S2	470766.598	99763.985	6.048	Nail
S3	470865.721	99777.708	6.079	Nail
S4	470874.762	99794.775	5.941	Peg
S5	470892.752	99804.630	5.952	Peg
S6	470771.590	99892.579	5.492	Peg
S7	470681.440	99854.643	5.857	Peg
S10	471094.742	100188.888	5.019	Peg
S12	470861.607	100225.840	4.763	Peg
S13	471103.008	100187.407	4.885	Peg
EP1	470894.062	99984.677	7.505	Nail
EP2	470765.997	99891.367	7.234	Nail
EP3	470658.901	99813.340	7.887	Nail

Revision B - May 2018
Survey extended to north outfall

Revision A - April 2017
Survey extended to the north

NOTES:

The survey grid has been related to a local determination of OS National Grid using a flat earth projection and metric scales factor of 1, centred on Station S1. Levels are related to OS datum determined from the National GPS Network, using OSGM02.

No assumptions should be made regarding the intersection of manholes. Drainage details have been obtained from surface inspection and should be verified if of critical importance.

The position and height of adjacent buildings have been obtained using higher level reflectorless measurement and may not take account of single storey extensions or conservatories below the line of sight.

Geomatic Surveyors

siteline

Unit E, Woodside
34 Parham Drive
Epsleigh
SO50 4NU
t: 023 8081 1081
f: 023 8081 1012
w: siteline.co.uk

BARRATT DAVID WILSON

Client

LAND AT SINAH LANE
HAYLING ISLAND
HAMPSHIRE

Contract

SITE SURVEY

Title

36HX001B - Sheet 3 of 7

Drawing No.

JUNE 2016

Date

1:250 (A0)

Scale

MJR/ST/MU

Surveyor