


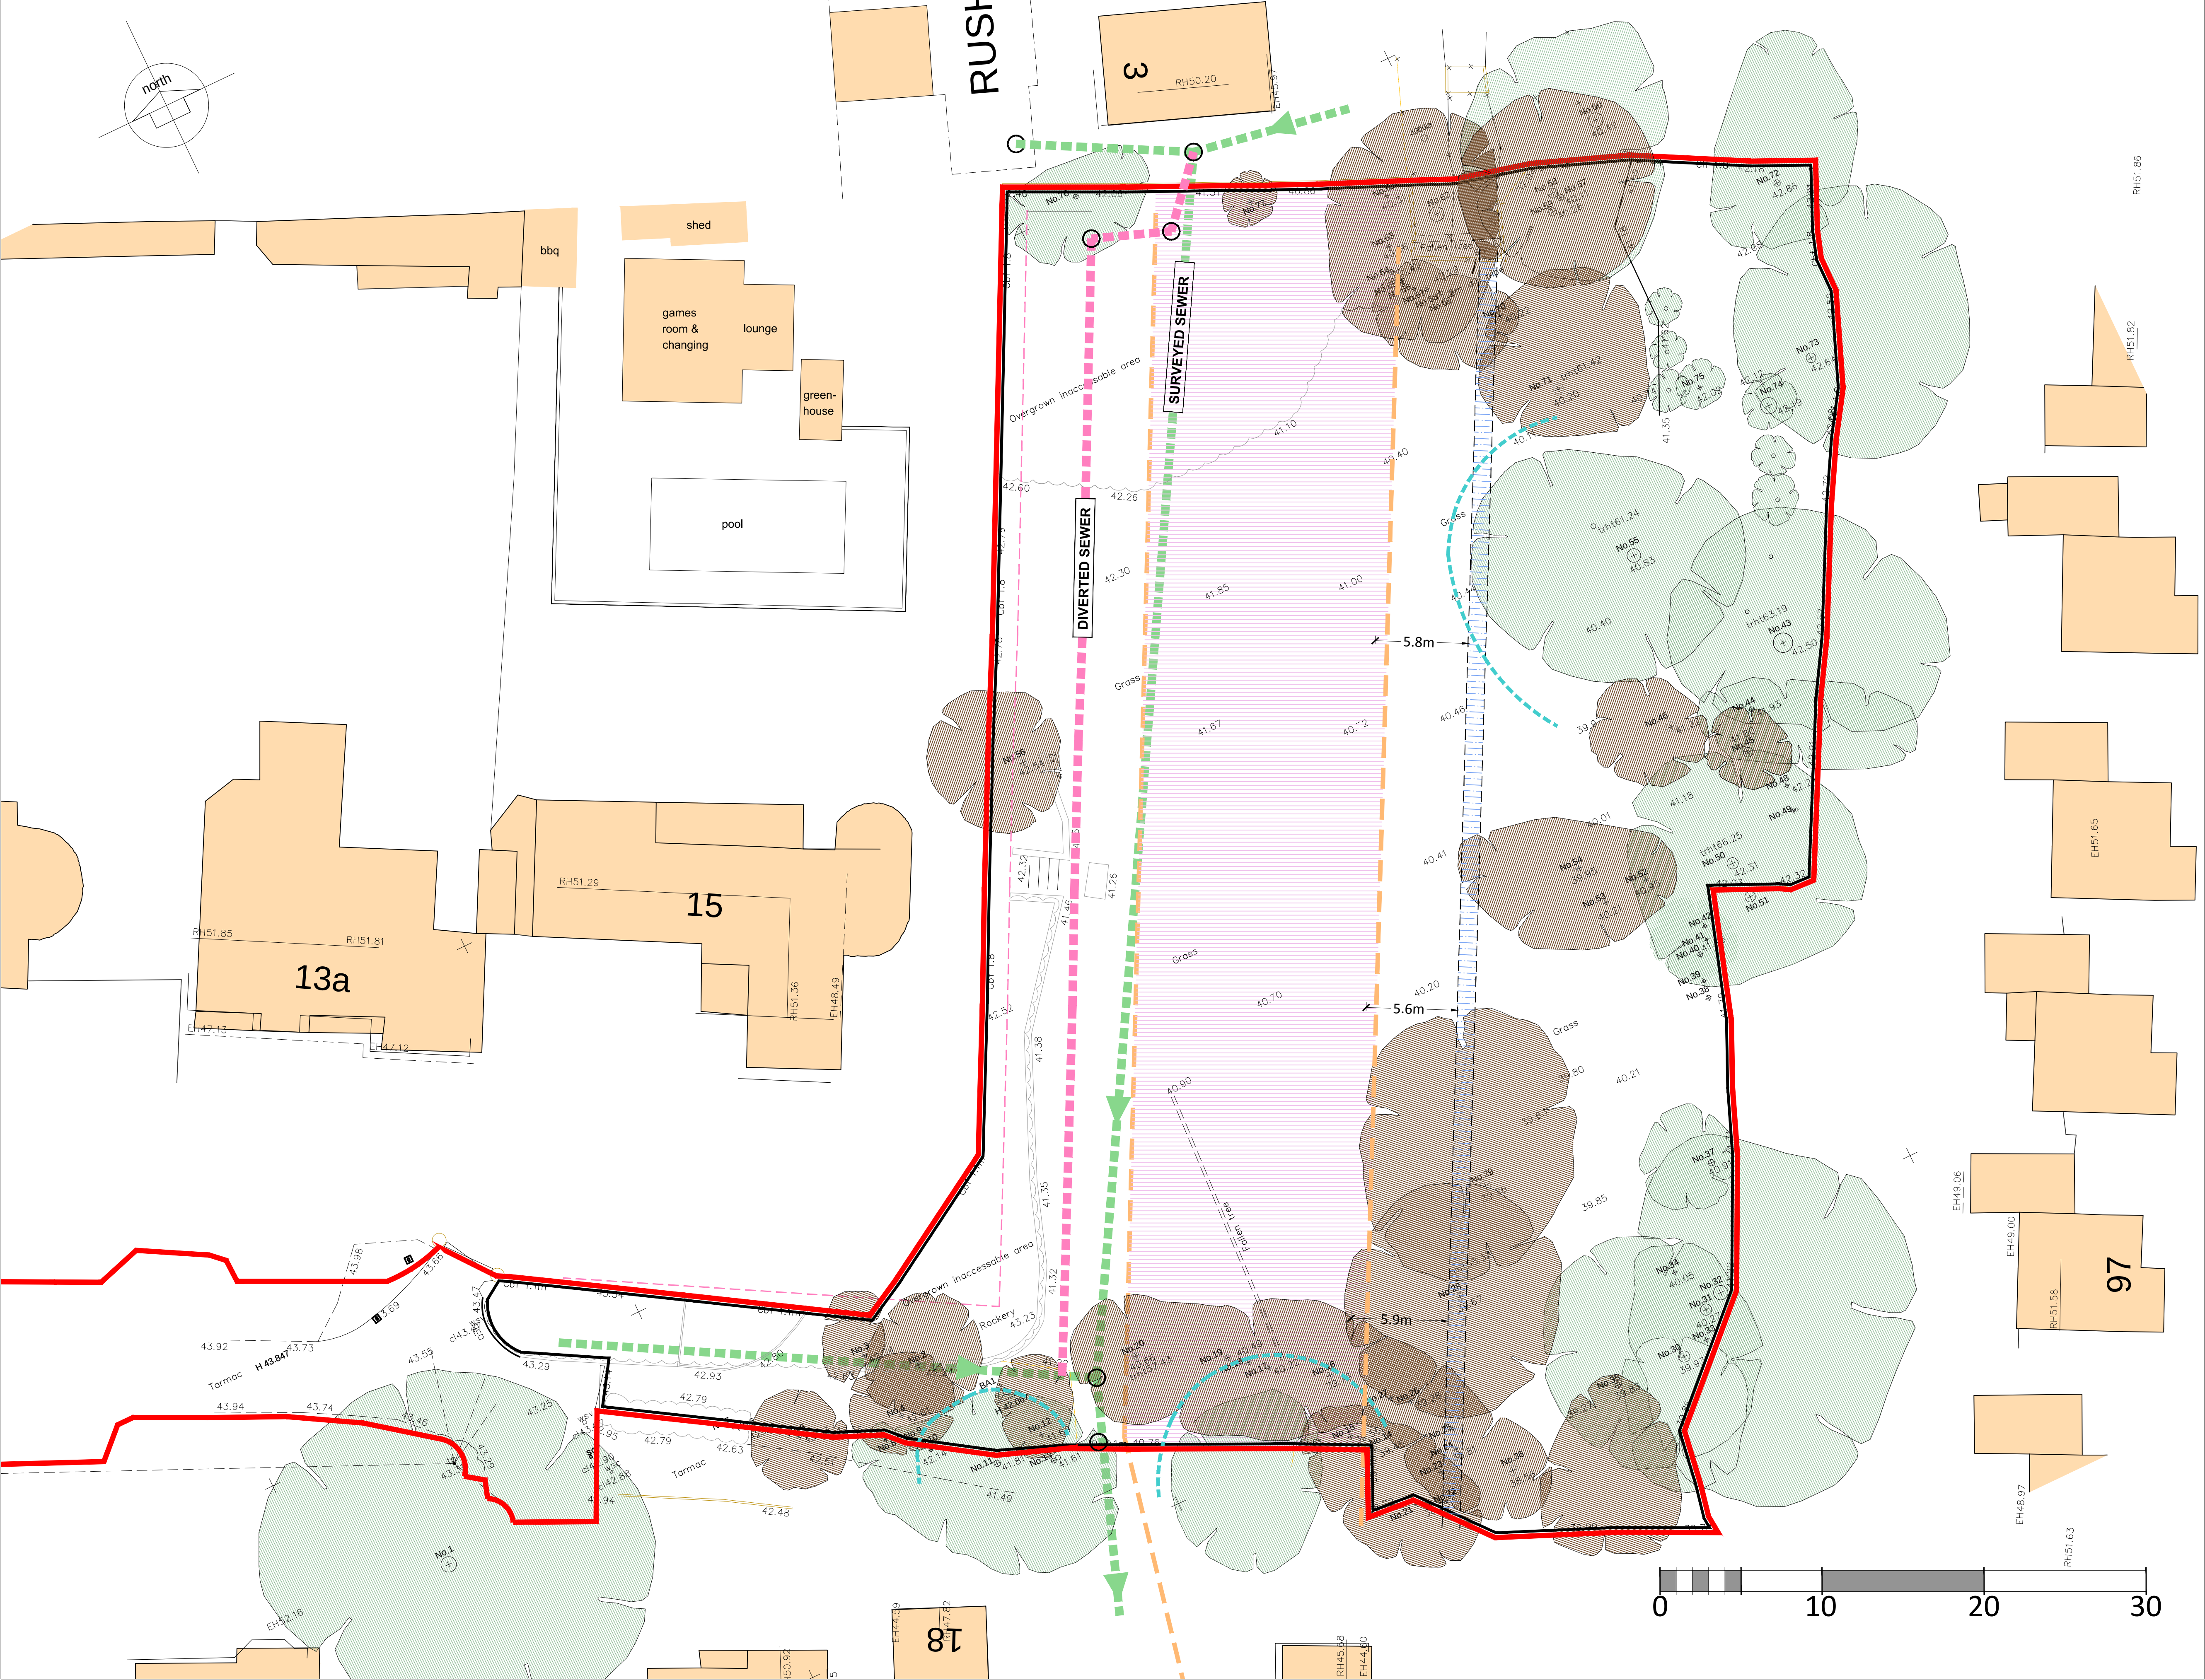

CONSTRAINTS PLAN

LAND ADJ TO 15 BILLETT AVENUE

1:200

NOTES:

This drawing has been prepared for the purpose of Planning and/or Building Regulations approval only, and is not to be used for any other purpose.

All dimensions to be checked on site and any discrepancy notified to The Martin Ralph Group. Written dimensions are to be used in preference to scaled dimensions.

This drawing is the property of The Martin Ralph Group and must not be reproduced, in part or whole, or deviated from, without their permission.

Red Line Boundary

Development Area
- 0.42 ha
4 units @ 10 dph.

Sewer - Actual Surveyed
Location of 300mm sewer from survey.

Sewer - Proposed
Proposed Section S185
Diverted sewer. 300mm sewer with 4m exclusion zone on both sides.

Building Constraints
defined by offset from culvert and sewer.

Culvert
Indicative location and width of renewed culvert.

5.8m
dimensions indicate distance from houses to edge of culvert.

Development Zone
Available area for any built structure.

Trees
existing trees being removed due to culvert replacement and arboricultural reasons.

Trees
existing trees being retained

RPA
Indicative shape of Root Protection Area as defined by Tree Consultant.

AMENDMENTS	DATE
F UPDATED PLANNING	15.08.18
E Planning Application Issue	23.01.18
D GENERAL UPDATES	13.12.17
C Surroundings updated	05.06.17
B General update	22.03.17
A key added	21.03.17

CLIENT
PETER ERNEST HOMES LTD

PROJECT
RESIDENTIAL DEVELOPMENT
Land Adj to
15 BILLETT AVENUE,
WATERLOOVILLE

DRAWING TITLE
CONSTRAINTS PLAN

DATE
MARCH 2017

SCALE
1:200 @ A1 1:400 @ A3

DRAWING No.	REVISION
16A_071 005	F

MARTIN RALPH ARCHITECTS

RIBA CHARTERED PRACTICE
Chartered Practice
Part of THE MARTIN RALPH GROUP

11 Dragon House
Husar Court
Brambles Business Park
Portsmouth
Hampshire
PO7 7SF

www.martinralph.co.uk
info@martinralph.co.uk
T. 023 9225 7711
F. 023 9225 7712